




All dimensions are to be checked on site before work commences.
Figured dimensions to be taken in preference to scaled dimensions.
If in doubt please ask.
© Copyright reserved.

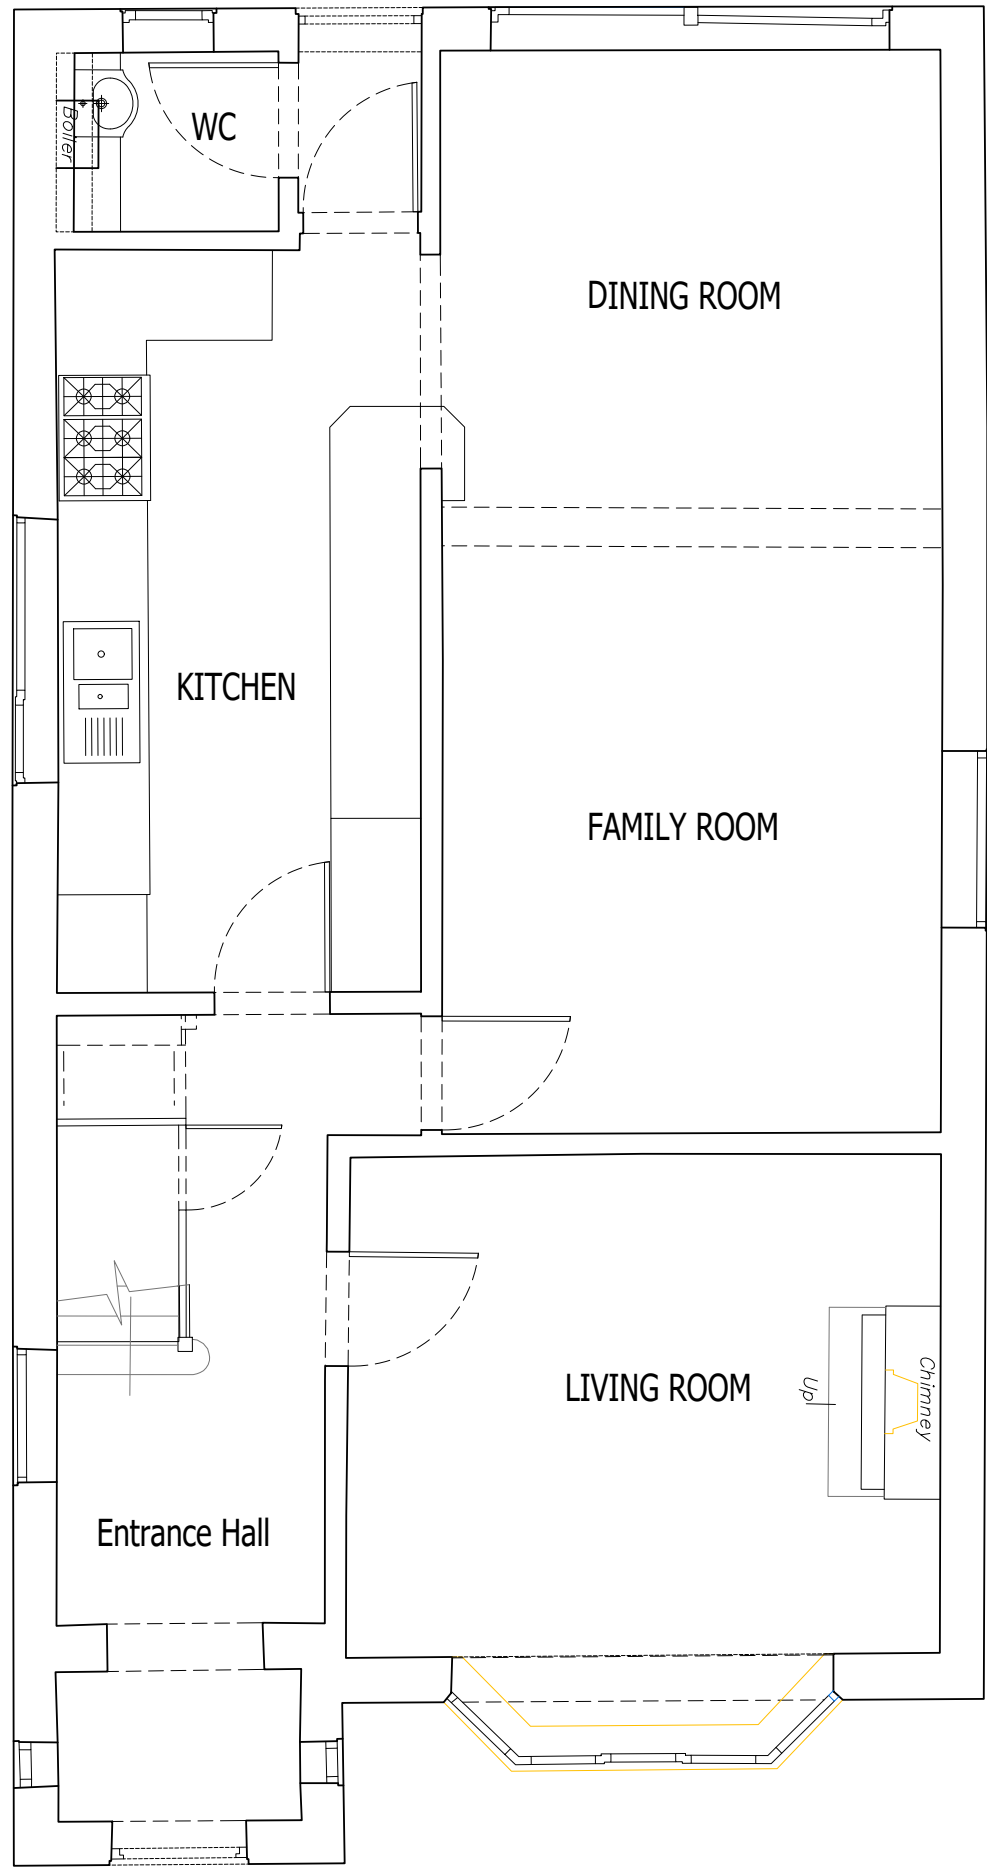


GROUND FLOOR PLAN As Existing
Scale 1:50

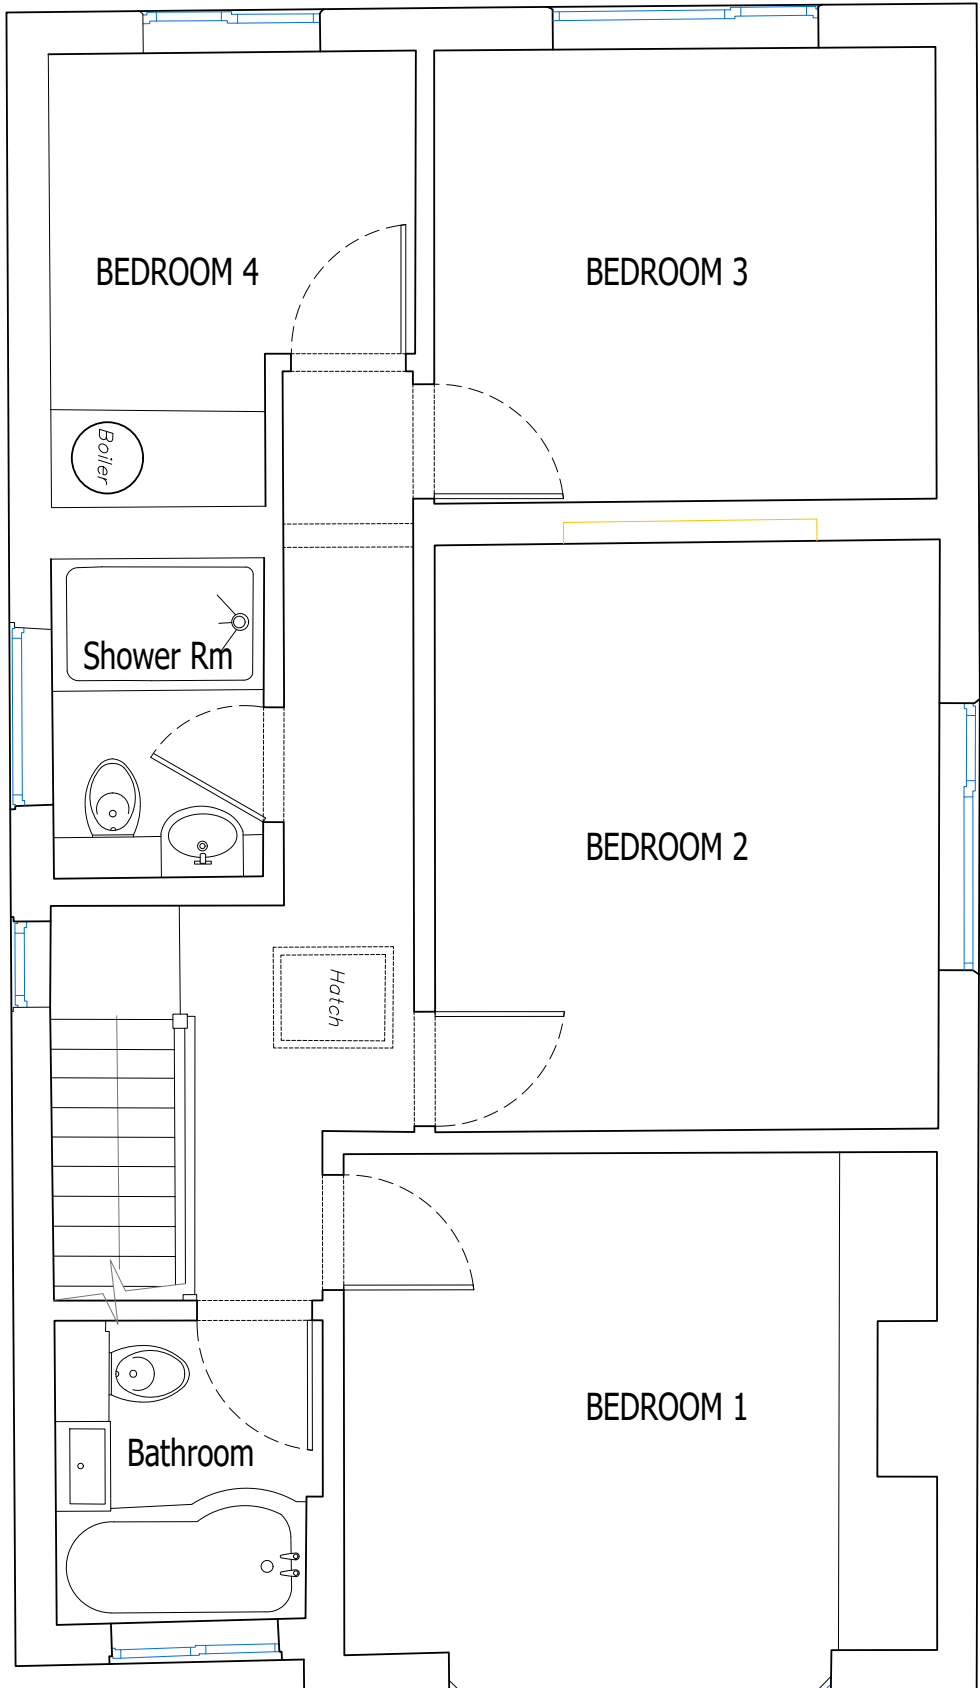

FIRST FLOOR PLAN As Existing
Scale 1:50

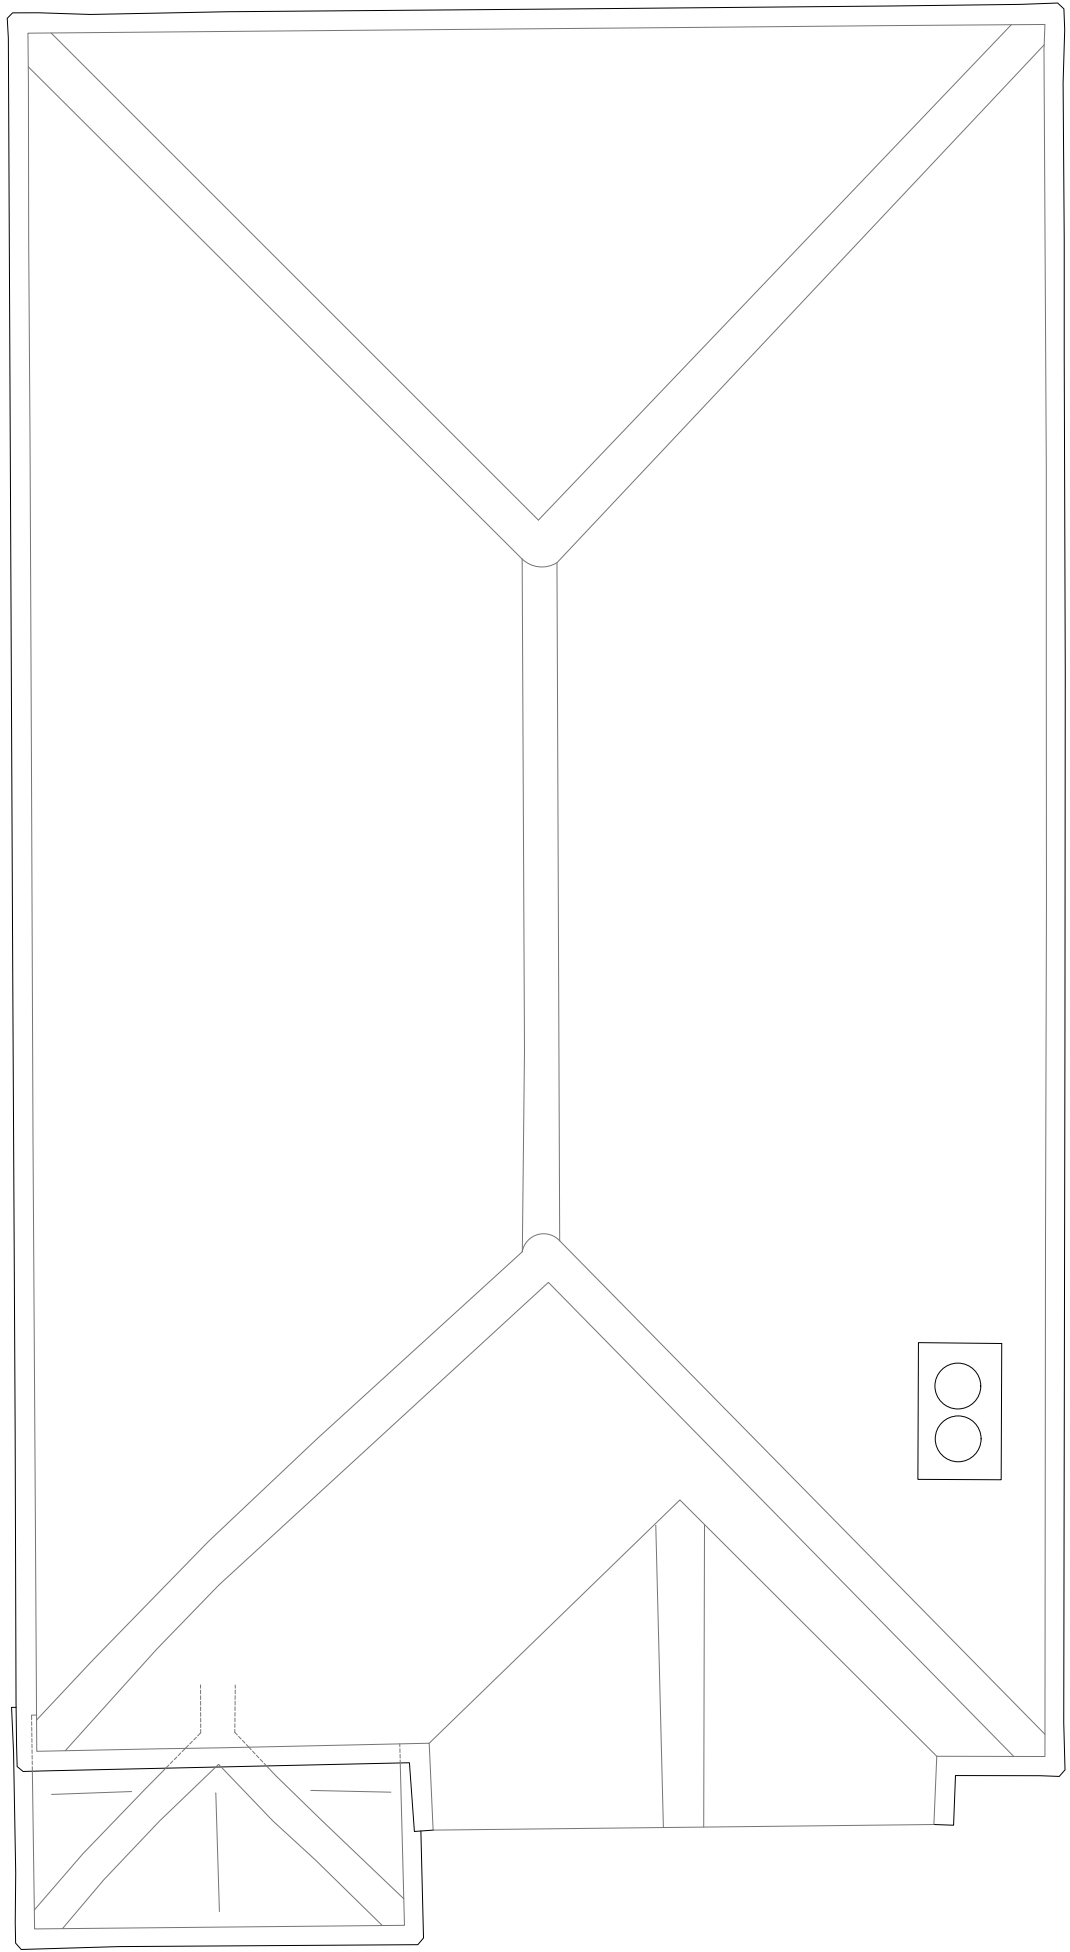

FIRST FLOOR PLAN As Existing
Scale 1:50

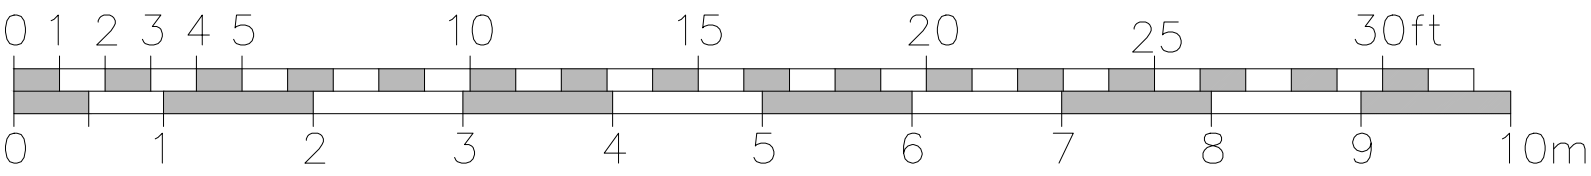

Scale Bar 1:50

Rev	Description	Date	Initials
FOR PLANNING SUBMISSION			
HOLTHAM+NEWMAN  ARCHITECTS			
The Old Dairy, 282a Hyde End Road, Spencer's Wood, Reading, Berkshire RG7 1DN			
T: 07971 316499 E: hello@hnarchitects.co.uk			
Project: 'Highview' Basingstoke Road Spencer's Wood Reading RG7 1AL			
Client Mr and Mrs. N. Goodwin			
Drawing Title: General Arrangement Floor Plans Ground and First Floor Levels Inc. Roof Scape Plan As Existing			
Scale:	1:50 @ A1	Dwg. No.:	Rev.:
	-	2417-P100	-
Drawn by:	DH		
Date:	Sept 2024		