

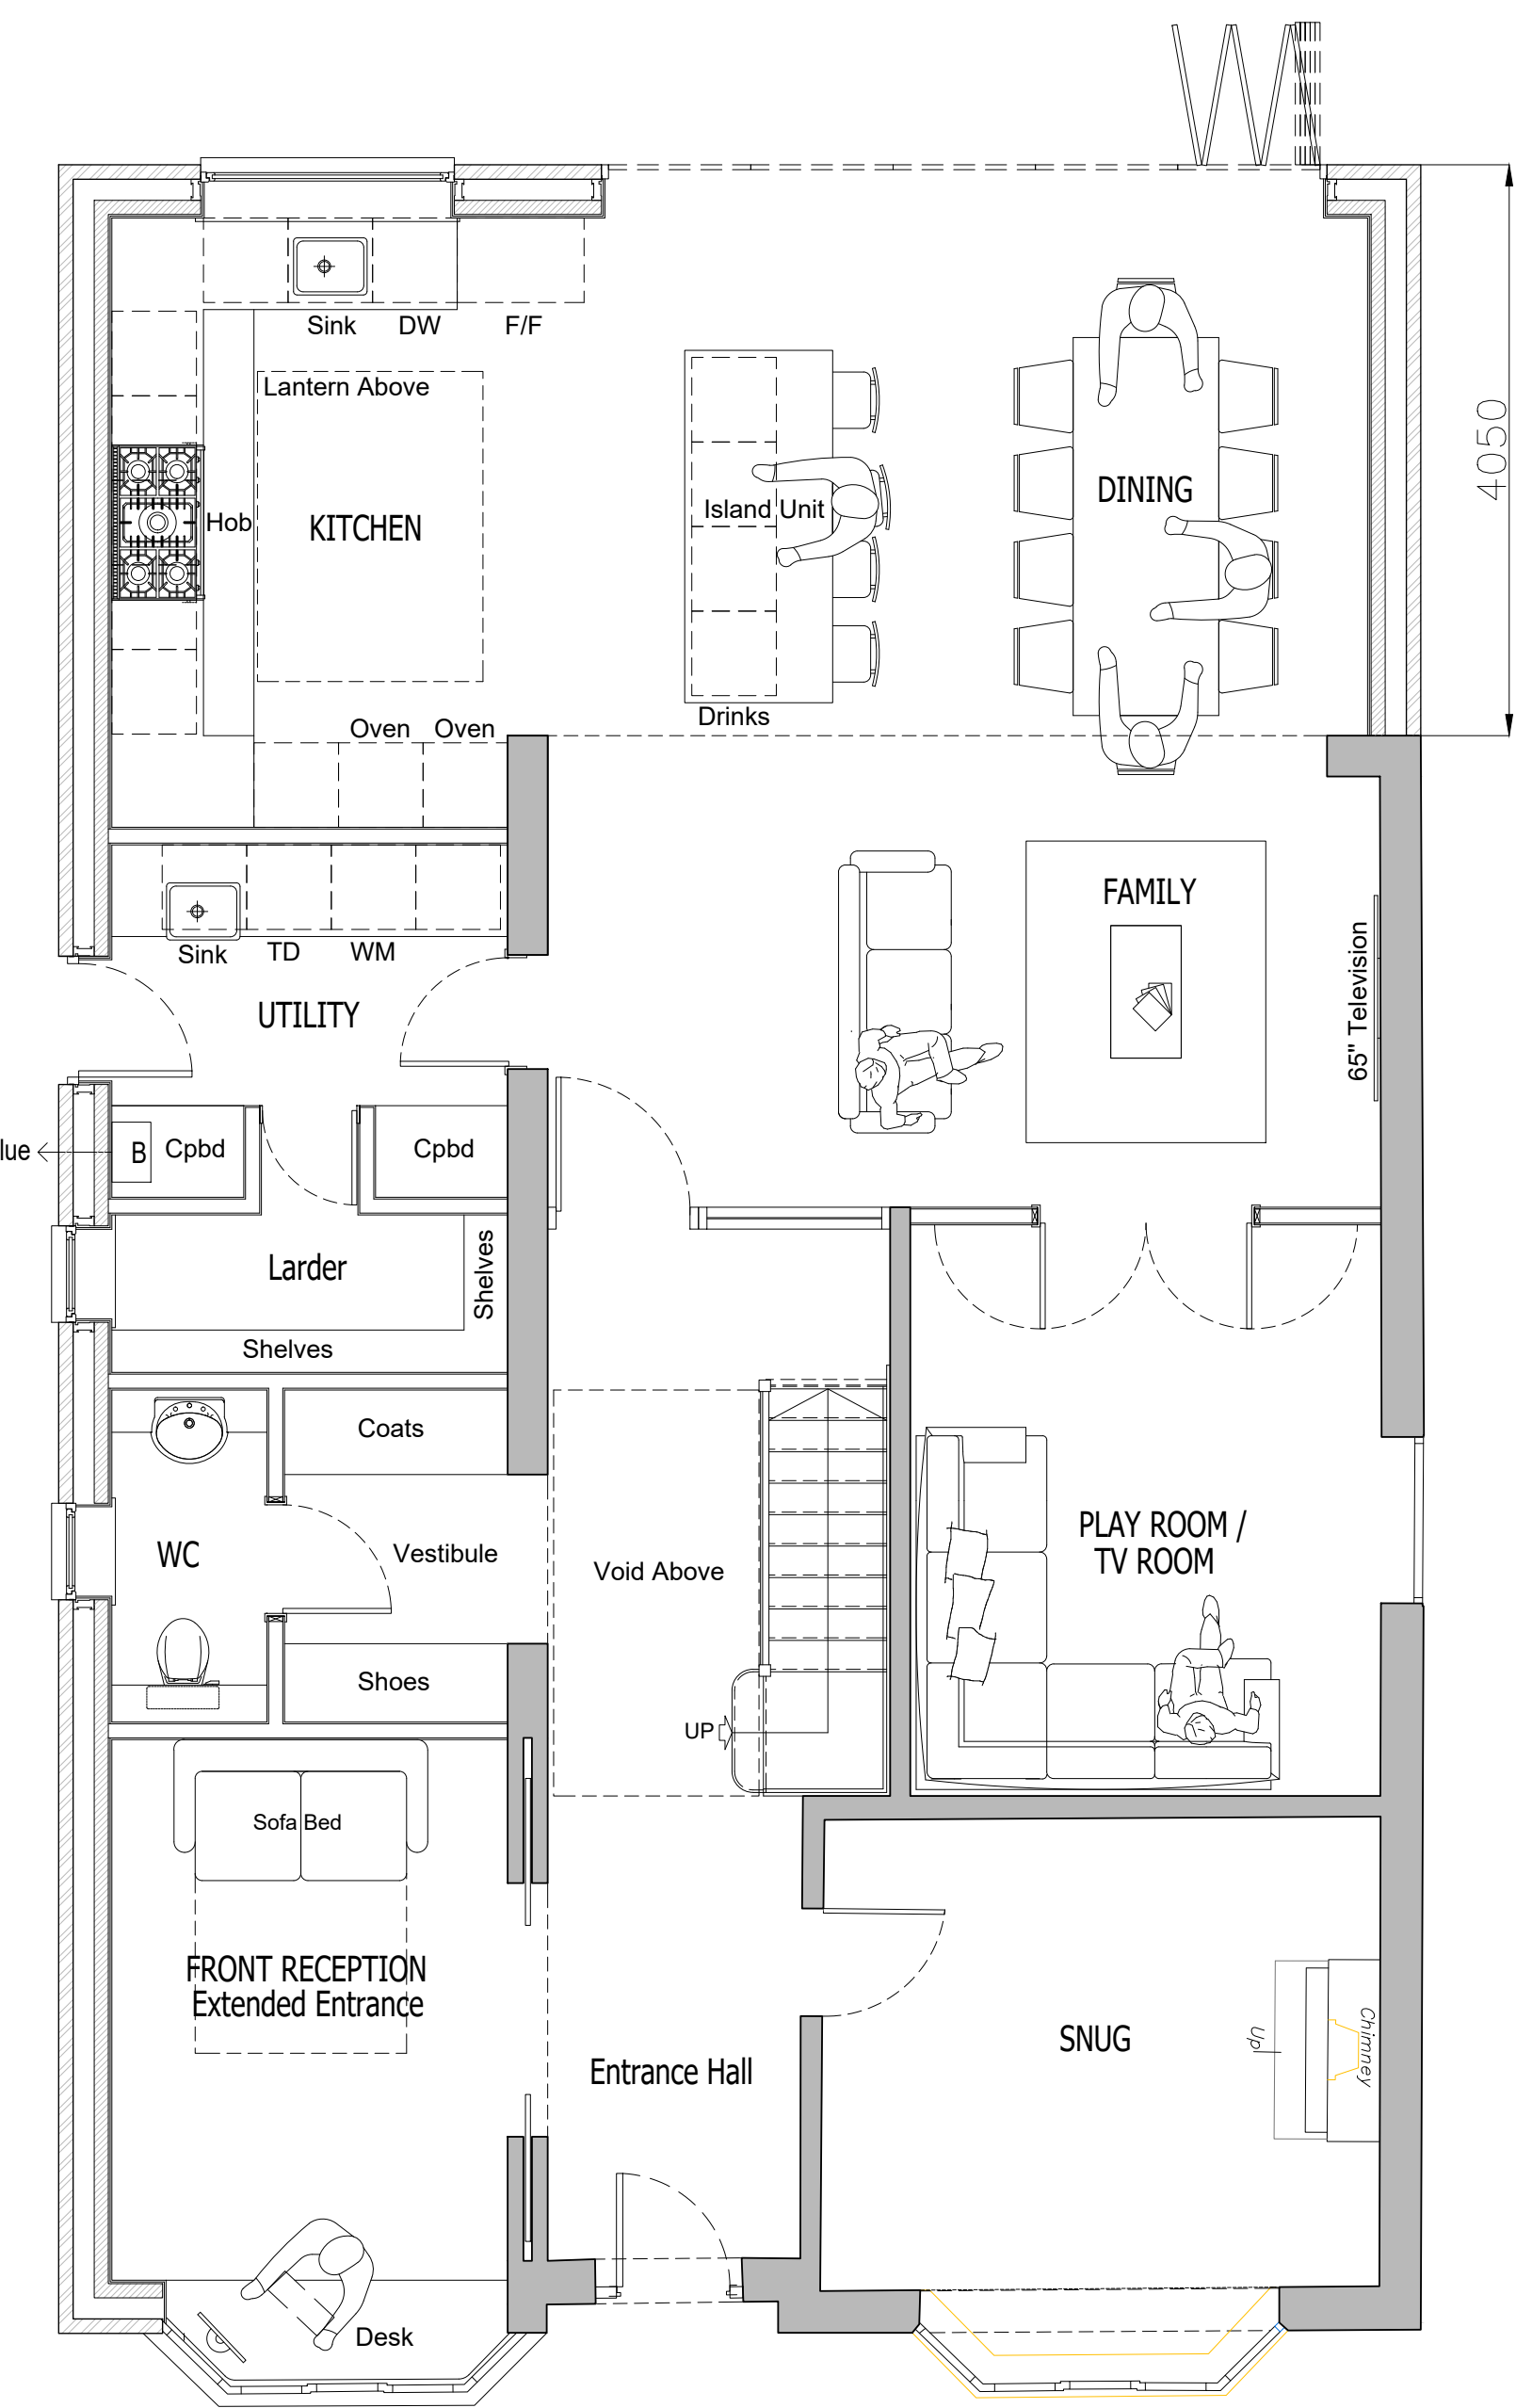


All dimensions are to be checked on site before work commences.
Figured dimensions to be taken in preference to scaled dimensions.
If in doubt please ask.
© Copyright reserved.

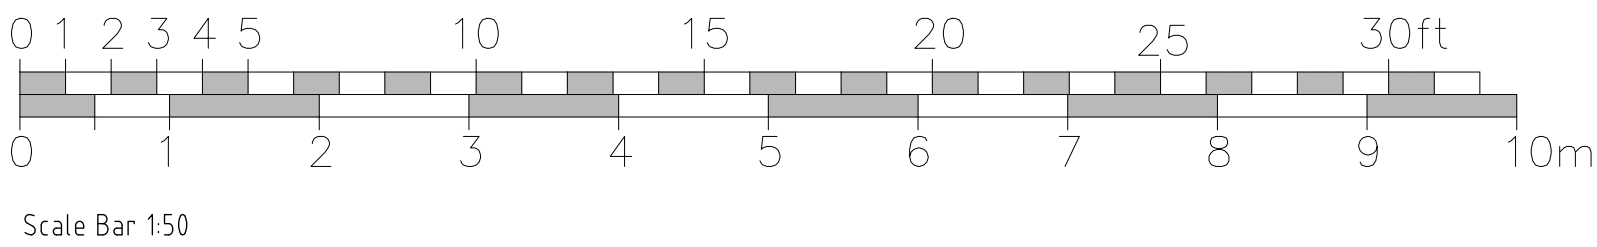

GROUND FLOOR PLAN As Proposed
Scale 1:50

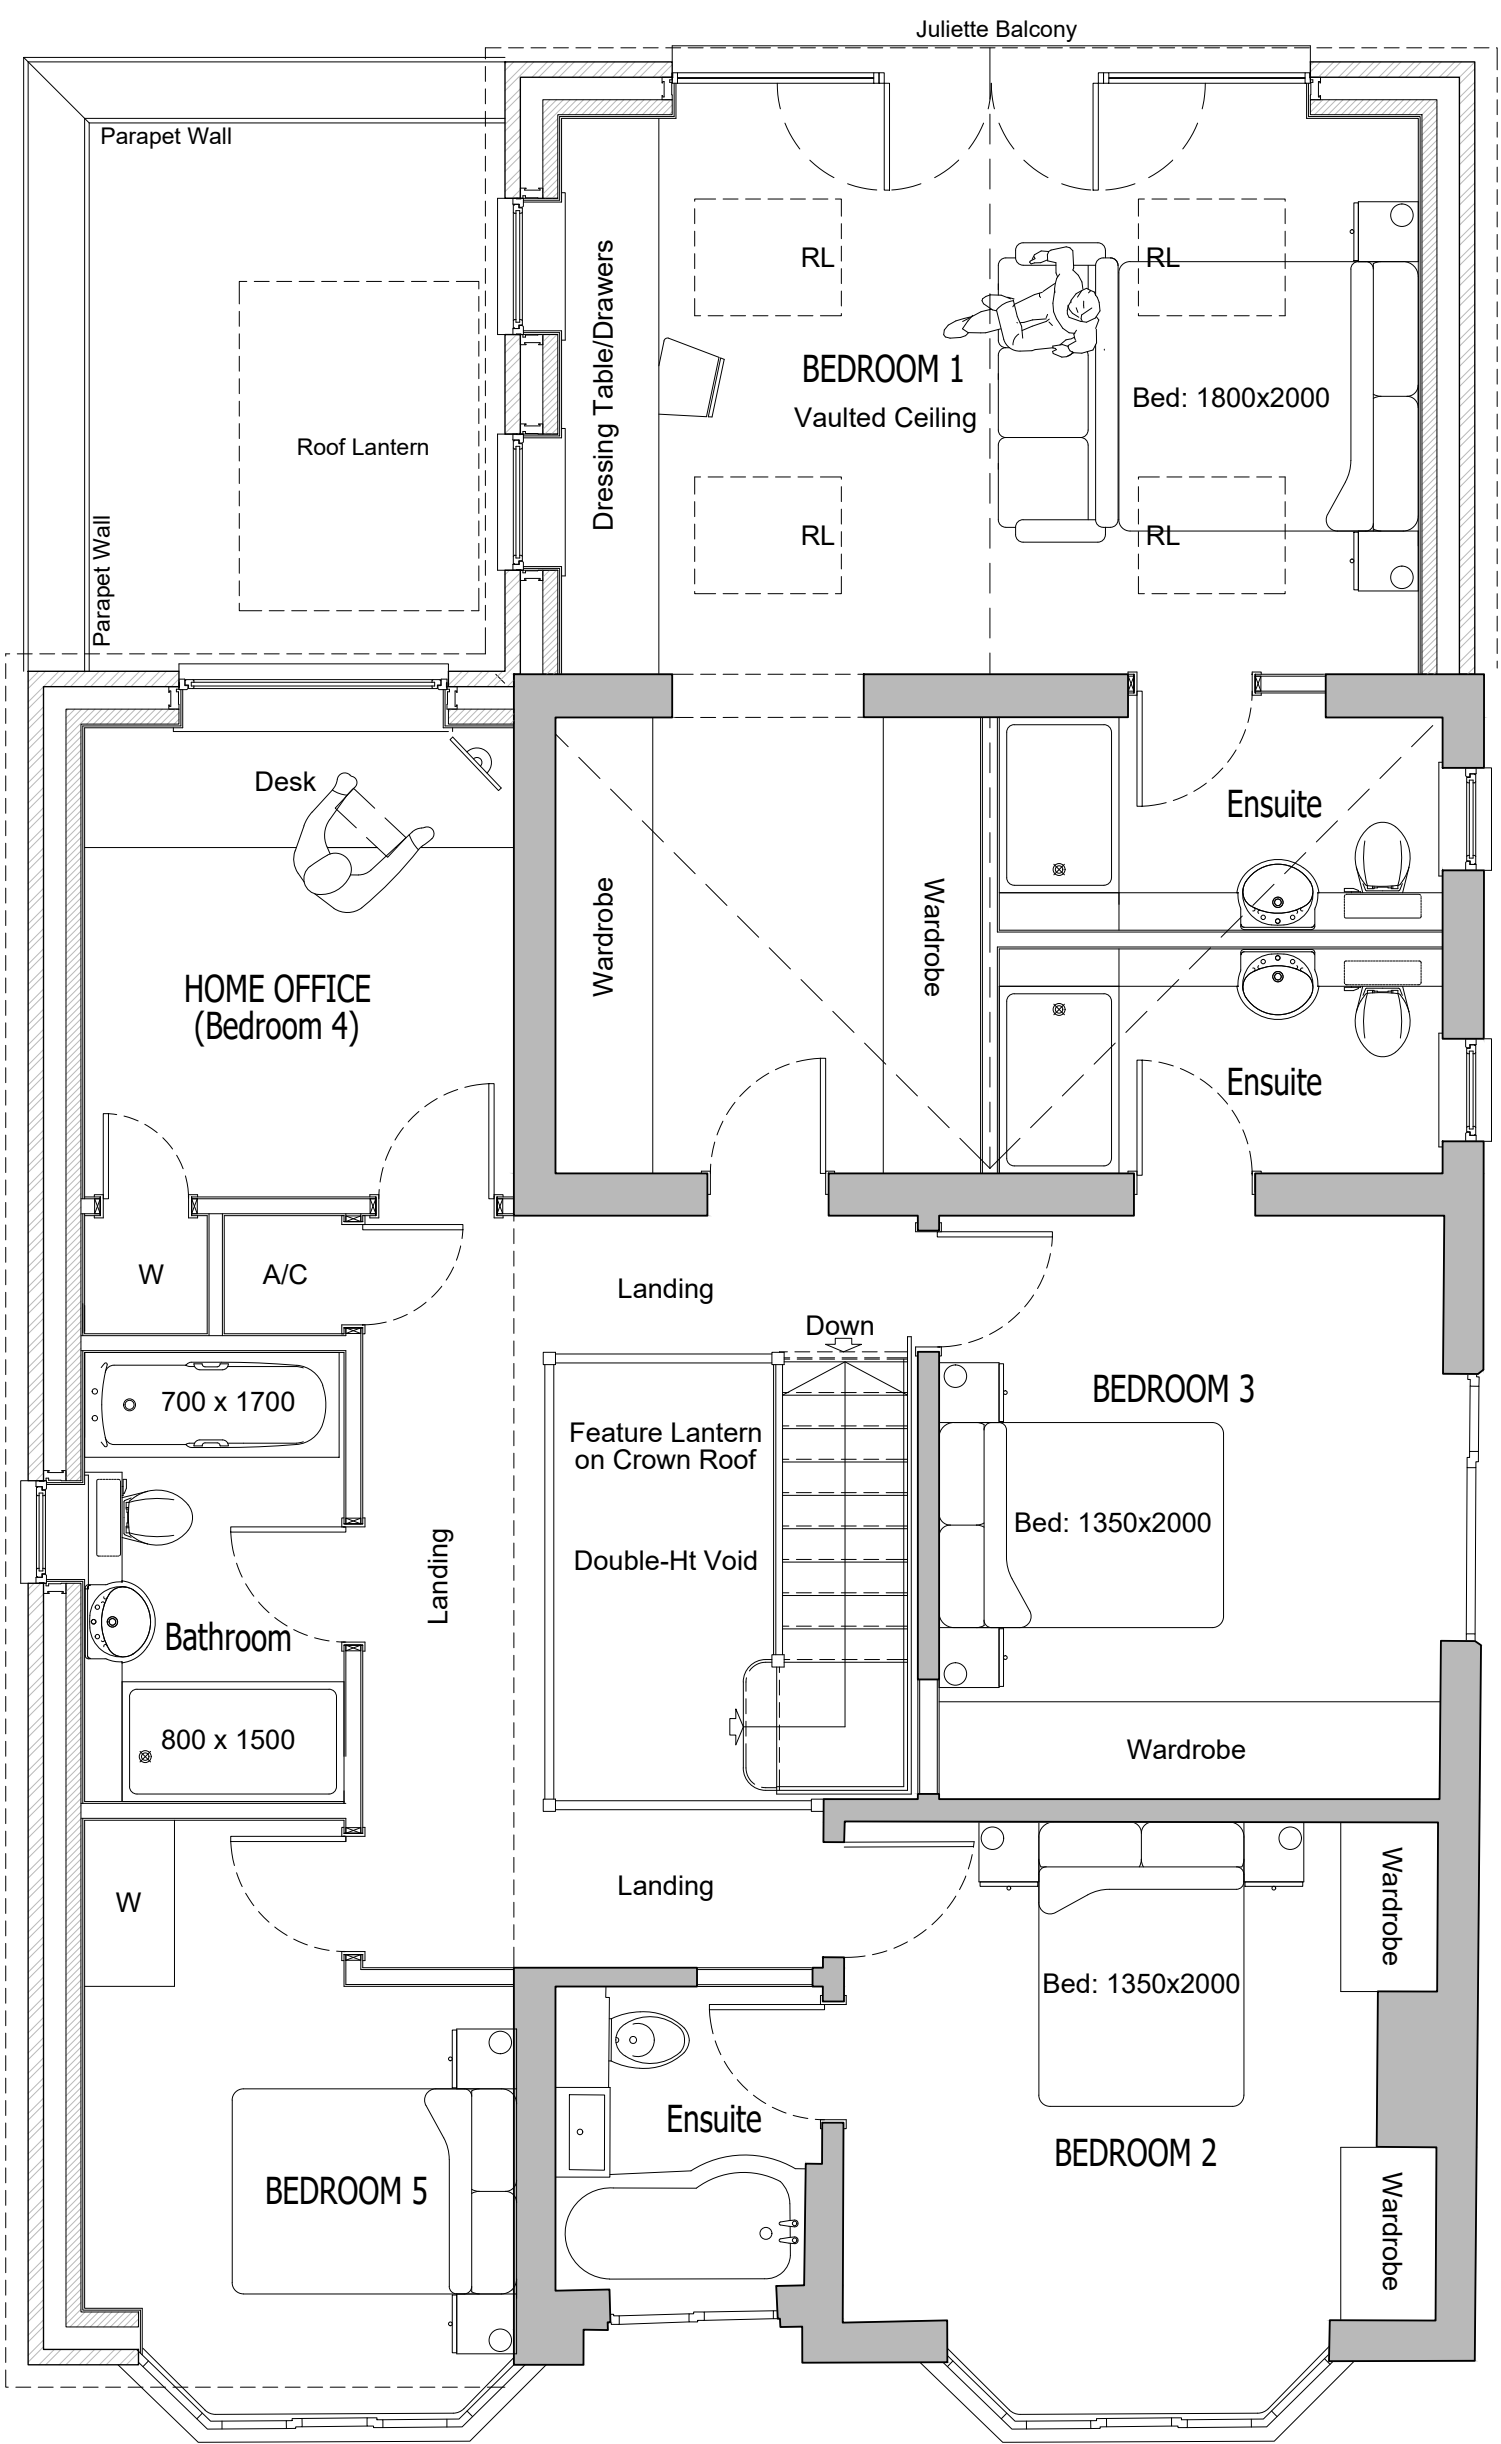

FIRST FLOOR PLAN As Proposed
Scale 1:50

Rev	Description	Date	Initials
FOR PLANNING SUBMISSION			
HOLTHAM+NEWMAN ARCHITECTS			
The Old Dairy, 282a Hyde End Road, Spencer's Wood, Reading, Berkshire RG7 1DN			
Project: 'Highview' Basingstoke Road Spencer's Wood Reading RG7 1AL			
Client Mr and Mrs. N. Goodwin			
Drawing Title: General Arrangement Floor Plans Ground and First Floor Levels			
As Proposed			
Scale:	1:50 @ A1	Dwg. No.:	2417-P101
Drawn by:	DH	Date:	Sept 2024
		Rev.:	-