





Supplied by Streetwise Maps Ltd
www.streetwise.net
 Licence No: 100047474

LOCATION PLAN
 SCALE 1:1250@A3




BLOCK PLAN
 SCALE 1:500@A3

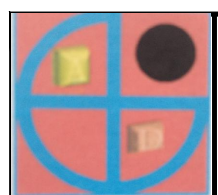
	PROJECT:	12 Oatlands Road Shinfield	DRAWN BY:	P.S.	DRAWING TITLE:		ArchDezine Limited archdeziner7@gmail.com
	PROPOSED SINGLE STOREY REAR EXTENSION		DATE:	29/04/2025	LOCATION AND BLOCK PLAN		
			SCALE:	AS SHOWN@A3	DRAWING NUMBER: OR—01		
			FILENAME:	24061			

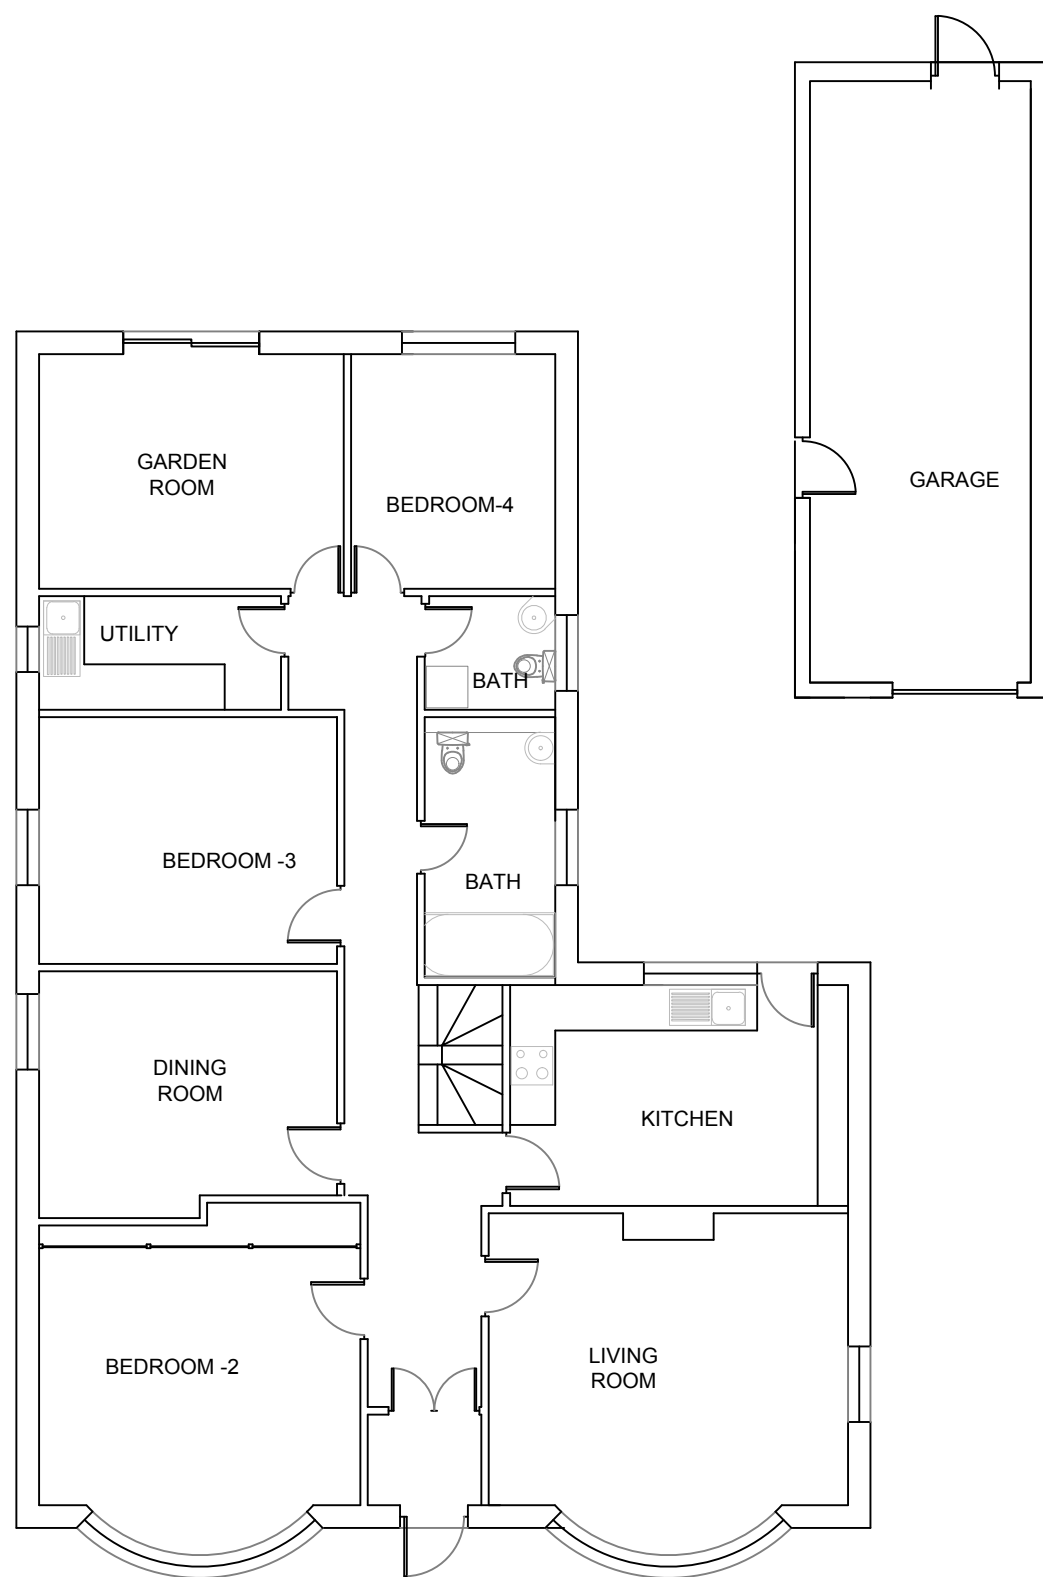

EXISTING GROUND FLOOR PLAN

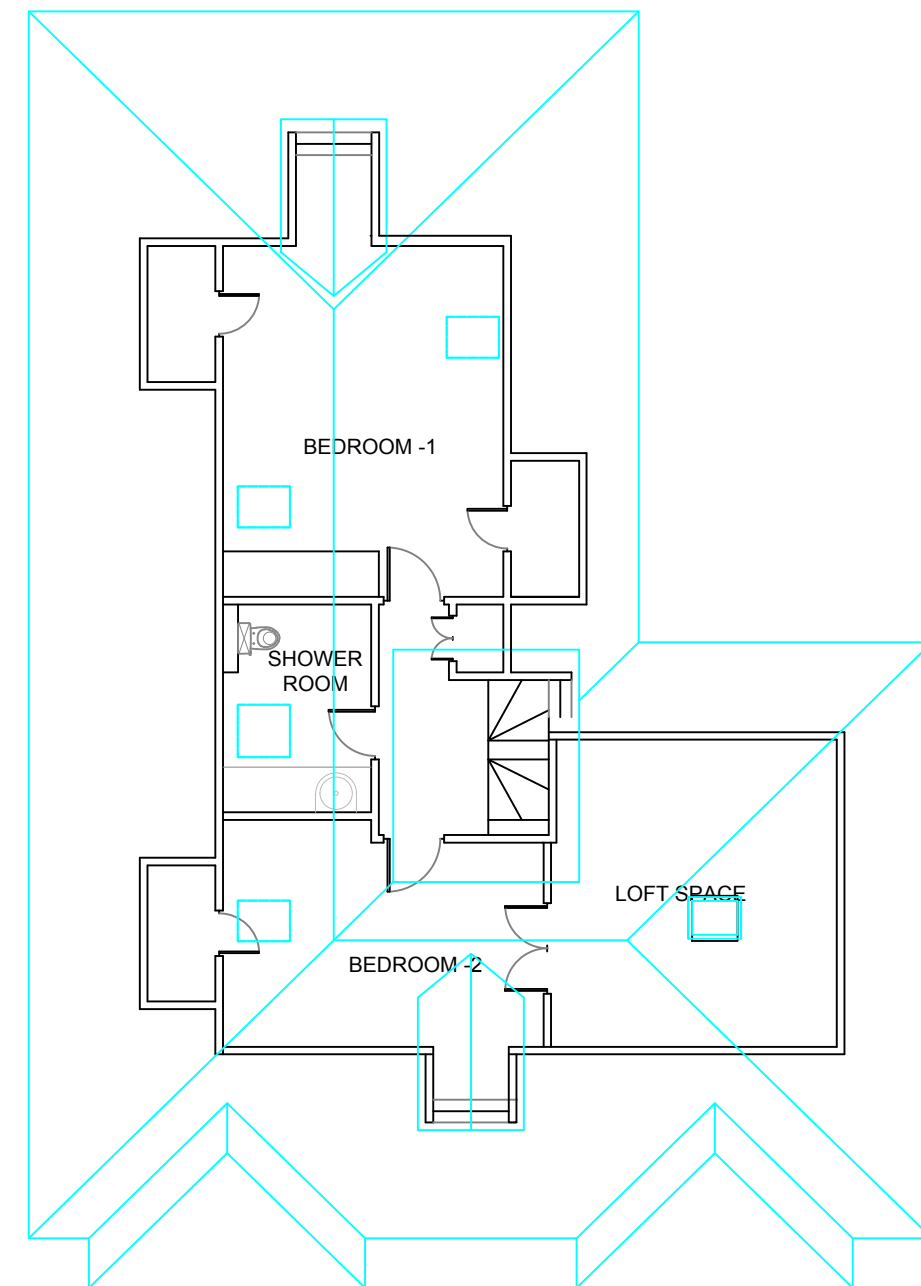

EXISTING FIRST FLOOR PLAN

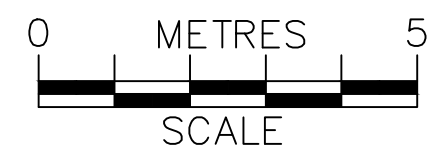

	PROJECT: PROPOSED SINGLE STOREY REAR EXTENSION		12 Oatlands Road Shinfield		DRAWN BY:	P.S.	DRAWING TITLE: EXISTING FLOOR PLANS		ArchDezine Limited archdeziner7@gmail.com
					DATE:	29/04/2025			
	PROPOSED SINGLE STOREY REAR EXTENSION		12 Oatlands Road Shinfield		SCALE:	1:100@A3			
					FILENAME:	24061			
						DRAWING NUMBER:		OR-02	




EXISTING FRONT ELEVATION




EXISTING SIDE-1 ELEVATION





EXISTING REAR ELEVATION

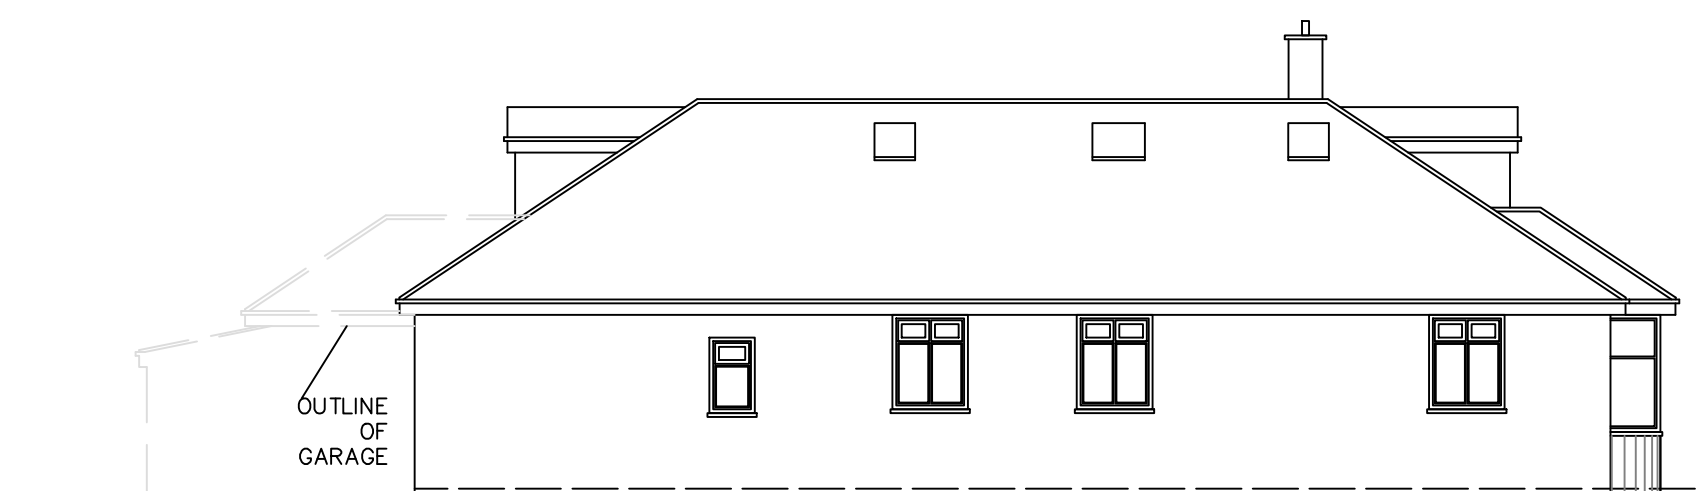


EXISTING SIDE-2 ELEVATION

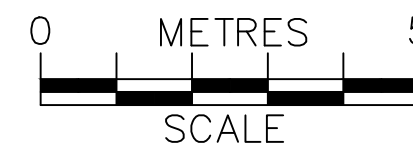

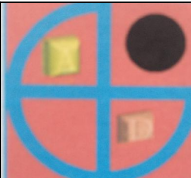
	PROJECT:	12 Oatlands Road Shinfield	DRAWN BY:	P.S.	DRAWING TITLE:		ArchDezine Limited archdeziner7@gmail.com
	PROPOSED SINGLE STOREY REAR EXTENSION		DATE:	29/04/2025	EXISTING ELEVATIONS		
			SCALE:	1:100@A3	DRAWING NUMBER:	OR-03	
			FILENAME:	24061			

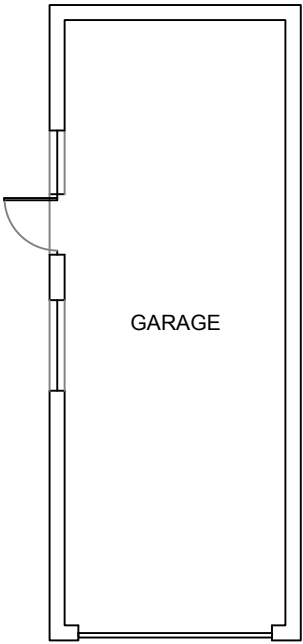


GARAGE PLAN

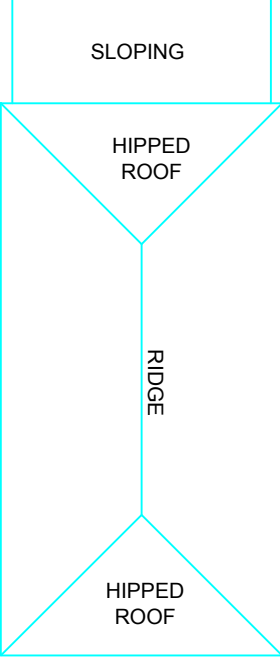


GARAGE ROOF PLAN

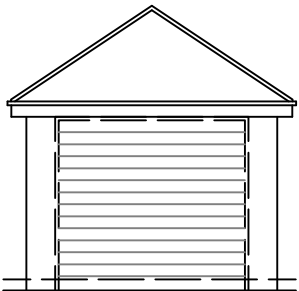


EXISTING FRONT ELEVATION

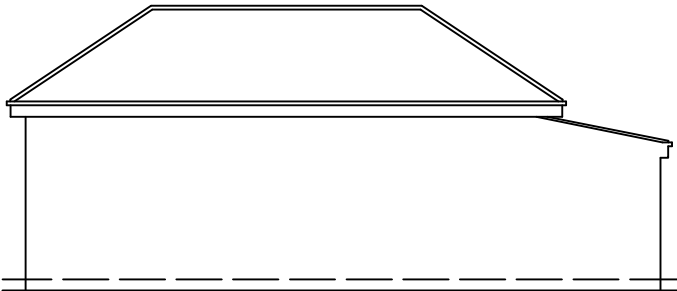


EXISTING SIDE-1 ELEVATION

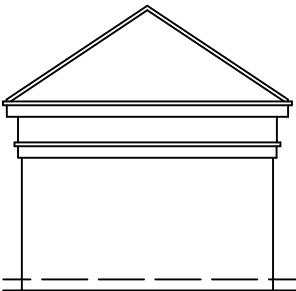



EXISTING REAR ELEVATION

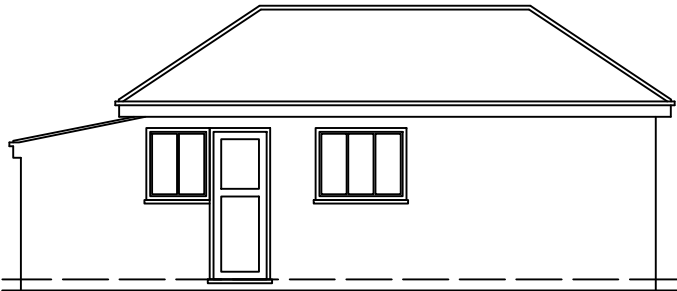


EXISTING SIDE-2 ELEVATION

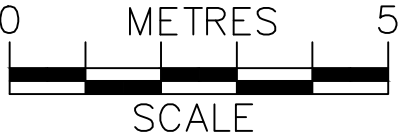

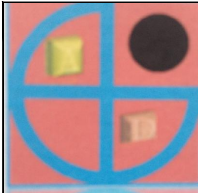
	PROJECT:	12 Oatlands Road Shinfield	DRAWN BY:	P.S.	DRAWING TITLE:		 ArchDezine Limited archdeziner7@gmail.com
	PROPOSED SINGLE STOREY REAR EXTENSION		DATE:	29/04/2025	GARAGE PLAN & ELEVATIONS		
			SCALE:	1:100@A3			
			FILENAME:	24061	DRAWING NUMBER:	OR-04	

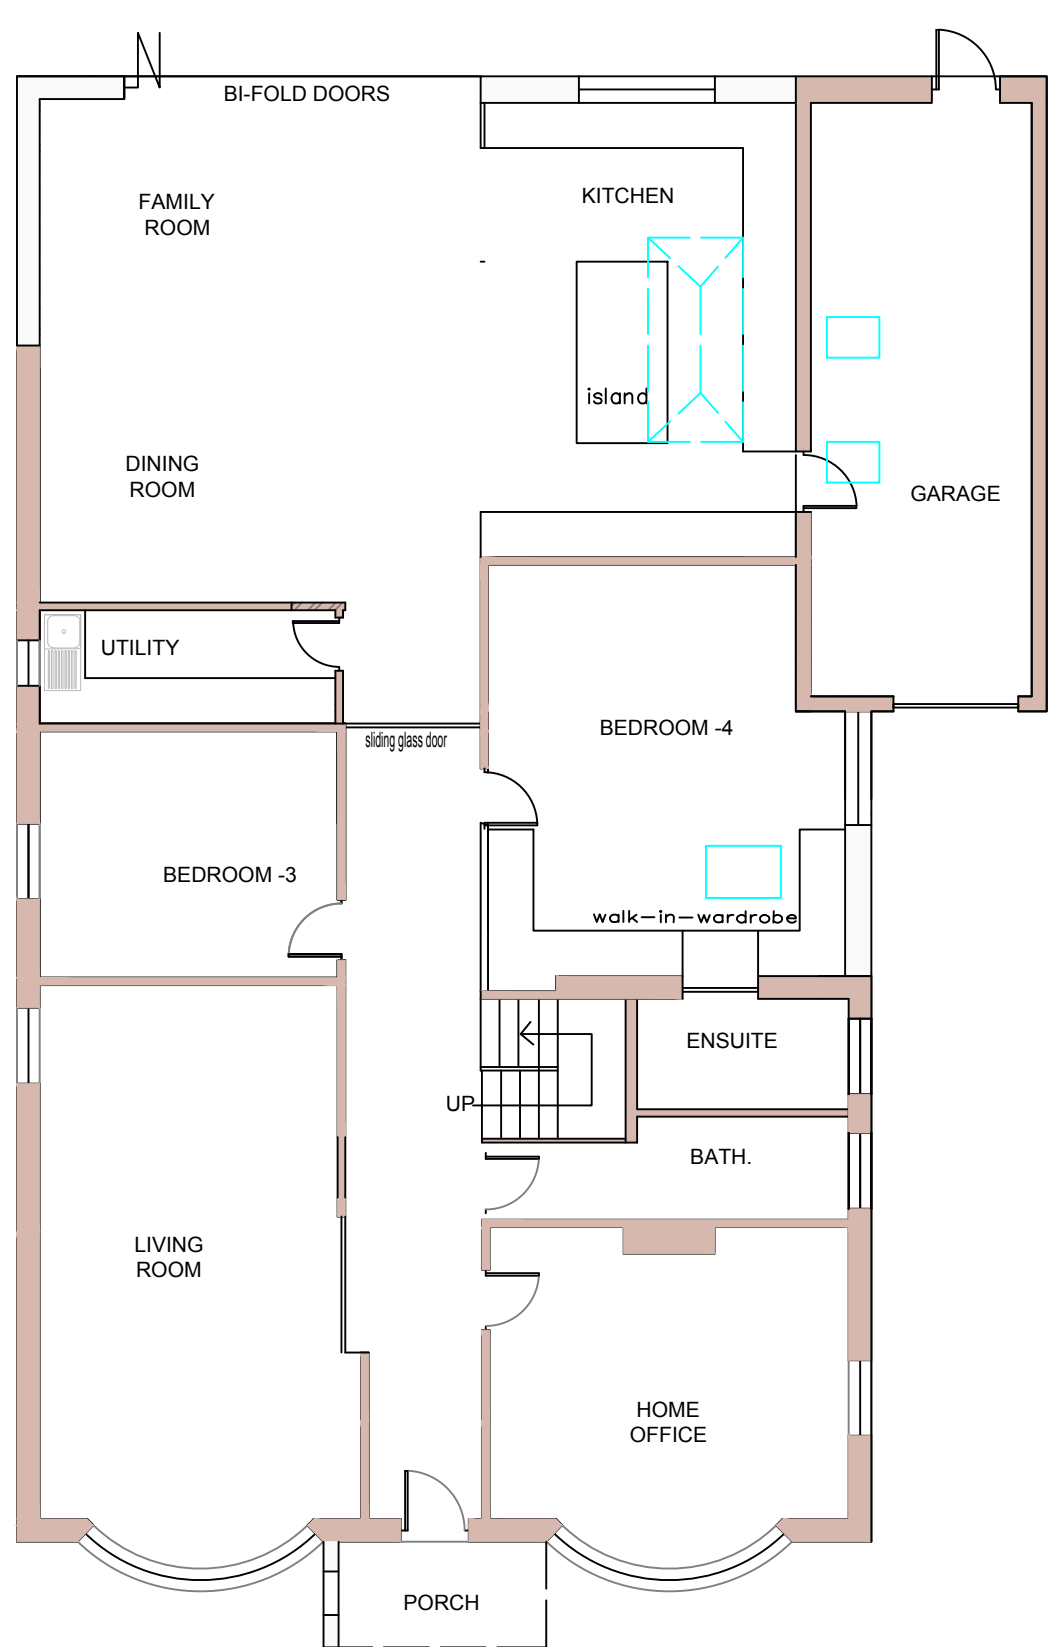

PROPOSED GROUND FLOOR PLAN

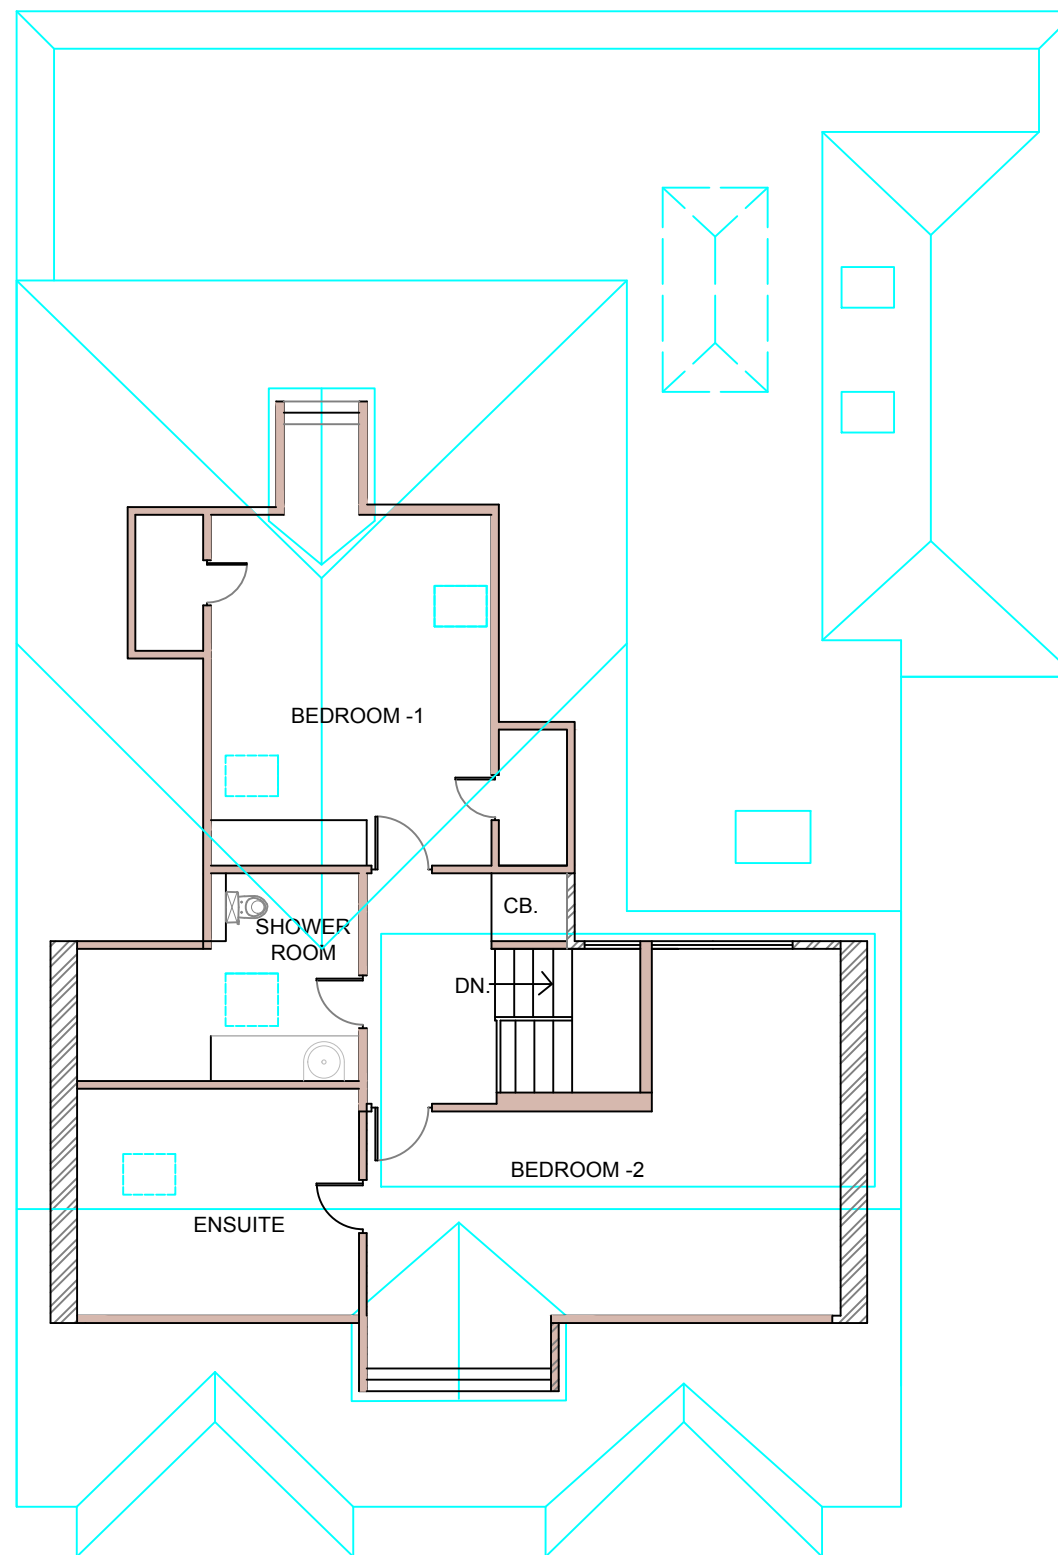

PROPOSED FIRST FLOOR PLAN

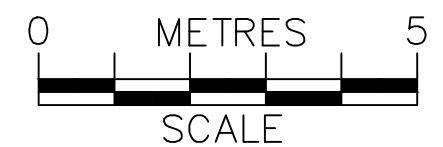

	PROJECT:	12 Oatlands Road Shinfield	DRAWN BY:	P.S.	DRAWING TITLE: PROPOSED PLANS		ArchDezine Limited archdeziner7@gmail.com
	PROPOSED SINGLE STOREY REAR EXTENSION		DATE:	29/04/2025			
	SCALE:		1:100@A3	DRAWING NUMBER:	OR-05		
	FILENAME:		24061				




PROPOSED FRONT ELEVATION




PROPOSED SIDE-1 ELEVATION




PROPOSED REAR ELEVATION

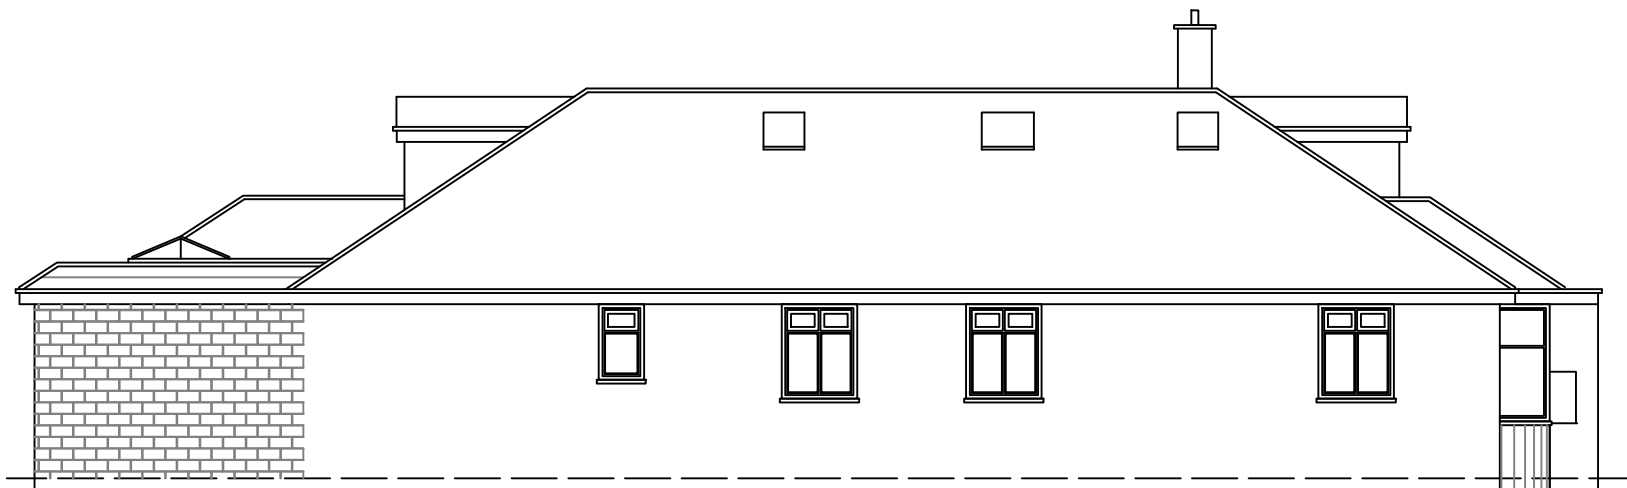

PROPOSED SIDE-2 ELEVATION

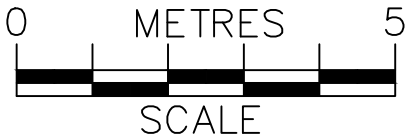

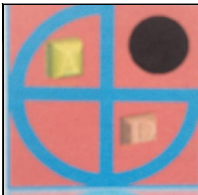	PROJECT:	12 Oatlands Road Shinfield	DRAWN BY:	P.S.	DRAWING TITLE:		ArchDezine Limited archdeziner7@gmail.com
	PROPOSED SINGLE STOREY REAR EXTENSION		DATE:	29/04/2025	PROPOSED ELEVATIONS		
			SCALE:	1:100@A3	DRAWING NUMBER:	OR-06	
			FILENAME:	24061			