


NOTES


© SK Design consultants - THIS DRAWING AND DESIGN REMAINS THE COPYRIGHT AND INTELLECTUAL PROPERTY OF SK CONSULTANTS AND SHALL NOT BE COPIED IN ANY FORMAT WITHOUT APPROVAL.

THIS DRAWING IS TO BE READ IN CONJUNCTION WITH ALL OTHER DRAWINGS AND DOCUMENTS PROVIDED. THE CONTRACTOR MUST CHECK ALL DIMENSIONS ON SITE BEFORE PLACING ORDERS FOR MATERIALS OR SHOP FABRICATIONS OR COMMENCING WORKS ON SITE. ANY DISCREPANCIES SHOULD BE NOTIFIED BEFORE PROCEEDING.


Volume of dormer $V1 = W \times H \times L/2$
 $6.06 \times 2.64 \times 3.9/2 = 31.2 \text{ m}^3$

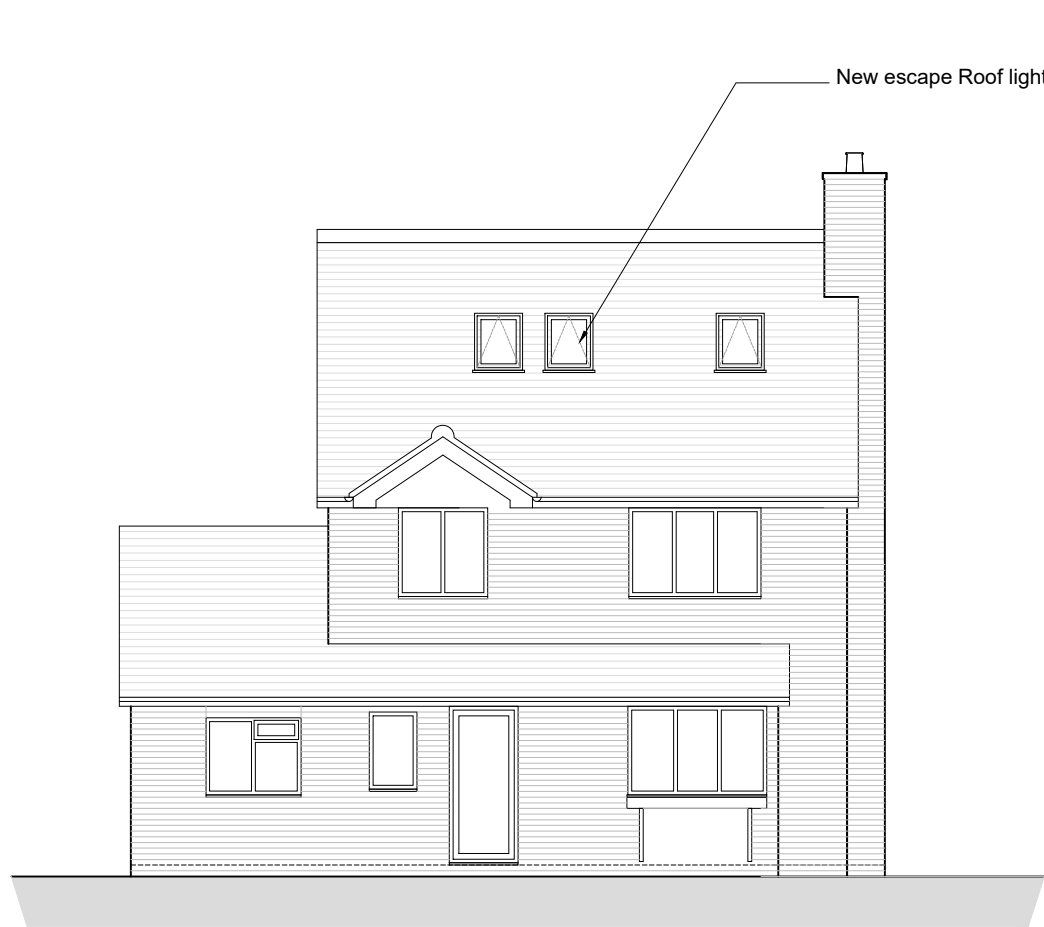


PROPOSED EAST ELEVATION
SCALE 1 : 100

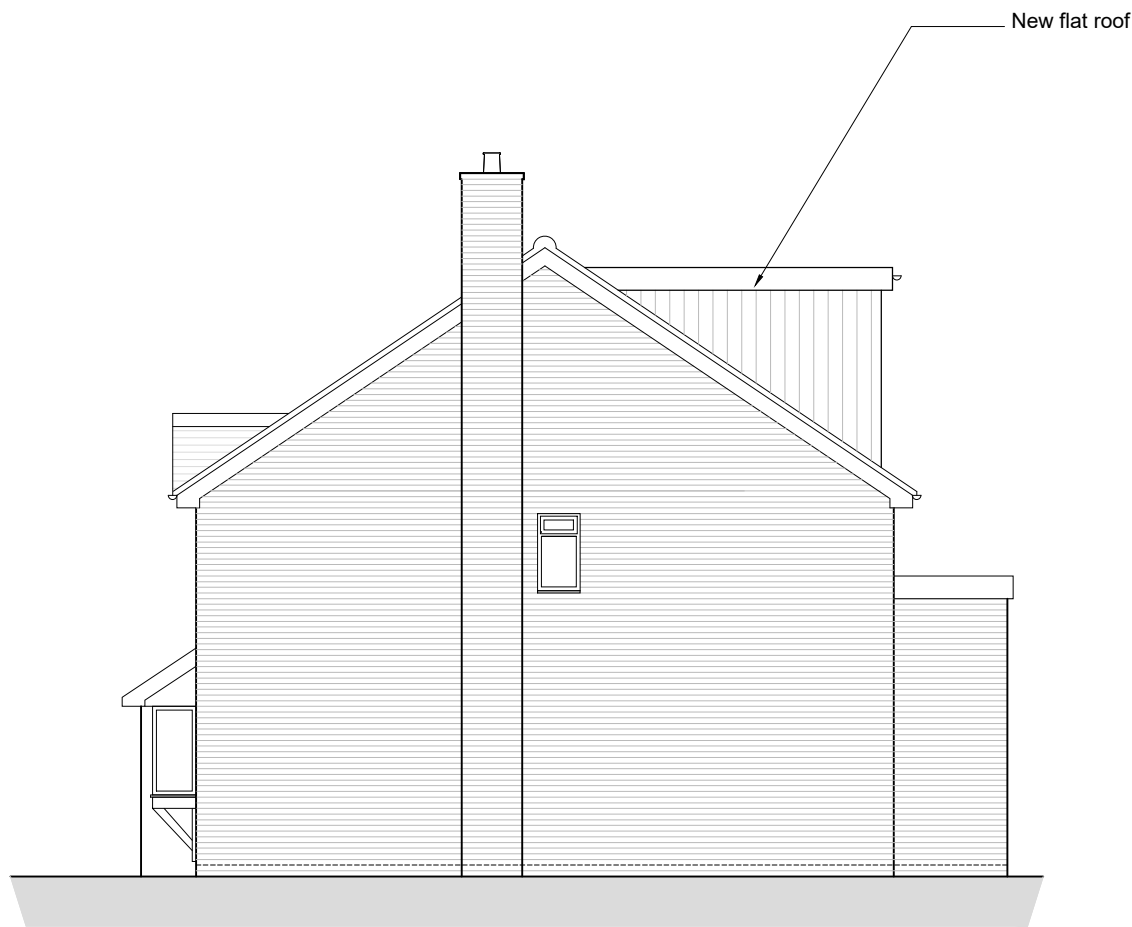


PROPOSED NORTH ELEVATION
SCALE 1 : 100

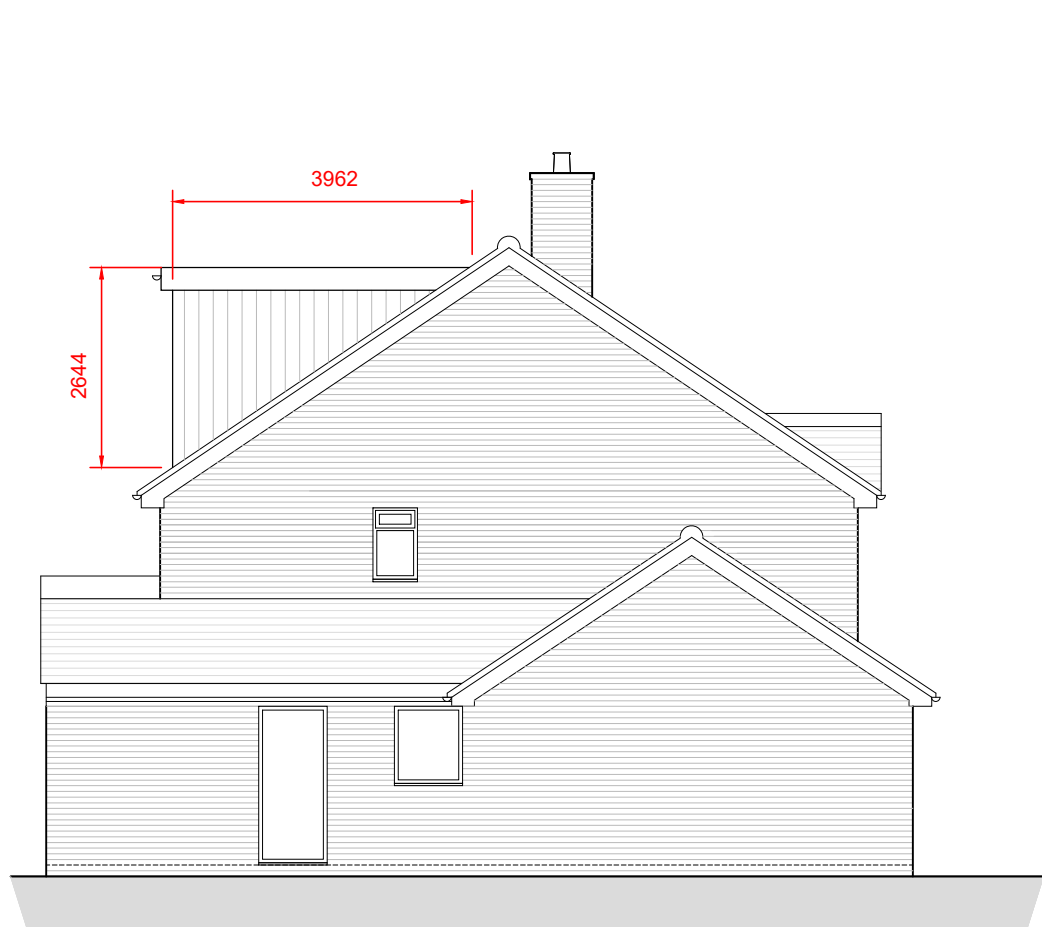


PROPOSED SOUTH ELEVATION
SCALE 1 : 100

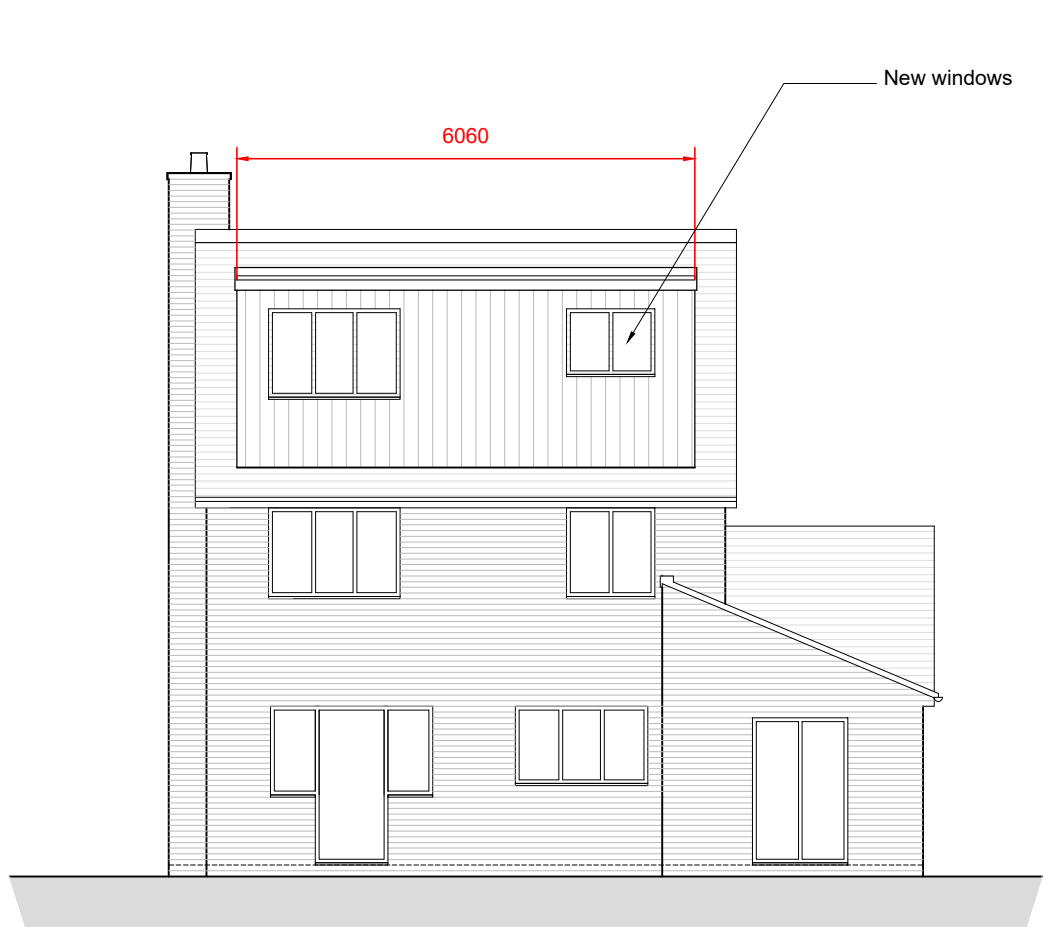


PROPOSED WEST ELEVATION
SCALE 1 : 100

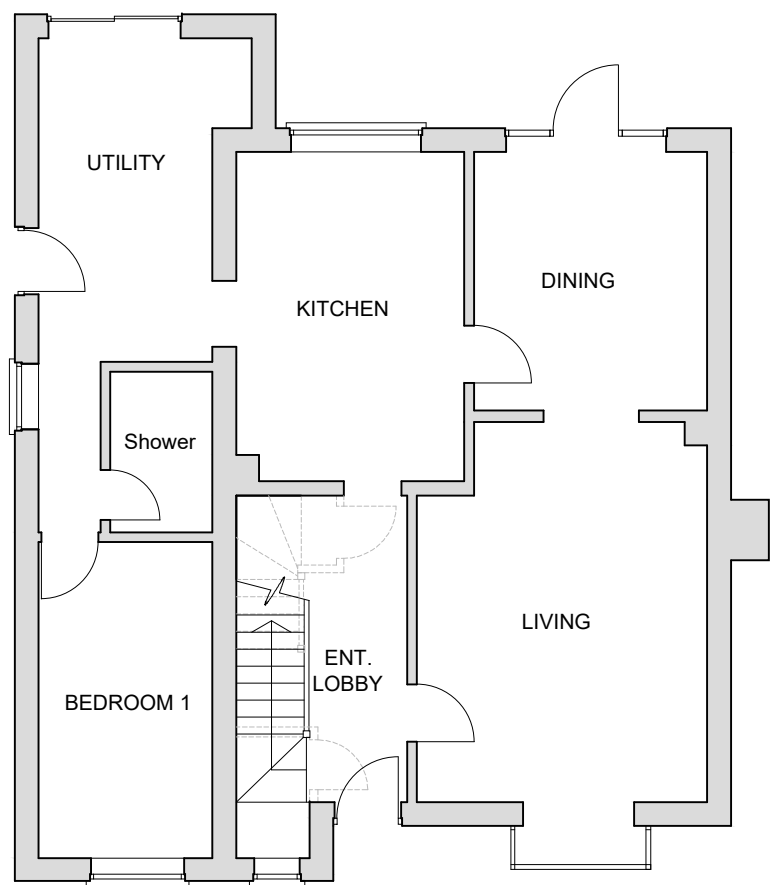

PROPOSED GROUND FLOOR PLAN
SCALE 1 : 100

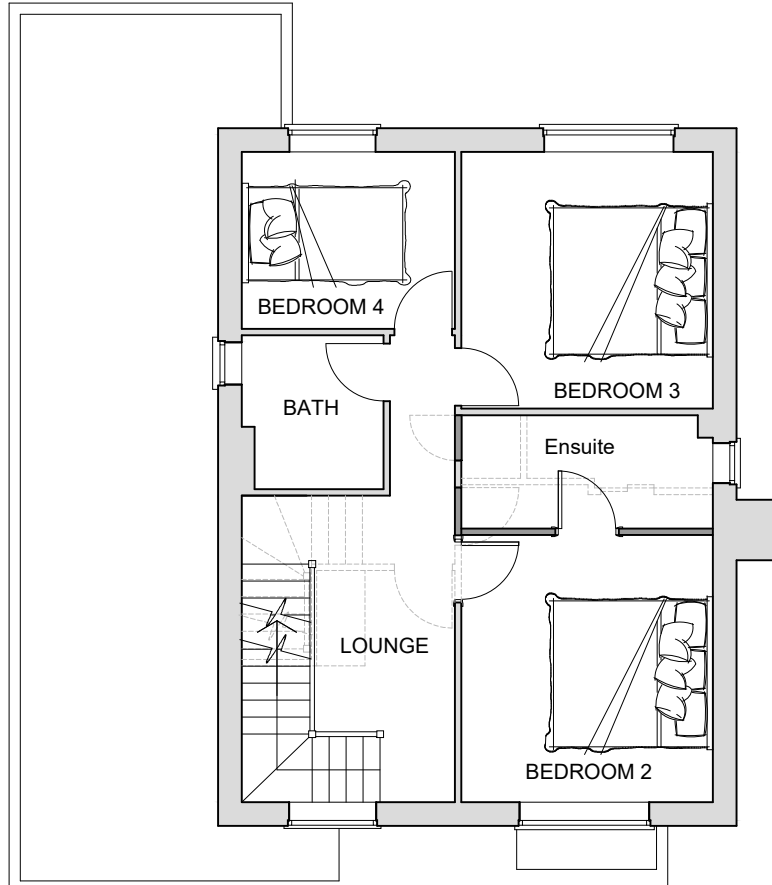

PROPOSED FIRST FLOOR PLAN
SCALE 1 : 100

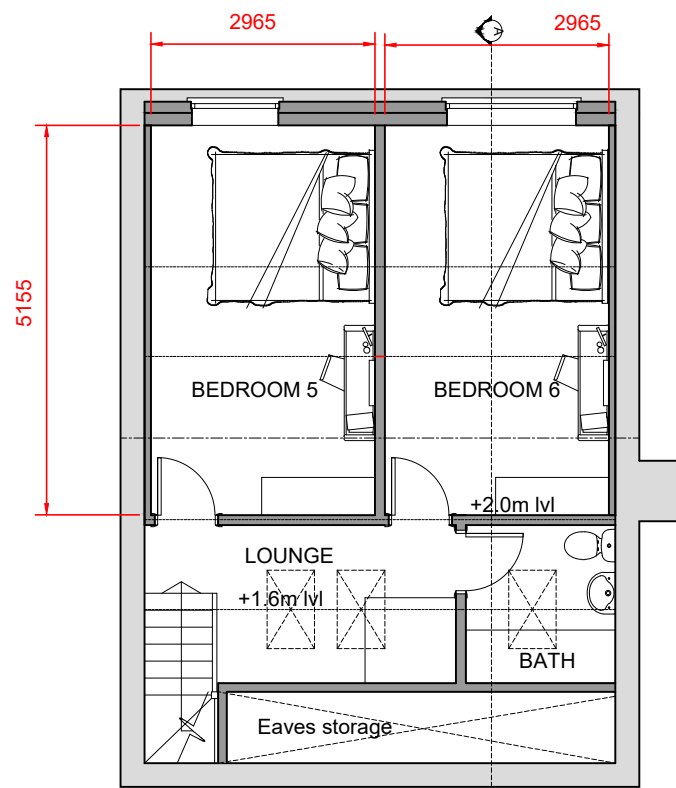

PROPOSED LOFT PLAN
SCALE 1 : 100

SK Design Consultants
22 Netley close
Caversham
Reading RG4 6SR
Tel : 07821111602

Client:
Mr RAJAN SHARMA

Project:
LOFT CONVERSION

Location:
3 Arun Close, Winnersh Wokingham, RG41 5PG

Drawing Title:
PROPOSED PLANS AND ELEVATIONS

Date:
JAN 2026

Sheet Size:
A1

Drawn:
SK

Drawing No:

P1707-05

Revision:

.