



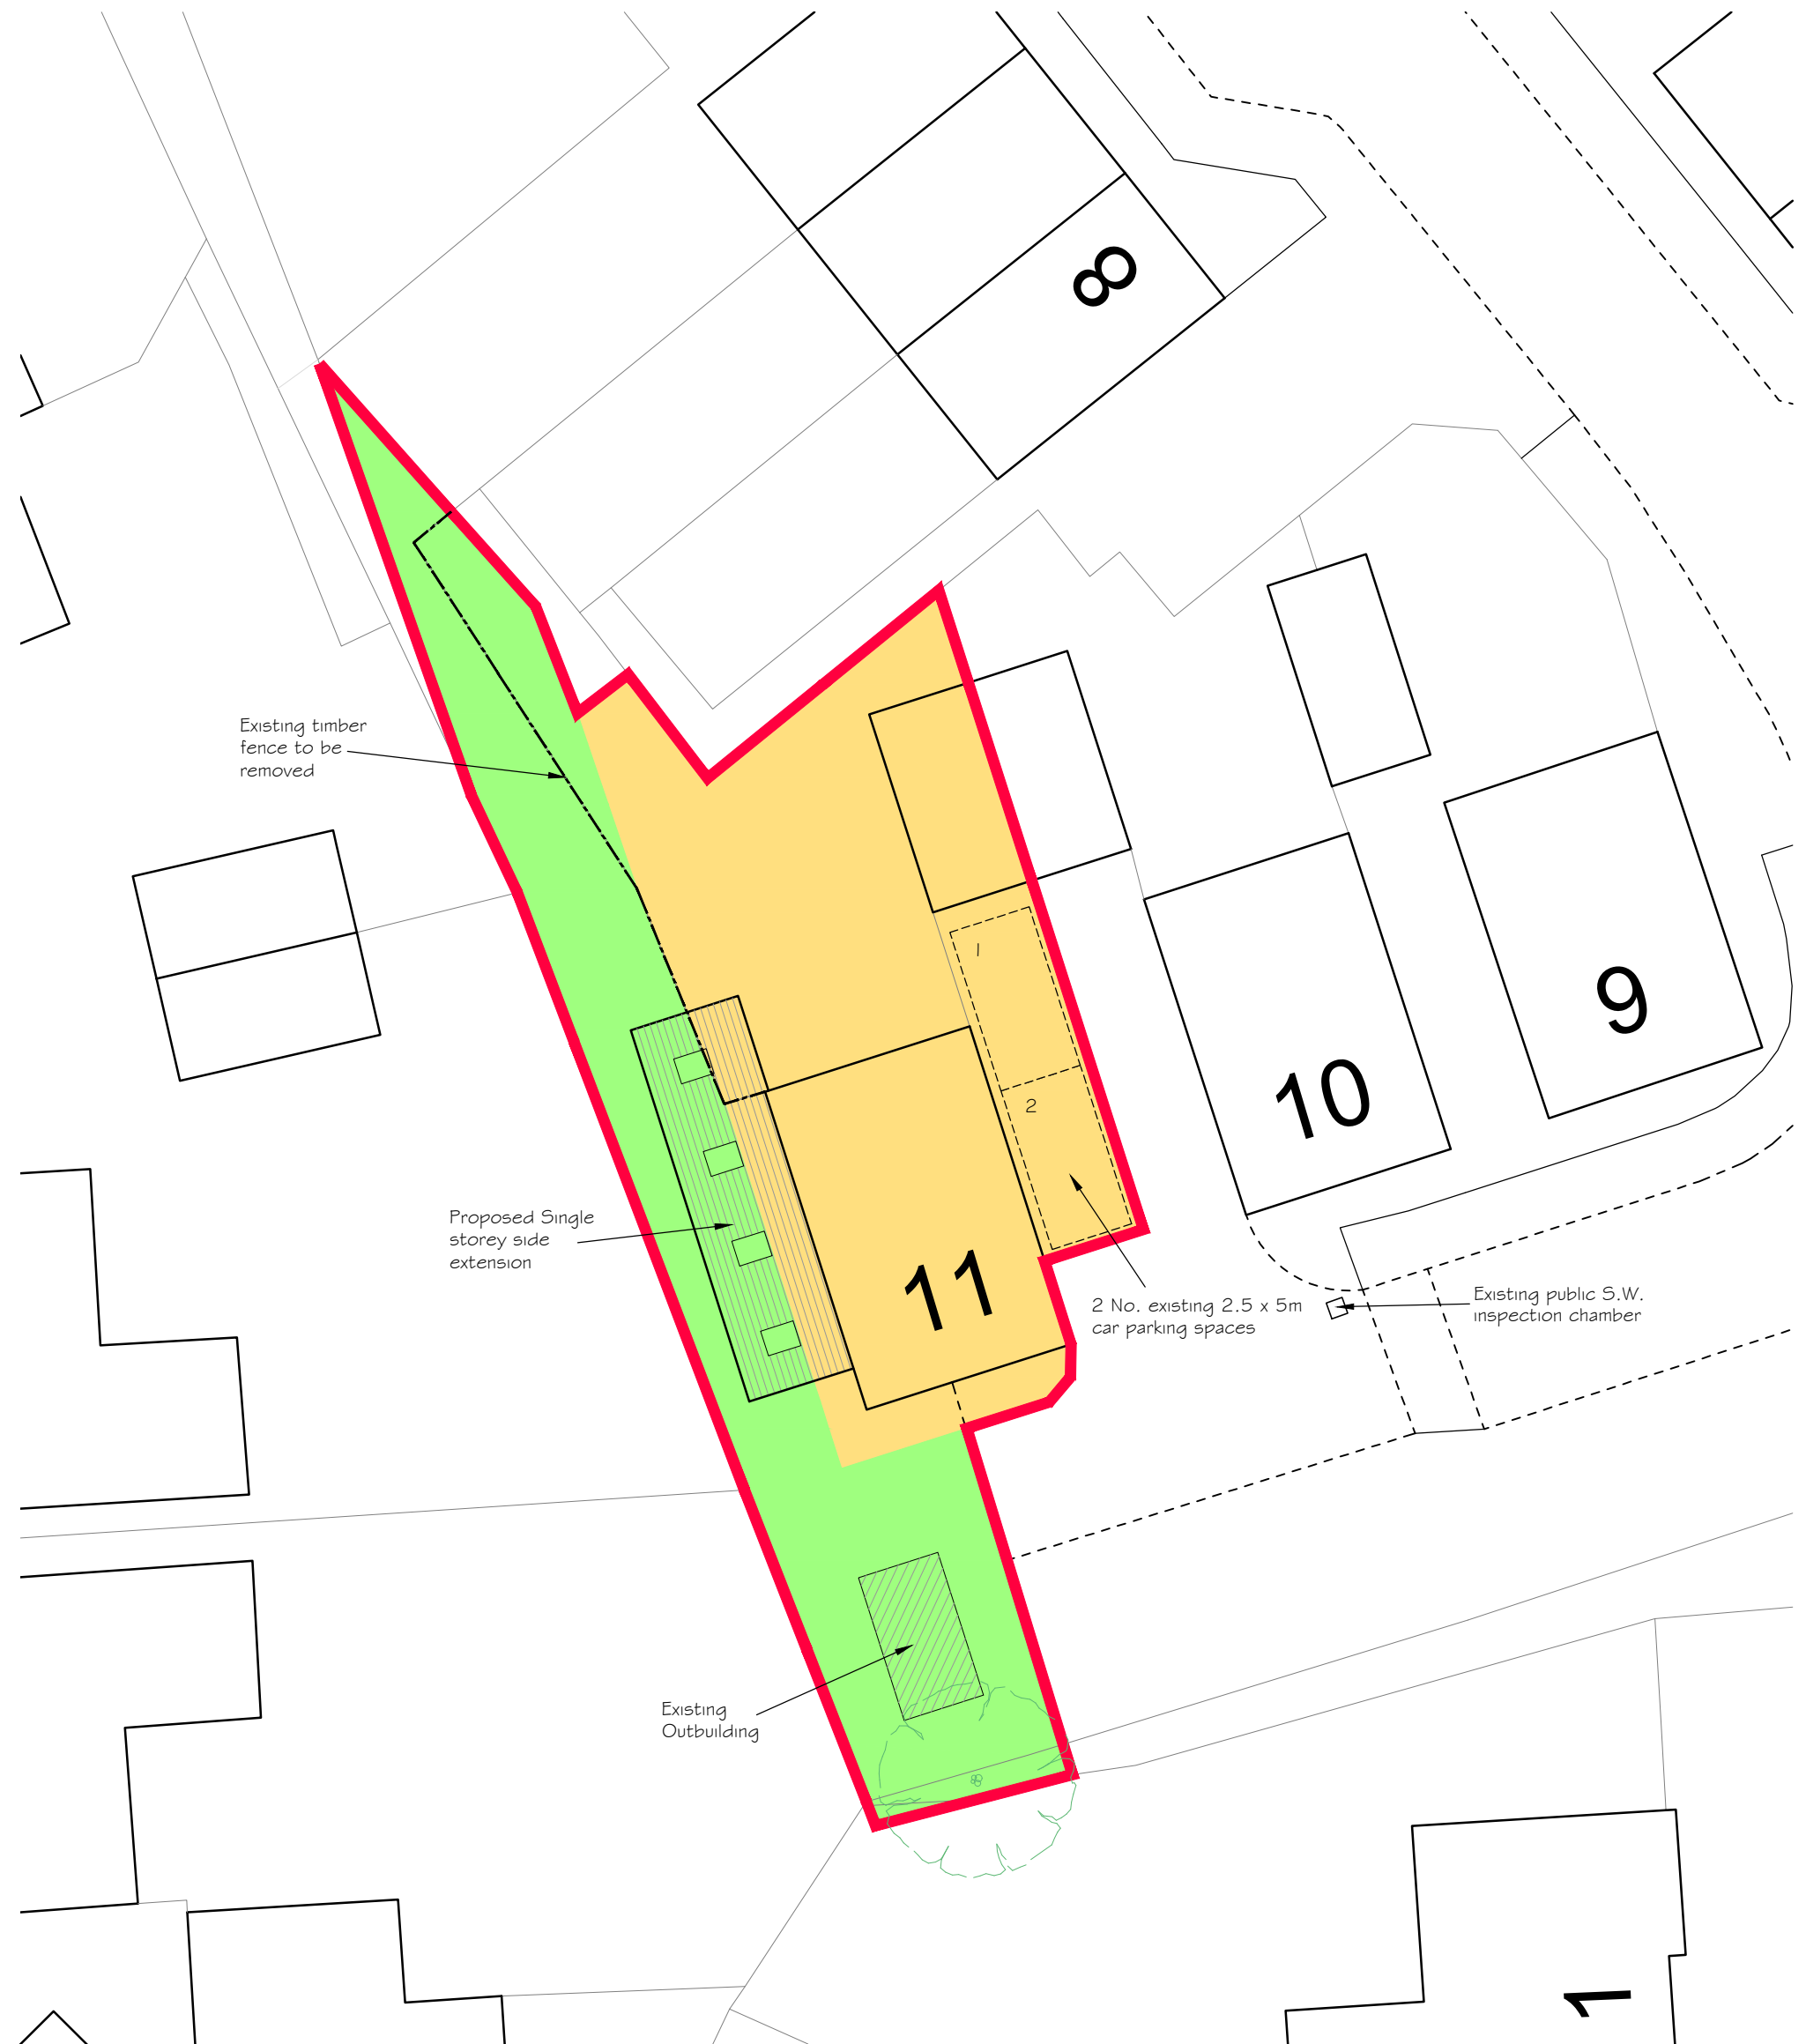

SITE PLAN

© Crown copyright 2025 Ordnance Survey 100053143

 

Original Curtilage



Other land owned by applicant

A. Public S.W. inspection chamber added
No. Revision

15/06/26
Date

Project
Proposed single storey side extension
11, Mayflower Meadow, Spencers Wood, RG7 1YD

Project No
AL 01674

Drg No
06

Rev
A

Drawing Title
Site Plan

Scale
1:200 @ A3

Drawn by
CG

Date
Nov 2025

Rowan Lodge Φ Southend Road Φ Southend Bradfield Φ RG7 6ES
tel: 0118 9745100 Φ e-mail: enquiries@archytas.co.uk
Architectural Design Services Φ Planning Φ Building Design Φ Surveying
New Build Φ Extensions Φ Residential and Commercial Φ Listed Buildings

