


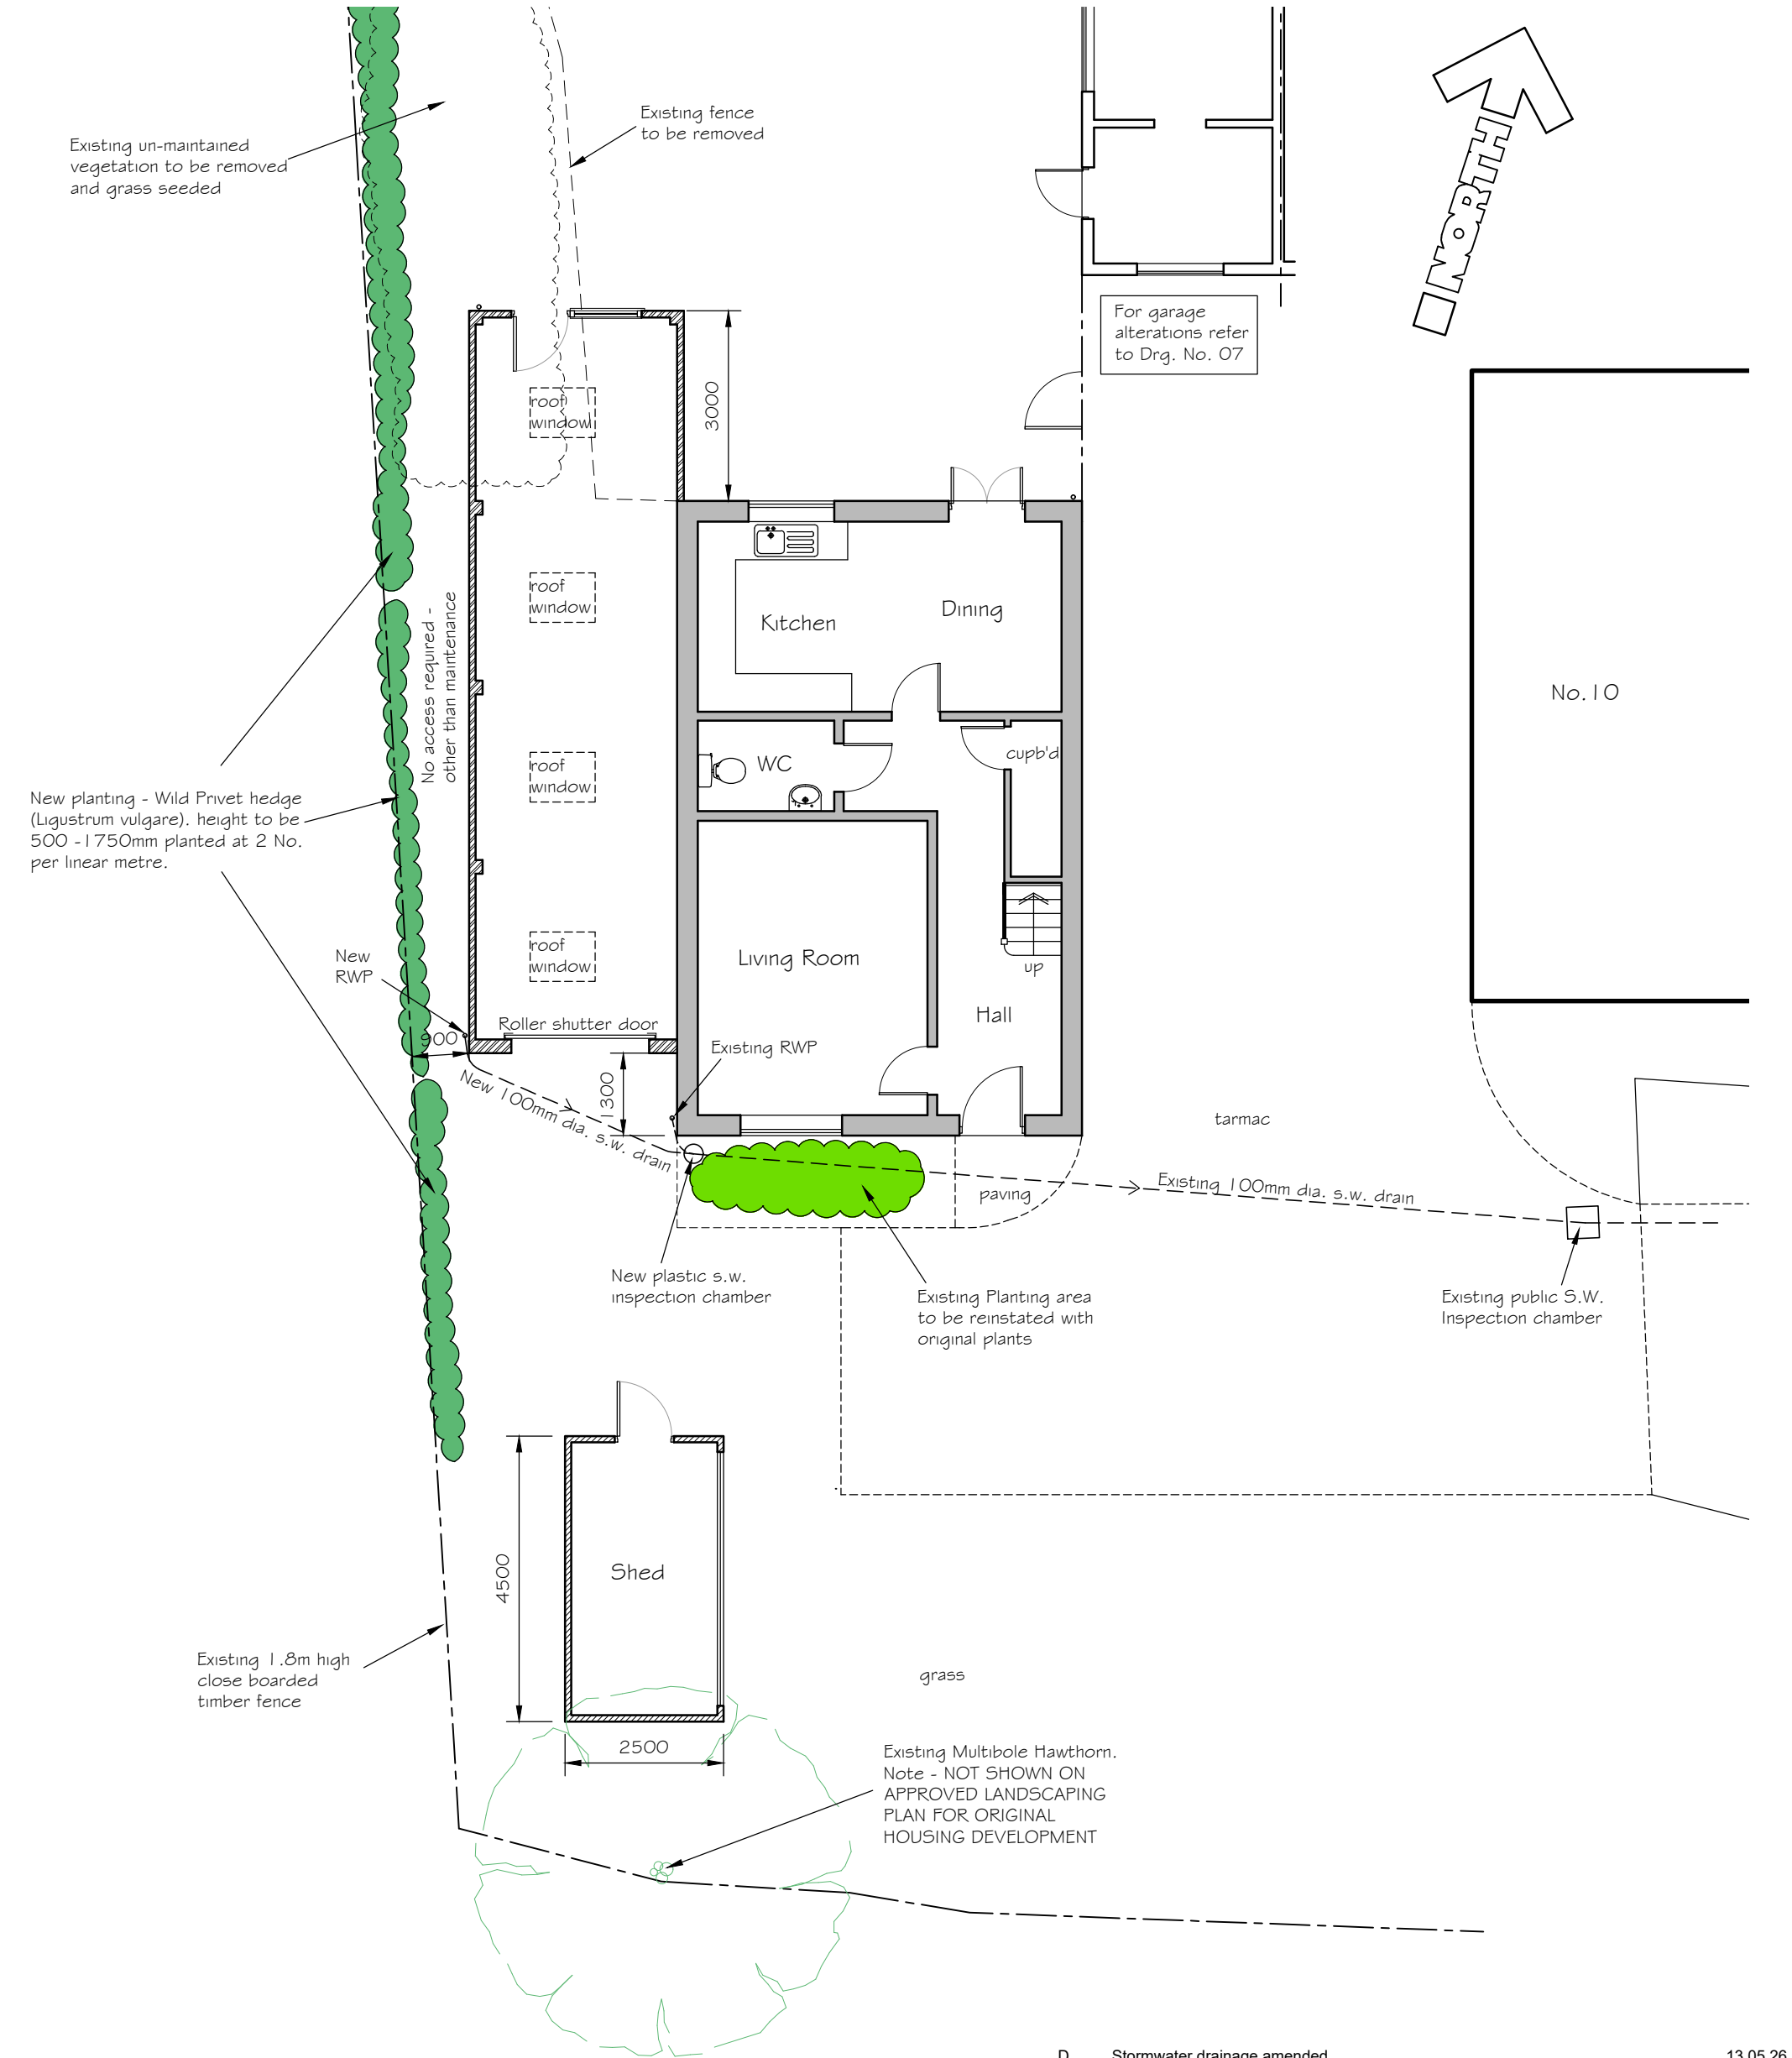

GROUND FLOOR PLAN

D.	Stormwater drainage amended	13.05.26
C.	Landscaping details added	30.01.26
B.	Redrawn	18.11.25
A.	Notes added	03.10.25
No.	Revision	Date

Project	Project No	Drg No	Rev
Proposed single storey side extension	AL 01695	04	D
11, Mayflower Meadow, Spencers Wood, RG7 1YD	Scale	1:100 @ A3	Drawn by
Drawing Title			CG
Proposed Ground Floor Plan	Date	Aug 2025	