




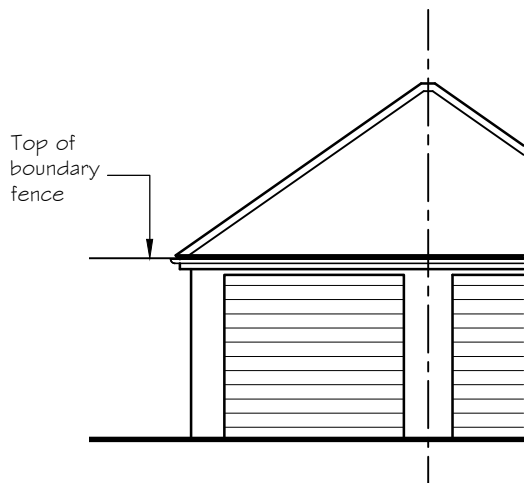


SOUTH ELEVATION

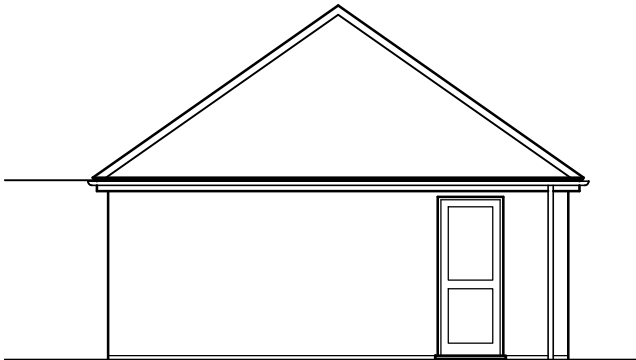


WEST ELEVATION

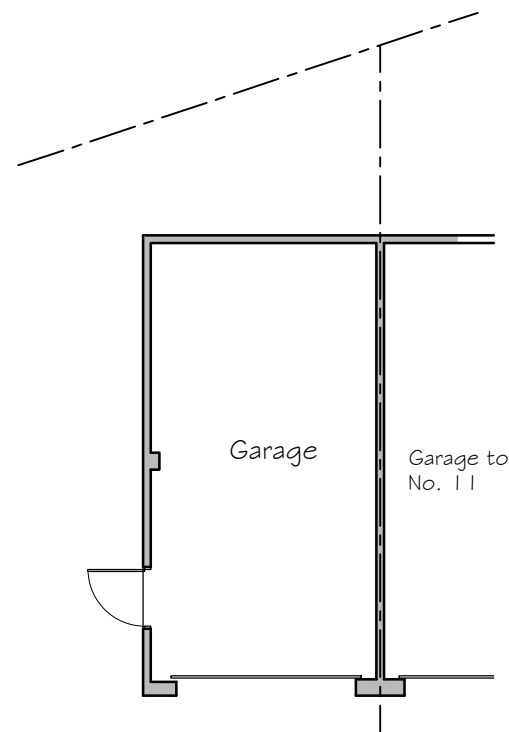

PLAN

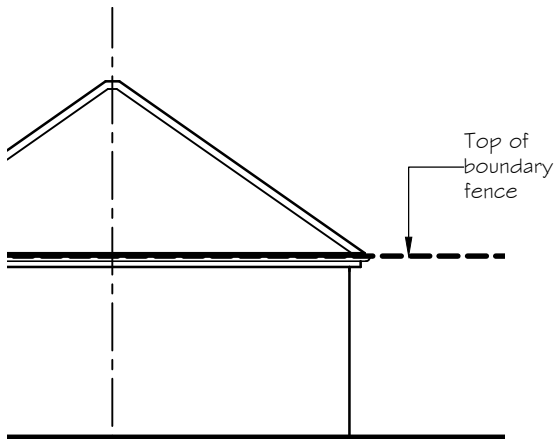


NORTH ELEVATION

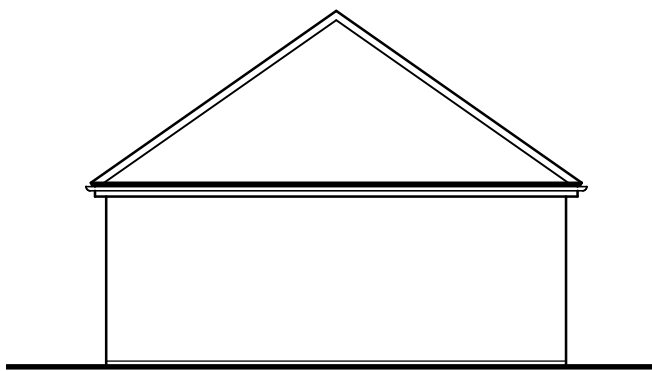


EAST ELEVATION

Garage to No. 11

 


EXISTING


© This drawing is the sole copyright of Archytas Ltd and no part may be reproduced without their written consent.
ONLY SCALE FROM THIS DRAWING FOR THE PURPOSES OF DETERMINING A PLANNING APPLICATION
All dimensions are to be checked on site.
This drawing is to be read in conjunction with all relevant consultants information.

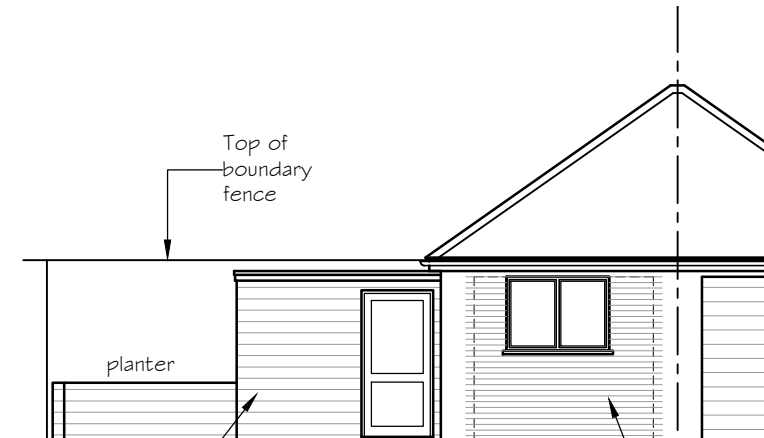


SOUTH ELEVATION

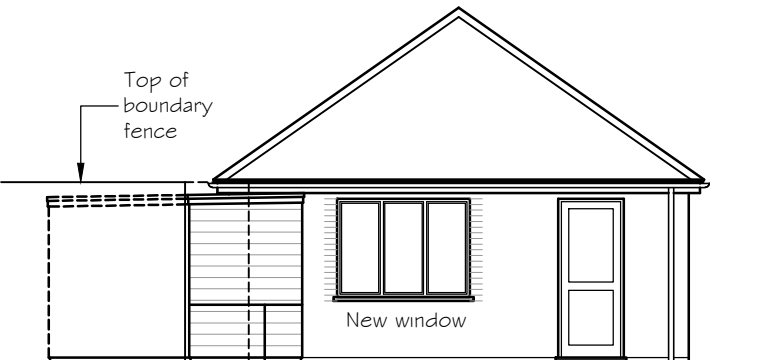


WEST ELEVATION

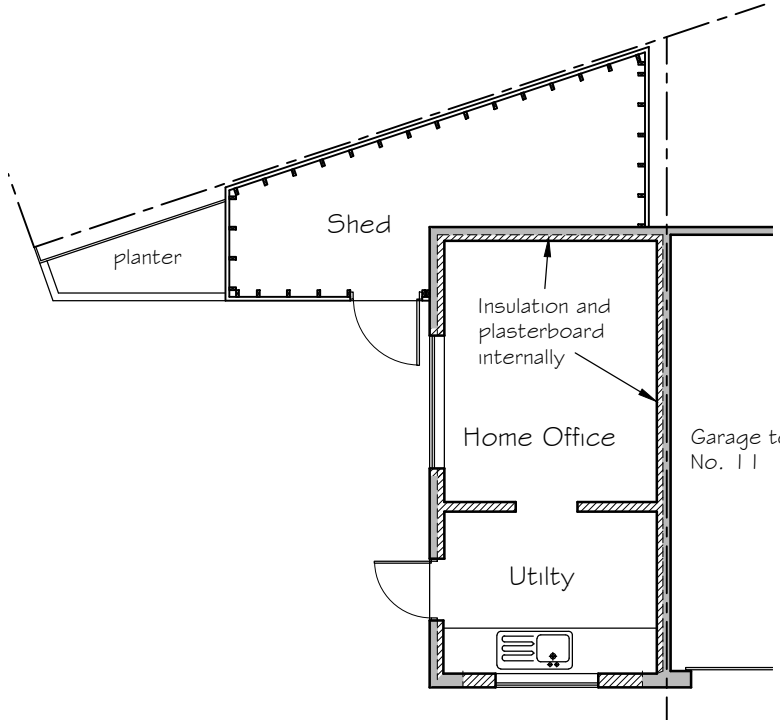

PLAN

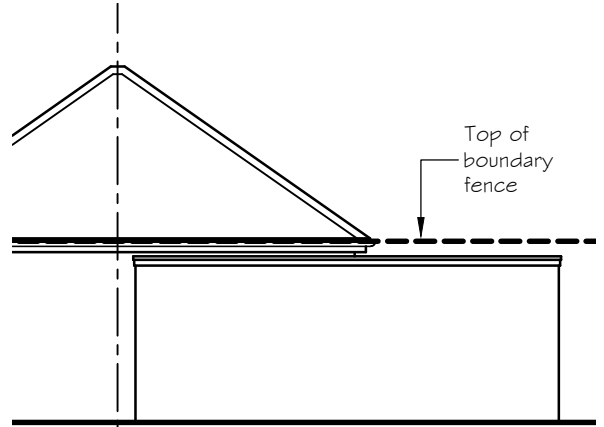

NORTH ELEVATION

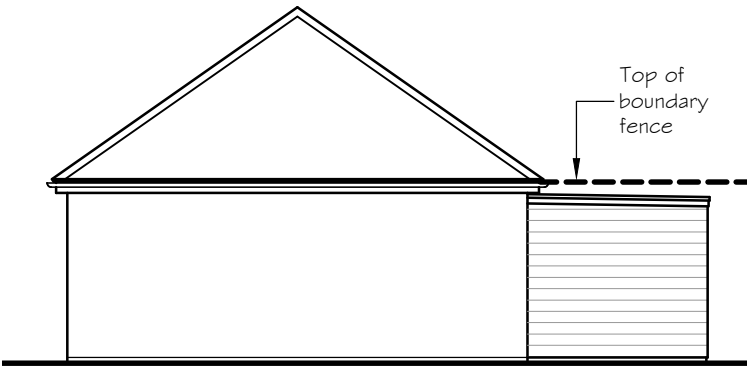

EAST ELEVATION

PROPOSED

No.	Revision	Date
Project	Proposed single storey side extension 11, Mayflower Meadow, Spencers Wood, RG7 1YD	Project No AL 01695 Drg No 07 Rev -
Drawing Title	Proposed garage alterations and shed	Scale 1:100 @ A3 Drawn by CG Date May 2026
Rowan Lodge Φ Southend Road Φ Southend Bradfield Φ RG7 6ES tel: 0118 9745100 Φ e-mail: enquiries@archytas.co.uk Architectural Design Services Φ Planning Φ Building Design Φ Surveying New Build Φ Extensions Φ Residential and Commercial Φ Listed Buildings		

