


Hollow Lane (A327)

Hollow Lane (A327)

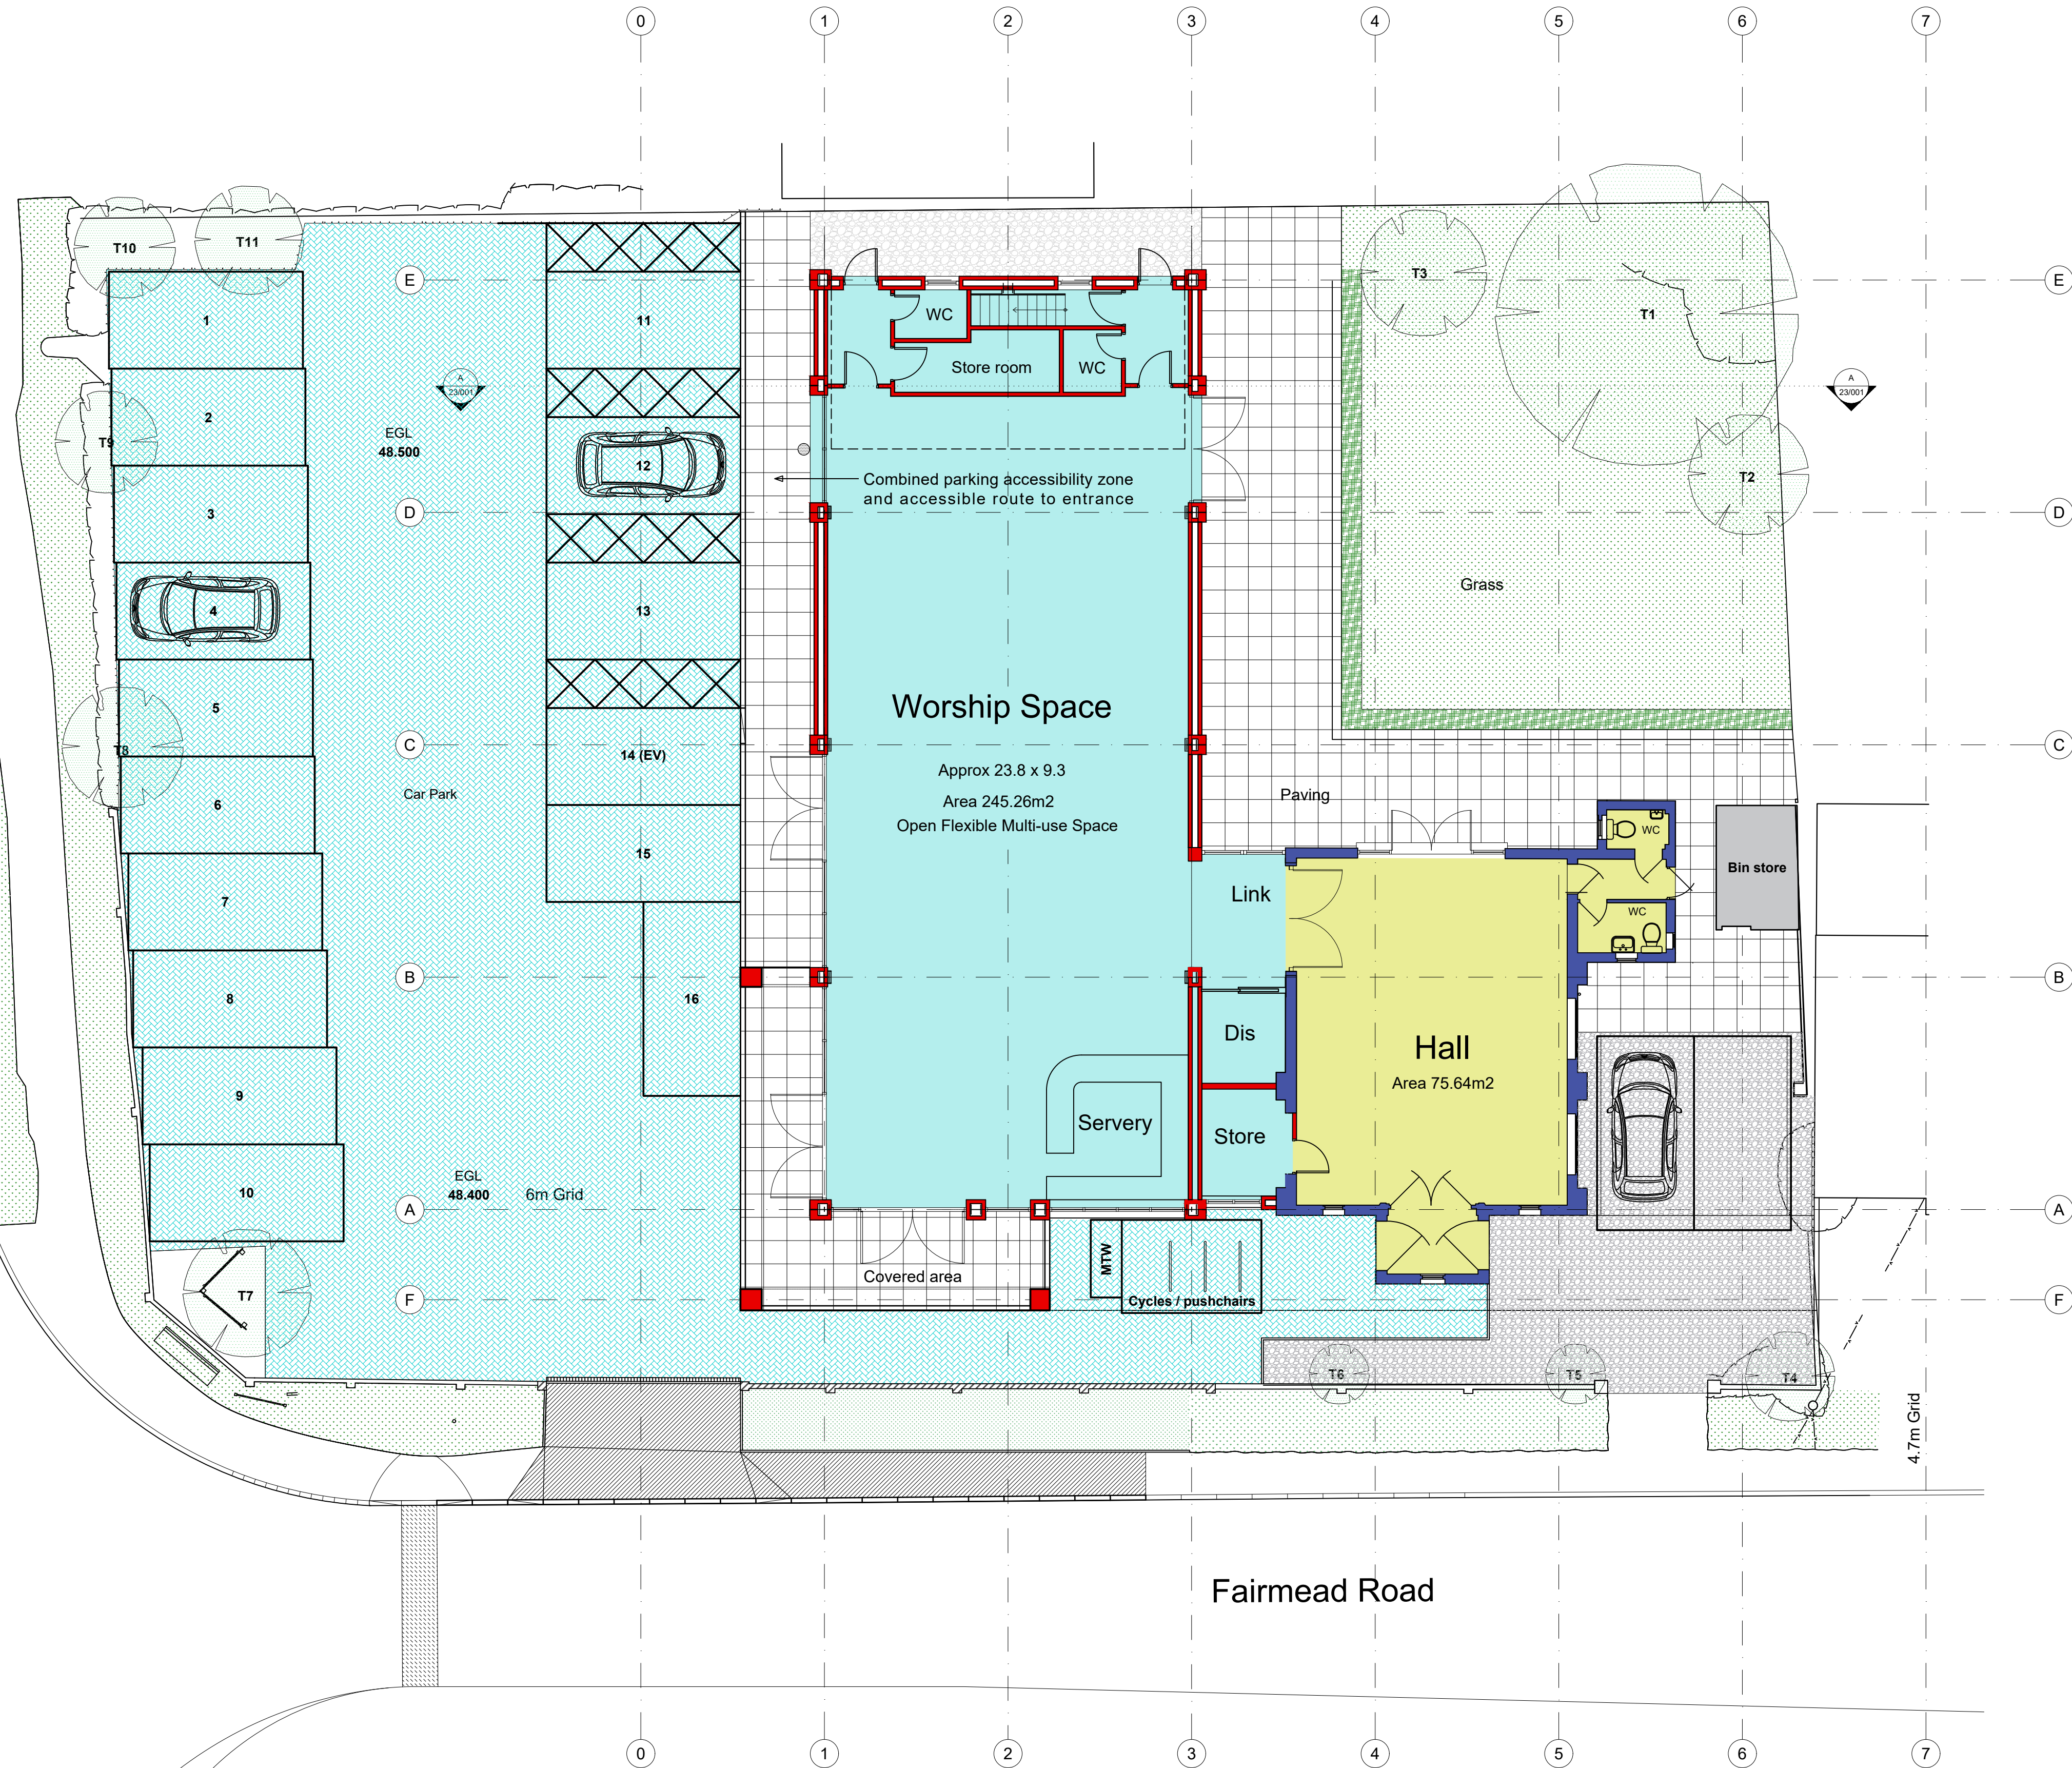

NOTES:

- No deviation may be made from the details shown on this drawing without prior permission of the architects. Any discrepancy found between this drawing and any other document should be referred immediately to the Architects. IF IN ANY DOUBT ASK.
- No dimensions should be scaled from this drawing.
- This drawing is to be removed from currency immediately a revised version is issued.
- All rights described in Chapter IV of the Copyright, Designs and Patents Act of 1988 have been generally asserted.

LEGEND:

- Existing walls/building
- Proposed new walls/building works
- New block paving
- New 600mm x 600mm concrete paving blocks
- Gravel surfacing
- Proposed additions - Ground Floor
- Existing buildings to be retained - Ground Floor
- New 300mm Ø wood bollard

REVISIONS

01	15-07-25	Site boundary & existing building outline colour amended
02	26-11-25	Parking layout amended
03	28-04-26	Fixed glass and bollard
04	06-05-26	Parking layout amended

PLANNING

JBKS Architects

architects urban designers
landscape and product designers
Suite 1, Parkwood Stud, London Road,
Aston Rowant, Oxon, OX49 5SP
Tel: (01844) 350101

Job	Shinfield Community Church, Shinfield, Reading		
DWG Title	Proposed Ground Floor Plan		
Scale	1:100	@	A1
	1:200	@	A3
Date	April 2024		
Dwg No.			Rev
SHIN	06	111	04

1 Proposed Ground Floor Plan

Scale: 1 : 100

SCALE BAR 1 : 100 @ A1

0 5m 10m 20m