


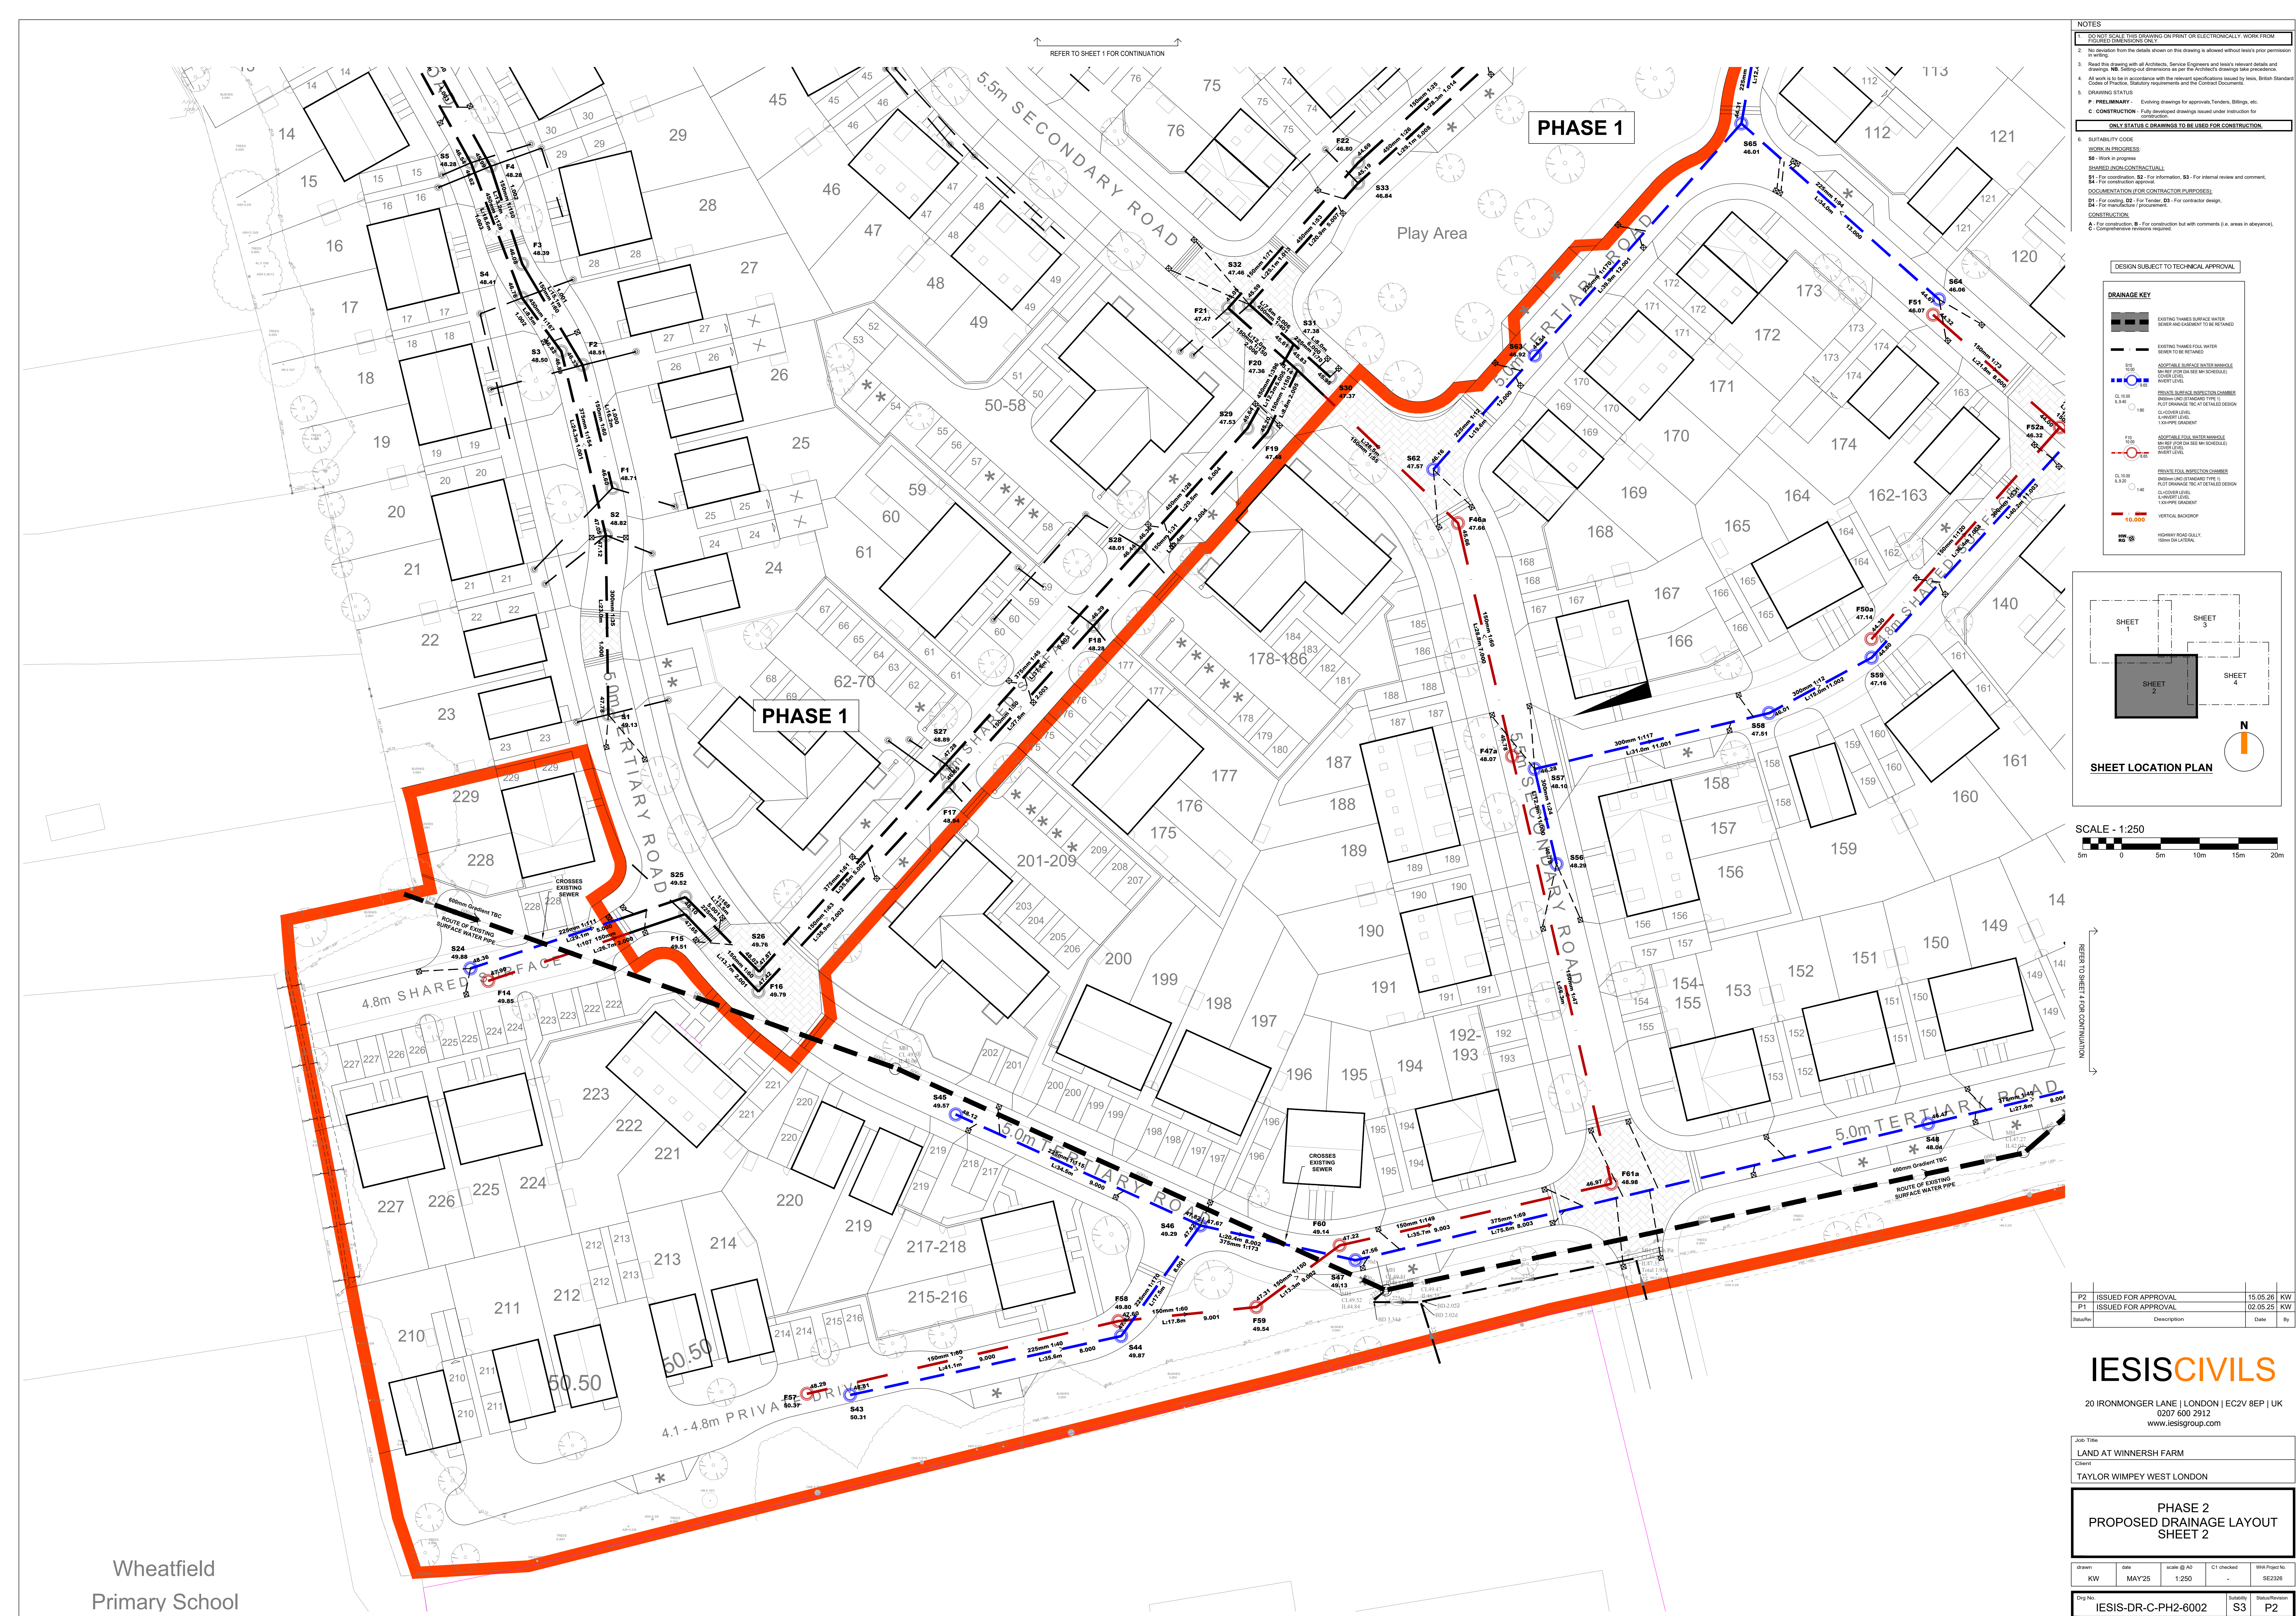

Wheatfield
Primary School

NOTES

1. **DO NOT SCALE THIS DRAWING ON PRINT OR ELECTRONICALLY. WORK FROM THE ORIGINAL DRAWING.**
2. In deviation from the details shown on this drawing is allowed without detail's prior permission. In drawing.
3. Working drawing with all Architect, Services Engineer and Inspect's relevant details and drawings. **NEB. Setting of dimensions as per the Architect's drawings take priority.**
4. All work to be in accordance with the relevant specifications issued by tests. British Standard BS 8000 Part 3. Statutory requirements and the United Kingdom Codes of Practice.
5. DRAWING STATUS
6. **P. PRELIMINARY** – Evolving drawings for approvals, Tenders, Billings, etc.
7. **C. CONSTRUCTION** – Fully developed drawings issued under instruction for construction.

ONLY STATUS C DRAWINGS TO BE USED FOR CONSTRUCTION

6. **SUITABILITY CODE**
7. **WORK IN PROGRESS**
8. **W** Work in progress
9. **SHARED (NON-CONTRACTUAL)**
10. **D1** – For coordination, **D2** – For information, **D3** – For internal review and comment, **D4** – For client approval
11. **FOR COORDINATION (FOR CONTRACTOR PURPOSES)**
12. **D1** – For costing, **D2** – For Tender, **D3** – For contractor design, **D4** – For manufacture / procurement

CONSTRUCTION

A – For construction, **B** – For construction but with comments (i.e. areas to be abeyant), **C** – For construction

DESIGN SUBJECT TO TECHNICAL APPROVAL

DRAINAGE KEY

**EXISTING THINGS SURFACE WATER
SEWER AND EXISTENCE TO BE RETAINED**

**EXISTING THINGS WATER FASTER
SEWER TO BE RETAINED**

**ADOPTED 1/2 SURFACE WATER MANHOLE
M-100 FOR 100 DIA SEE M-100 SCHEDULE
COVER LIFT
INSET LIFT**

**PRELIMITE DRAIN INSPECTION CHAMBER
100MM AND STANDARD TYPE 1
P-100 DRAINAGE TO BE RETAINED DESIGN**

**COVER LIFT
1/2 SURFACE WATER
1.0X/100 GRADIENT**

**ADOPTED 1/2 SURFACE WATER MANHOLE
M-100 FOR 100 DIA SEE M-100 SCHEDULE
COVER LIFT
INSET LIFT**

**PRELIMITE DRAIN INSPECTION CHAMBER
100MM AND STANDARD TYPE 1
P-100 DRAINAGE TO BE RETAINED DESIGN**


**COVER LIFT
1/2 SURFACE WATER
1.0X/100 GRADIENT**

VERTICAL BACKSLOP

10.000

NOD

**HIGHWAY ROAD TO BE DETAILED,
150MM DIA LATERAL**

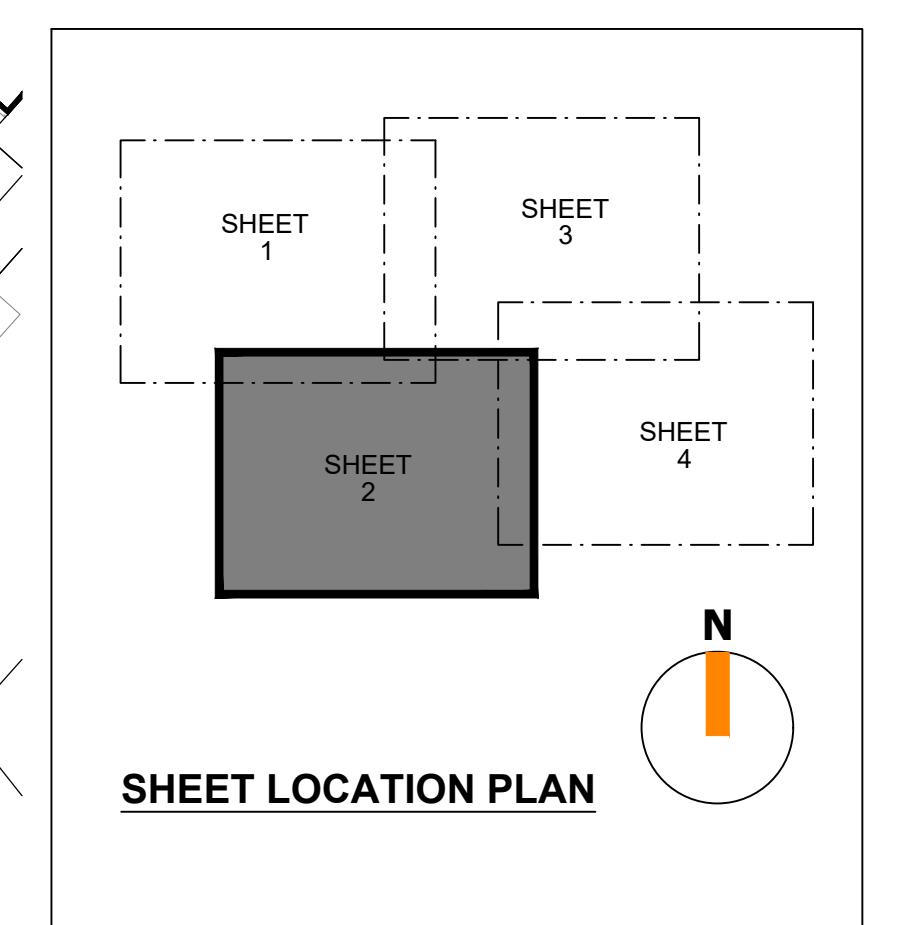

SCALE - 1:250



A horizontal scale bar with alternating black and white segments. Below the bar, numerical labels indicate distances: 5m, 0, 5m, 10m, 15m, and 20m.

P2	ISSUED FOR APPROVAL	15.05.26	KW
P1	ISSUED FOR APPROVAL	02.05.25	KW
Status/Rev	Description	Date	By

IESISCIVILS
20 IRONMONGER LANE | LONDON | EC2V 8EP | UK
0207 600 2912
www.iesisgroup.com

Job Title
LAND AT WINNERSH FARM
Client
TAYLOR WIMPEY WEST LONDON

PHASE 2
PROPOSED DRAINAGE LAYOUT
SHEET 2

drawn KW	date MAY'25	scale @ A0 1:250	C1 checked -	WHA Project No. SE2326
-------------	----------------	---------------------	-----------------	---------------------------

Dwg No. IESIS-DR-C-PH2-6002	Suitability S3	Status/Revision P2
---------------------------------------	--------------------------	------------------------------