


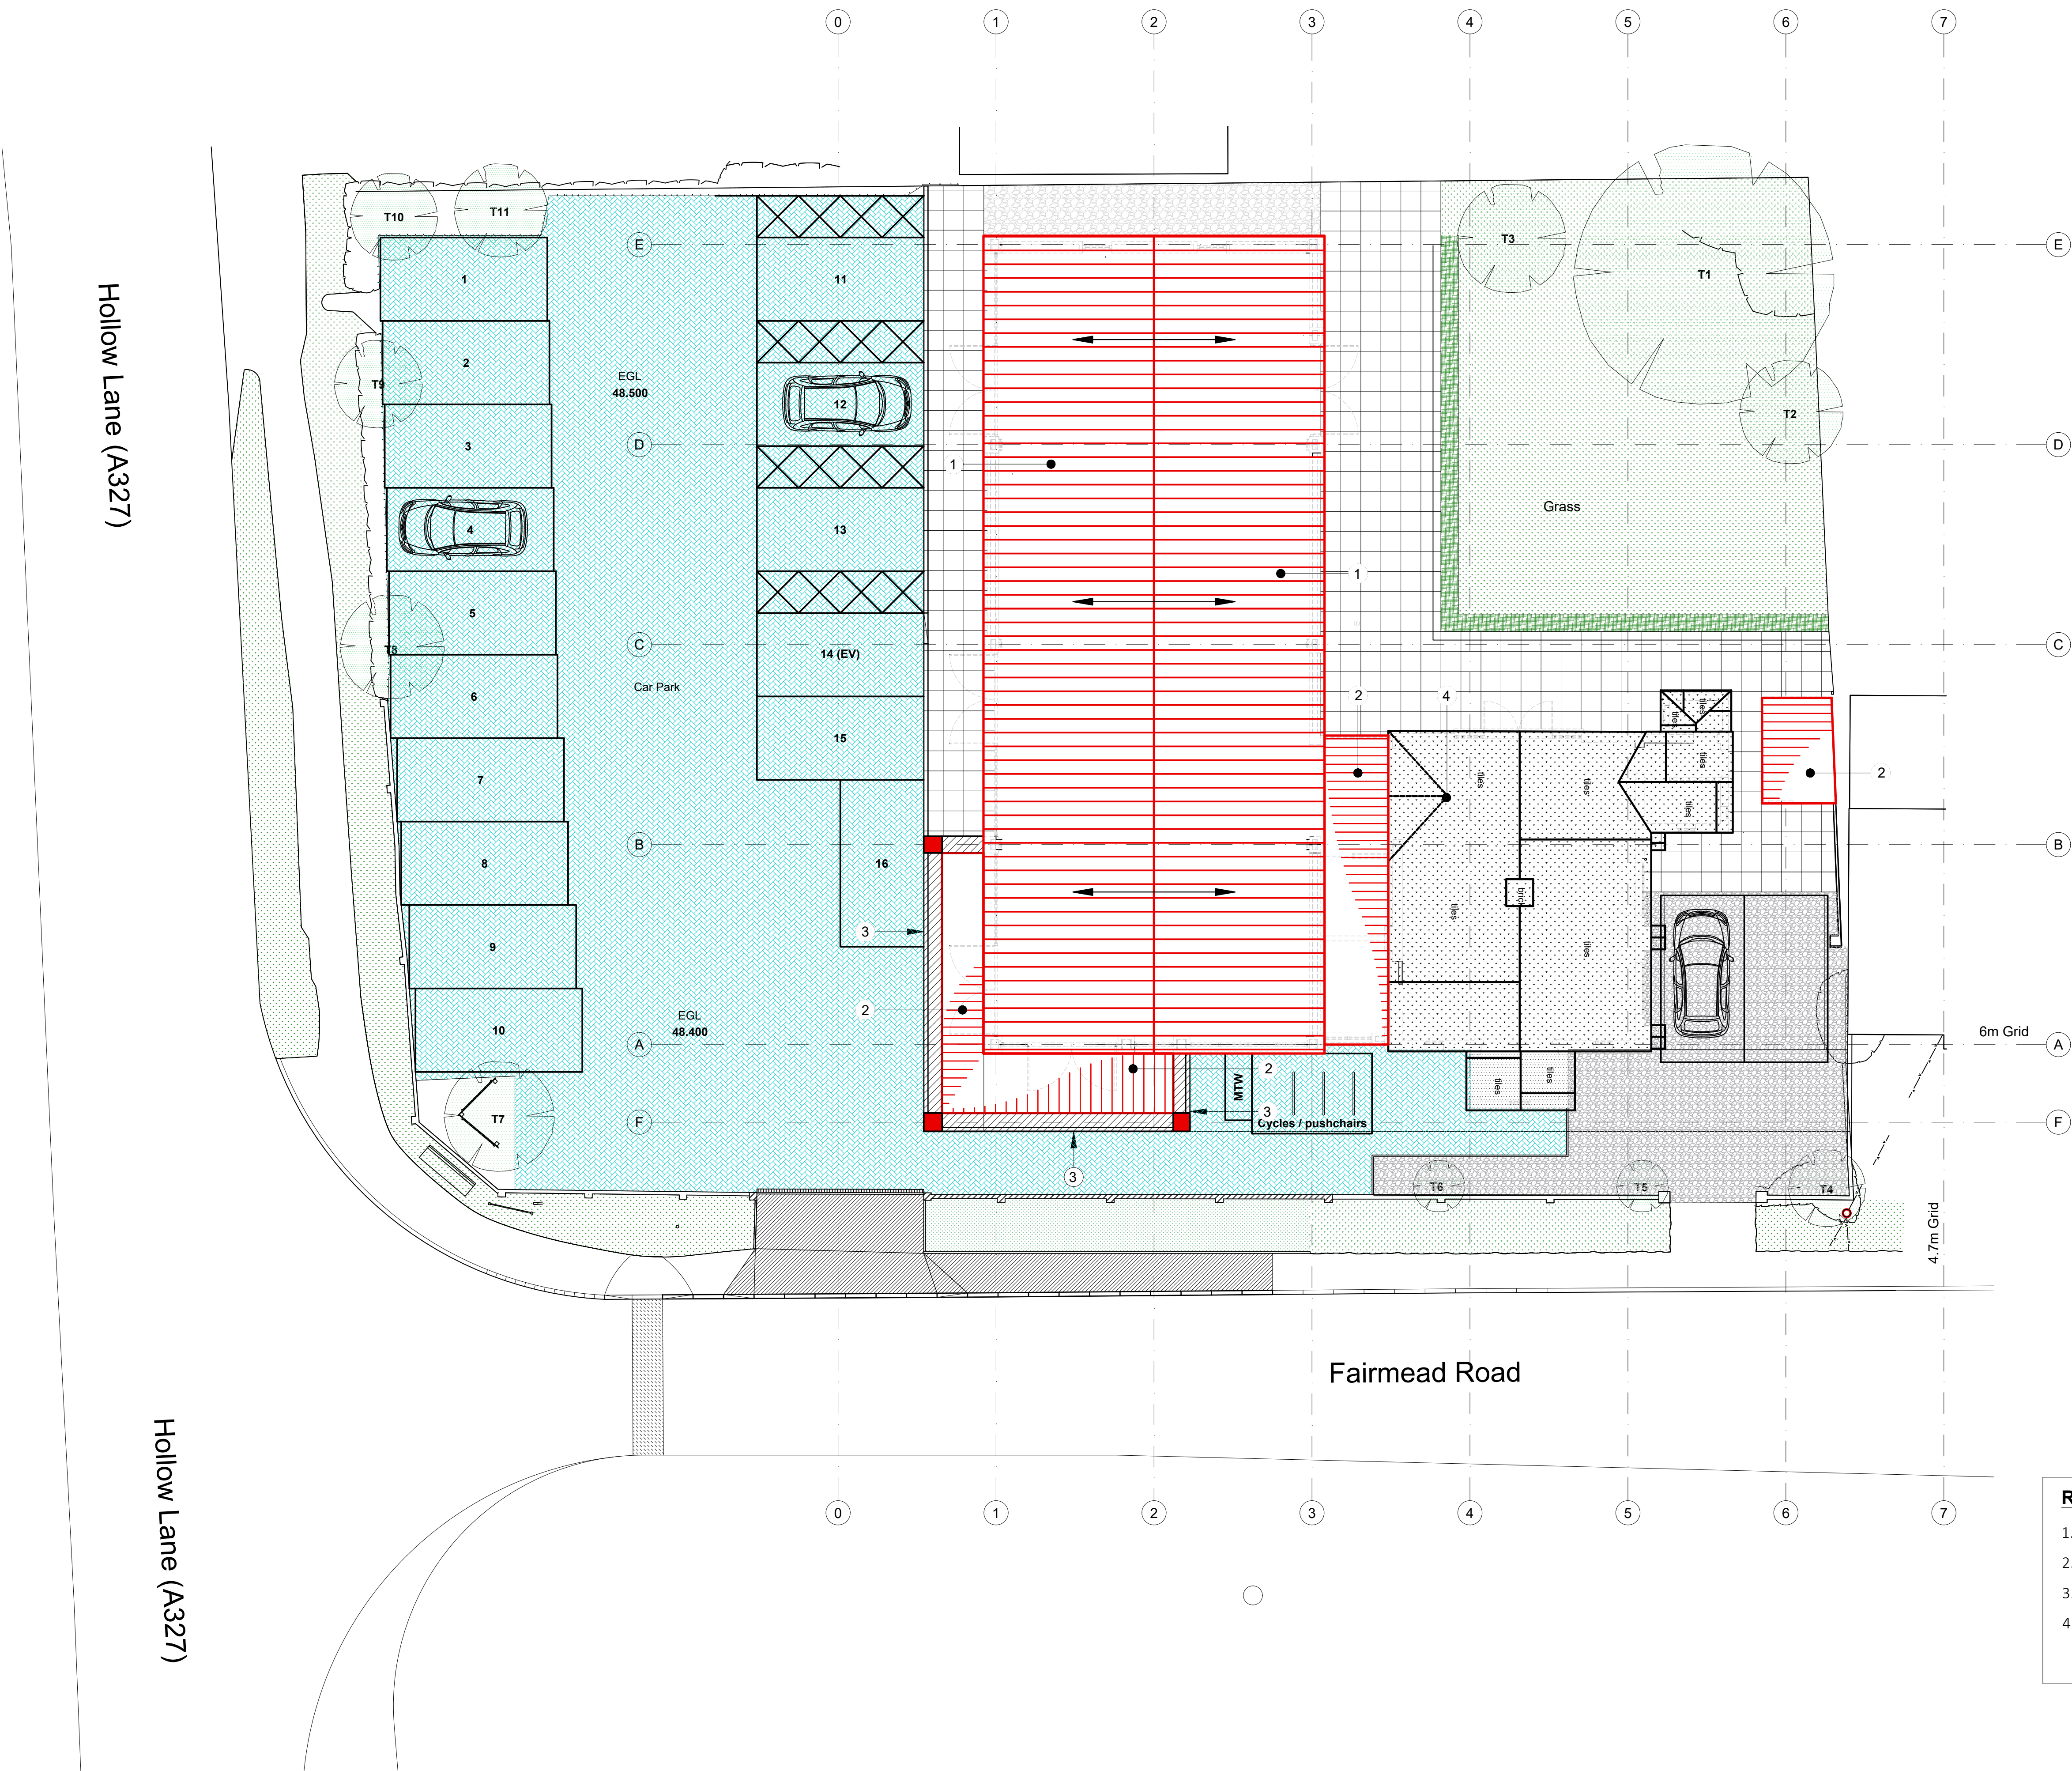

NOTES:

- No deviation may be made from the details shown on this drawing without prior permission of the architects. Any discrepancy found between this drawing and any other document should be referred immediately to the Architects. IF IN ANY DOUBT ASK.
- No dimensions should be scaled from this drawing.
- This drawing is to be removed from currency immediately a revised version is issued.
- All rights described in Chapter IV of the Copyright, Desings and Patents Act of 1988 have been generally asserted.

LEGEND:

- Existing roof
- Proposed new roof
- New block paving
- New 600mm x 600mm concrete paving blocks
- Gravel surfacing

REVISIONS

01	26-11-25	Parking layout amended
02	06-05-26	Parking layout amended

PLANNING

JBKS Architects

architects urban designers
landscape and product designers
Suite 1, Parkwood Stud, London Road,
Aston Rowant, Oxon, OX49 5SP
Tel: (01844) 350101

Job	Shinfield Community Church, Shinfield, Reading		
-----	--	--	--

DWG Title	Proposed New Roof Plan		
-----------	------------------------	--	--

Scale	1:100	@	A1
	1:200	@	A3

Date April 2024

Dwg No.		Rev
---------	--	-----

SHIN	06	113	02
------	----	-----	----

ROOF SPECIFIC NOTES:

- New pitched roof;
- New flat roof;
- Parapet wall;
- Existing roof to be reverted to pitched roof to tie-in with new flat roof;

Hollow Lane (A327)

Hollow Lane (A327)

1 Proposed New Roof Plan

Scale: 1 : 100

SCALE BAR 1 : 100 @ A1

0 5m 10m 20m