







A		M Harrison	13.11.2025	First Issue			
ISSUE	BY	DATE		DESCRIPTION		APPROVED	DATE
Scale	1:50	Dimensions	mm	Tolerance	Mass	Projection	3rd Angle
Drawing Owner		Title					
 T : 01189 770404		8 Keane Close, Woodley, Wokingham RG5 4LG, Existing Ground Floor Plan					
Drawn by				Drawing Number		Sheet	Issue
				25/KCW/01		1/1	A

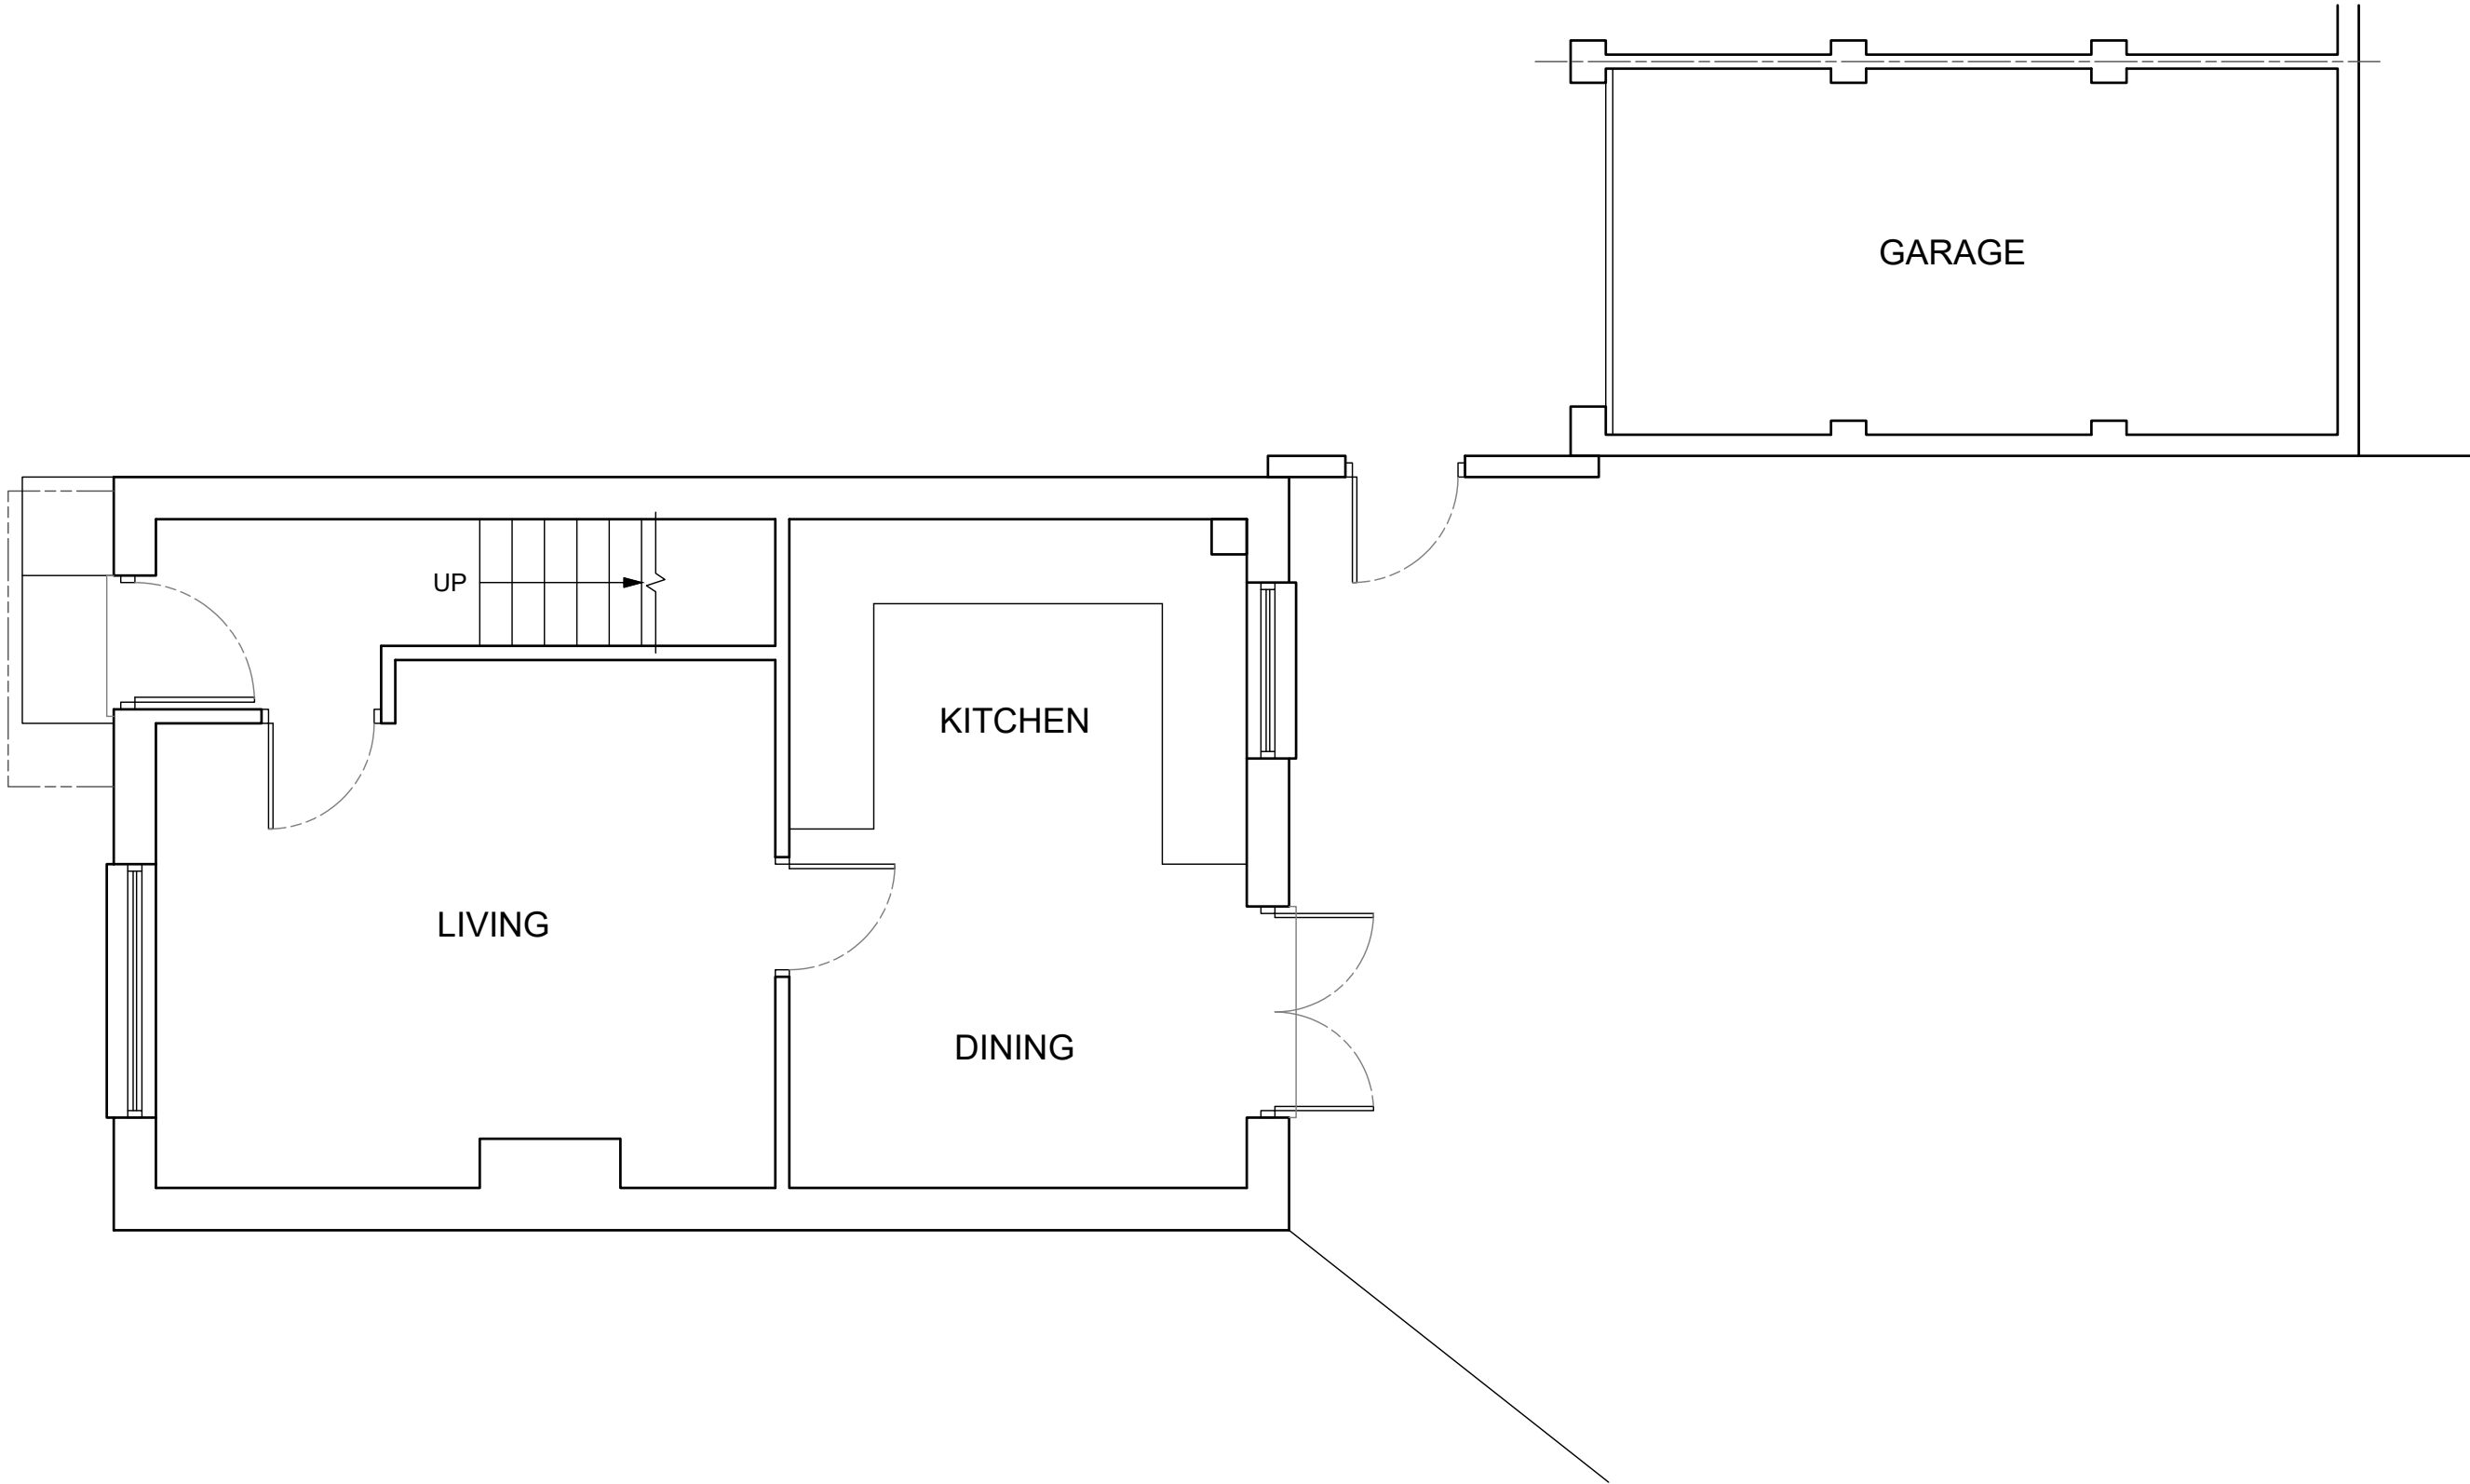



A		M Harrison	13.11.2025	First Issue			
ISSUE	BY	DATE		DESCRIPTION		APPROVED	DATE
Scale	1:50	Dimensions	mm	Tolerance	Mass	Projection	3rd Angle 
Drawing Owner		Title					
 T : 01189 770404		8 Keane Close, Woodley, Wokingham RG5 4LG, Existing North East Elevation					
Drawn by				Drawing Number		Sheet	Issue
				25/KCW/021		1/1	A

 


 
A		M Harrison	13.11.2025	First Issue			
ISSUE	BY	DATE		DESCRIPTION		APPROVED	DATE
Scale	1:50	Dimensions	mm	Tolerance	Mass	Projection	3rd Angle 
Drawing Owner		Title					
 T : 01189 770404		8 Keane Close, Woodley, Wokingham RG5 4LG, Existing South West Elevation					
Drawn by				Drawing Number		Sheet	Issue
				25/KCW/022		1/1	A

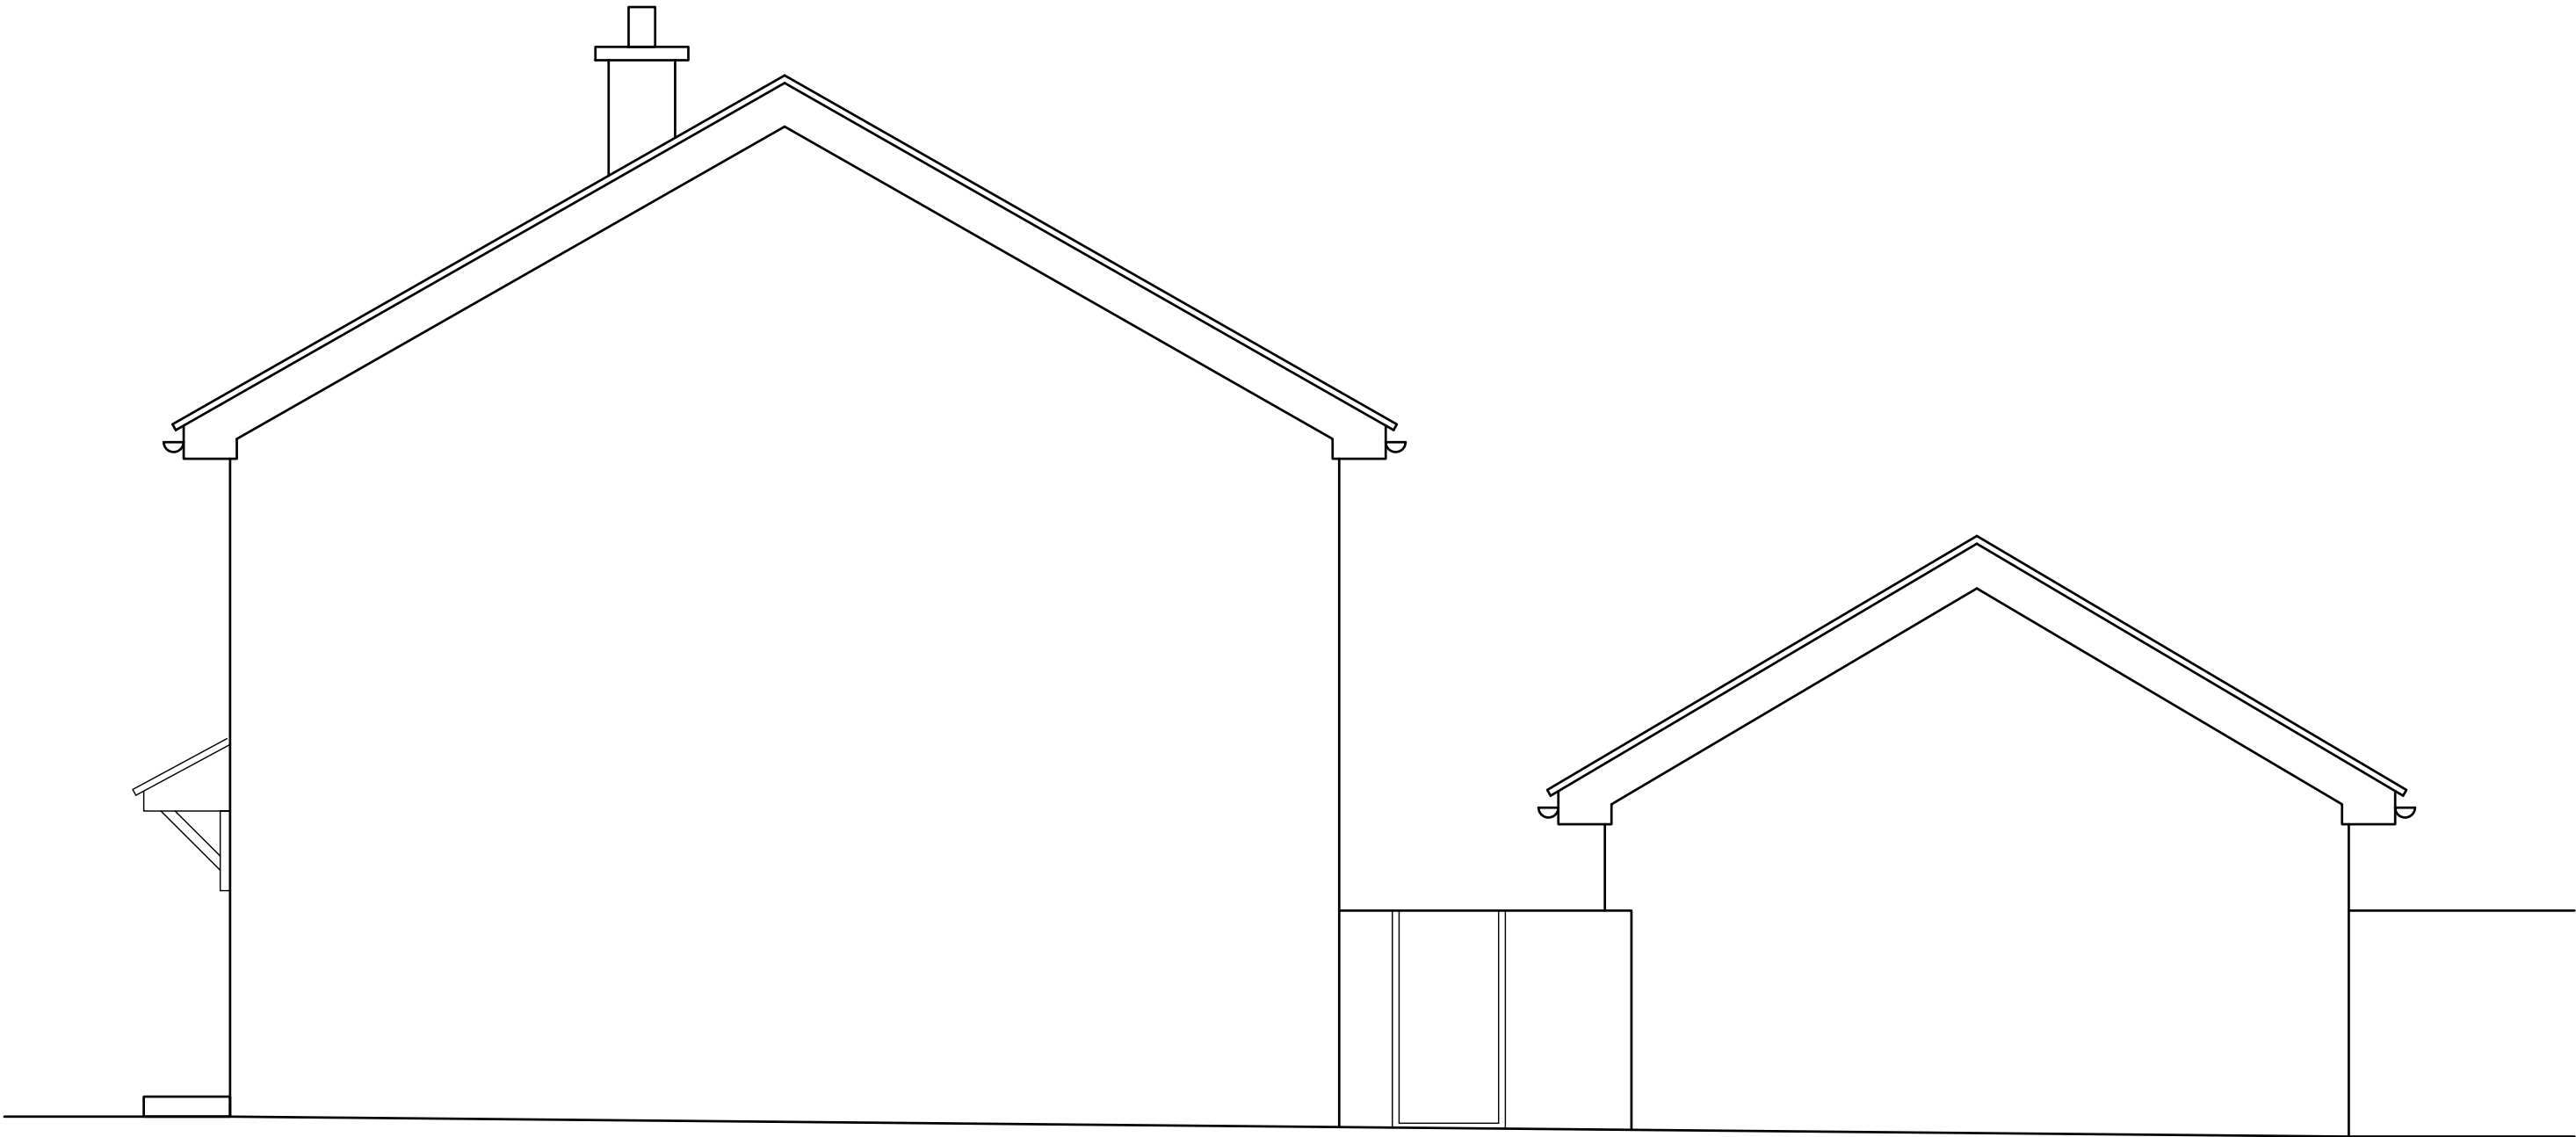

 A	M Harrison	13.11.2025	First Issue		APPROVED	DATE
ISSUE	BY	DATE	DESCRIPTION		APPROVED	DATE
Scale	1:50	Dimensions	mm	Tolerance	Mass	Projection
						3rd Angle
Drawing Owner			Title			
 T : 01189 770404			8 Keane Close, Woodley, Wokingham RG5 4LG, Existing North West Elevation			
Drawn by			Drawing Number		Sheet	Issue
			25/KCW/03		1/1	A

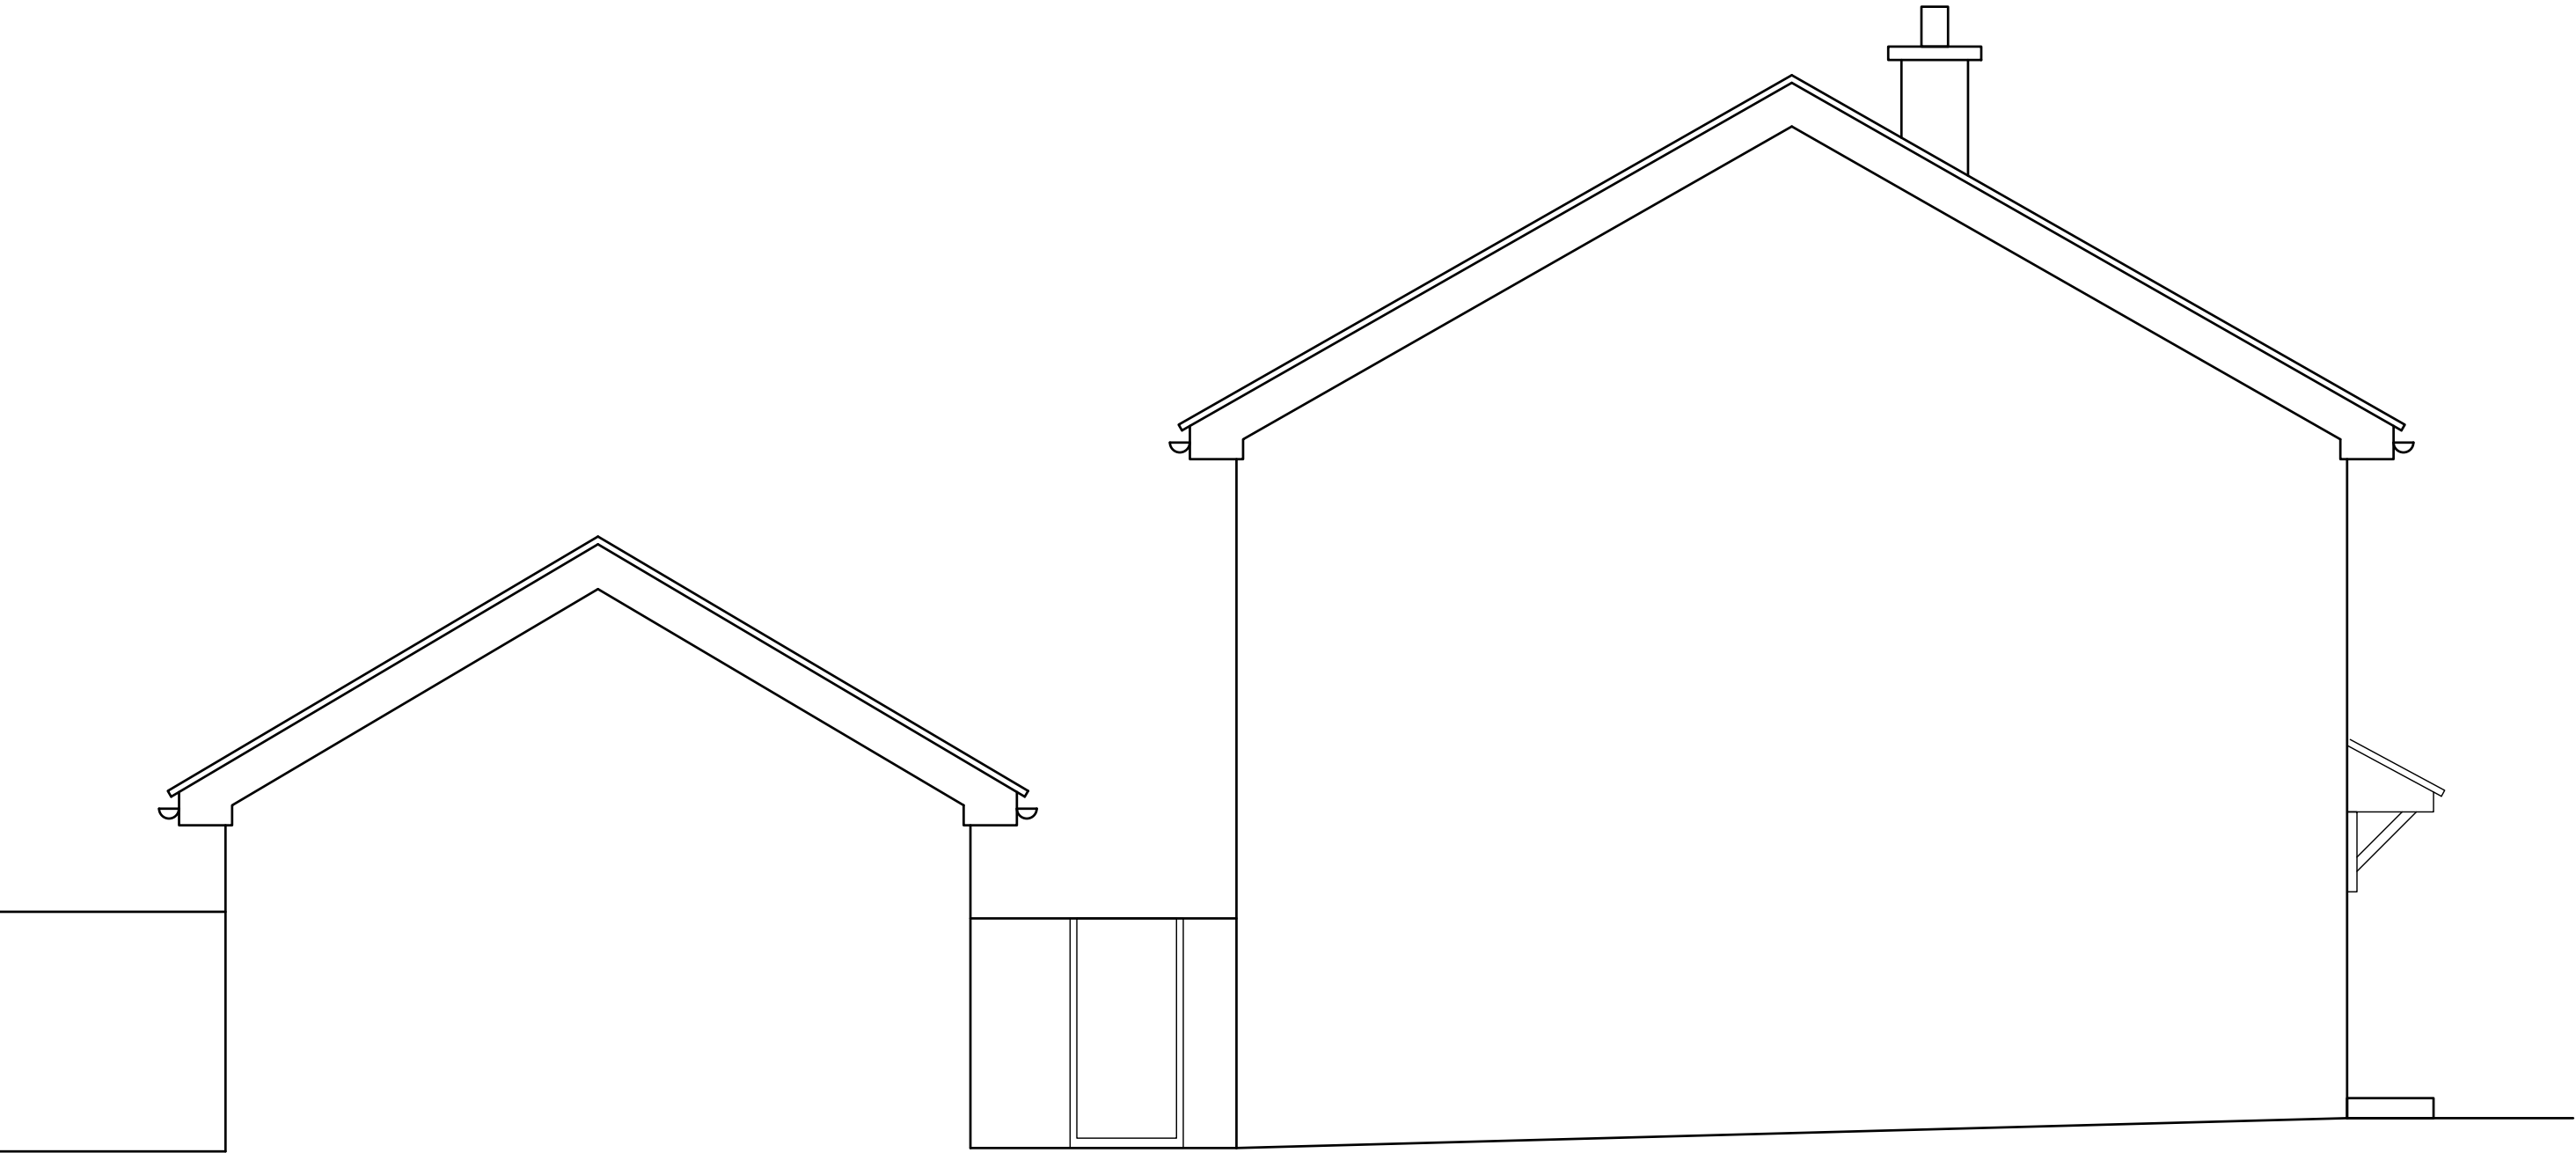

 A	M Harrison	13.11.2025	First Issue			
ISSUE	BY	DATE	DESCRIPTION		APPROVED	DATE
Scale	1:50	Dimensions	mm	Tolerance	Mass	Projection 3rd Angle
Drawing Owner			Title			
 T : 01189 770404			8 Keane Close, Woodley, Wokingham RG5 4LG, Existing South East Elevation			
Drawn by			Drawing Number		Sheet	Issue
			25/KCW/04		1/1	A

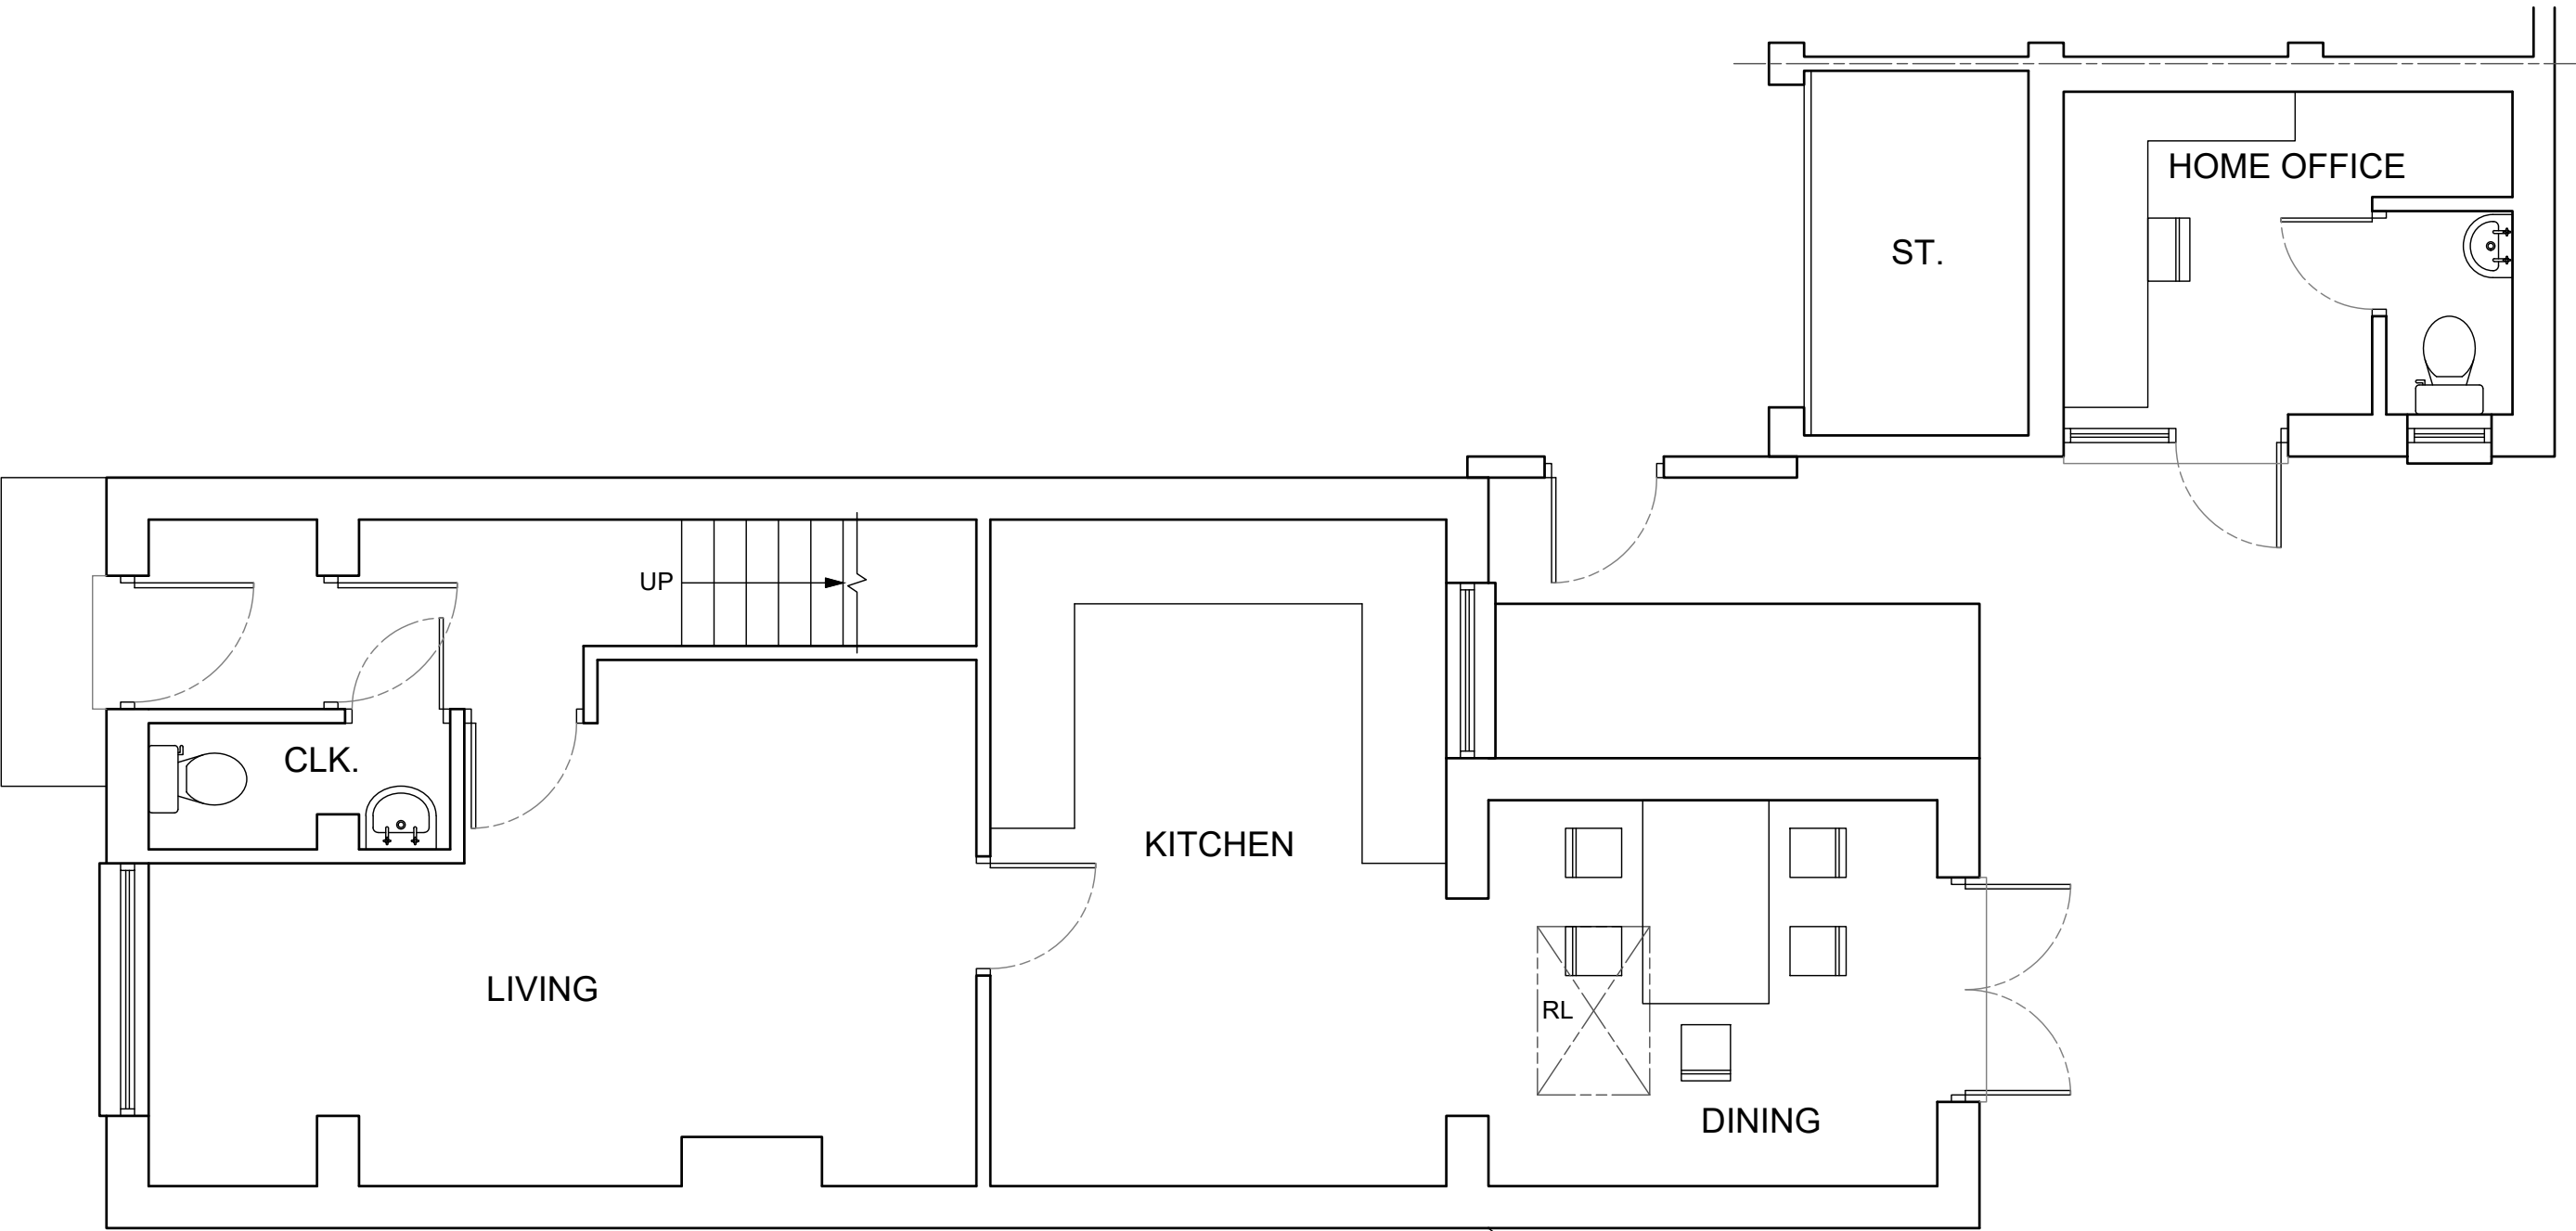


A	M Harrison	13.11.2025	First Issue		
ISSUE	BY	DATE	DESCRIPTION	APPROVED	DATE
Scale	1:50	Dimensions mm	Tolerance	Mass	Projection 3rd Angle
Drawing Owner	Title 8 Keane Close, Woodley, Wokingham RG5 4LG, Proposed Ground Floor Plan				
Drawn by	Drawing Number 25/KCW/05		Sheet 1/1	Issue A	





A		M Harrison	13.11.2025	First Issue			
ISSUE	BY	DATE	DESCRIPTION		APPROVED	DATE	
Scale	1:50	Dimensions	mm	Tolerance	Mass	Projection	3rd Angle 
Drawing Owner		Title					
 T : 01189 770404		8 Keane Close, Woodley, Wokingham RG5 4LG, Proposed North East Elevation					
Drawn by				Drawing Number		Sheet	Issue
				25/KCW/061		1/1	A





A		M Harrison	13.11.2025	First Issue			
ISSUE	BY	DATE		DESCRIPTION		APPROVED	DATE
Scale	1:50	Dimensions	mm	Tolerance	Mass	Projection	3rd Angle 
Drawing Owner		Title					
 T : 01189 770404		8 Keane Close, Woodley, Wokingham RG5 4LG, Proposed South West Elevation					
Drawn by				Drawing Number		Sheet	Issue
				25/KCW/062		1/1	A

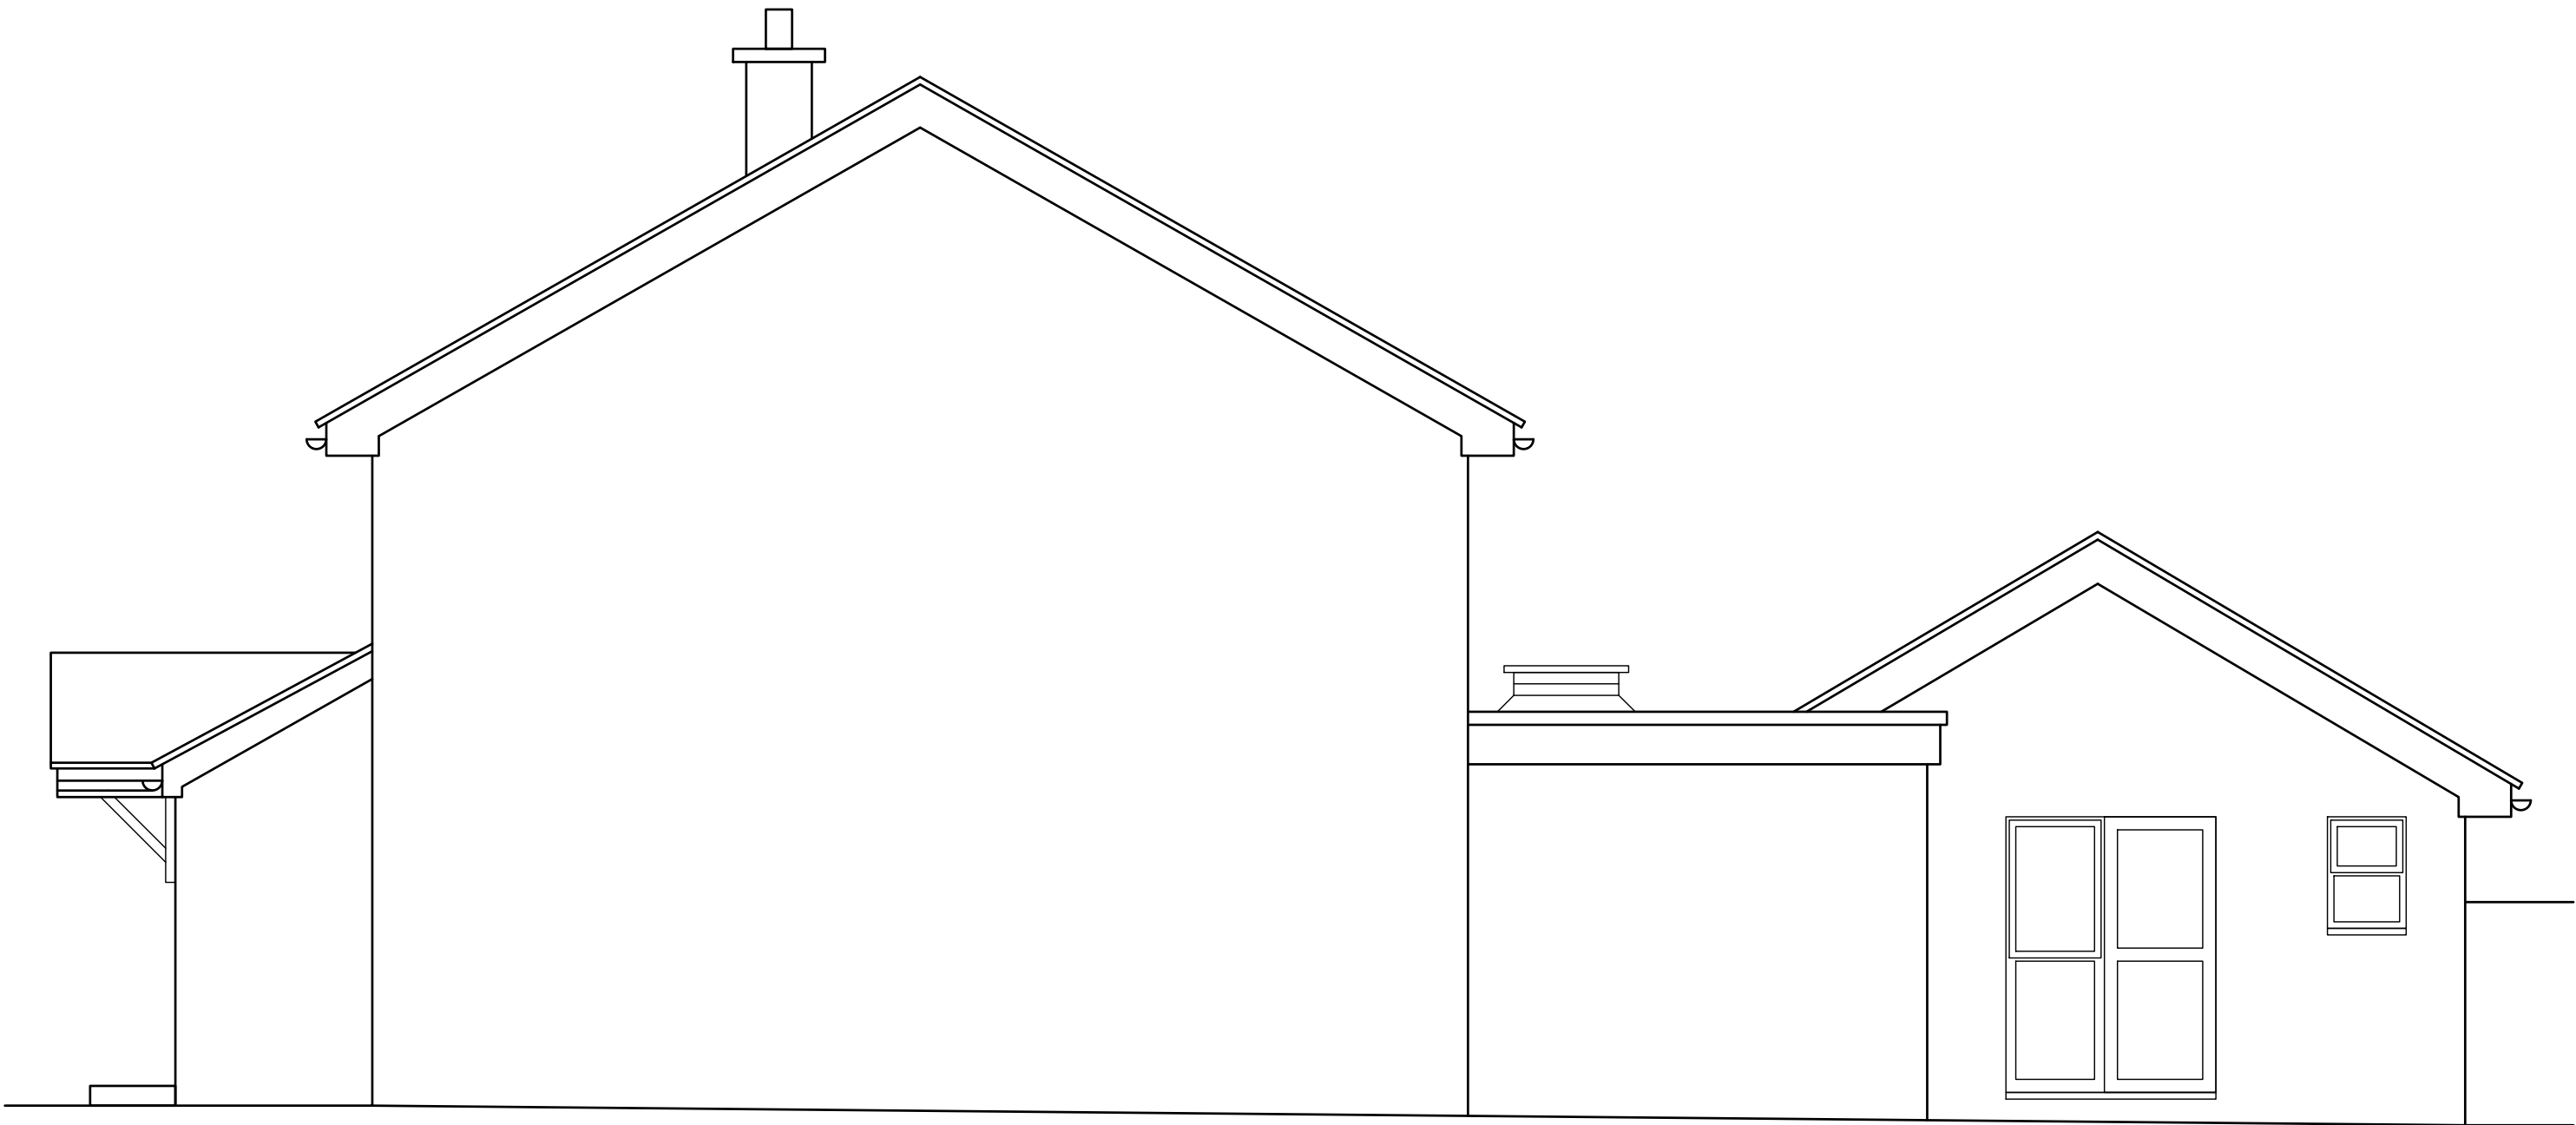

 
A		M Harrison	13.11.2025	First Issue			
ISSUE	BY	DATE	DESCRIPTION		APPROVED	DATE	
Scale	1:50	Dimensions	mm	Tolerance	Mass	Projection	3rd Angle
Drawing Owner		Title					
 T : 01189 770404		8 Keane Close, Woodley, Wokingham RG5 4LG, Proposed North West Elevation					
Drawn by			Drawing Number			Sheet	Issue
			25/KCW/07			1/1	A

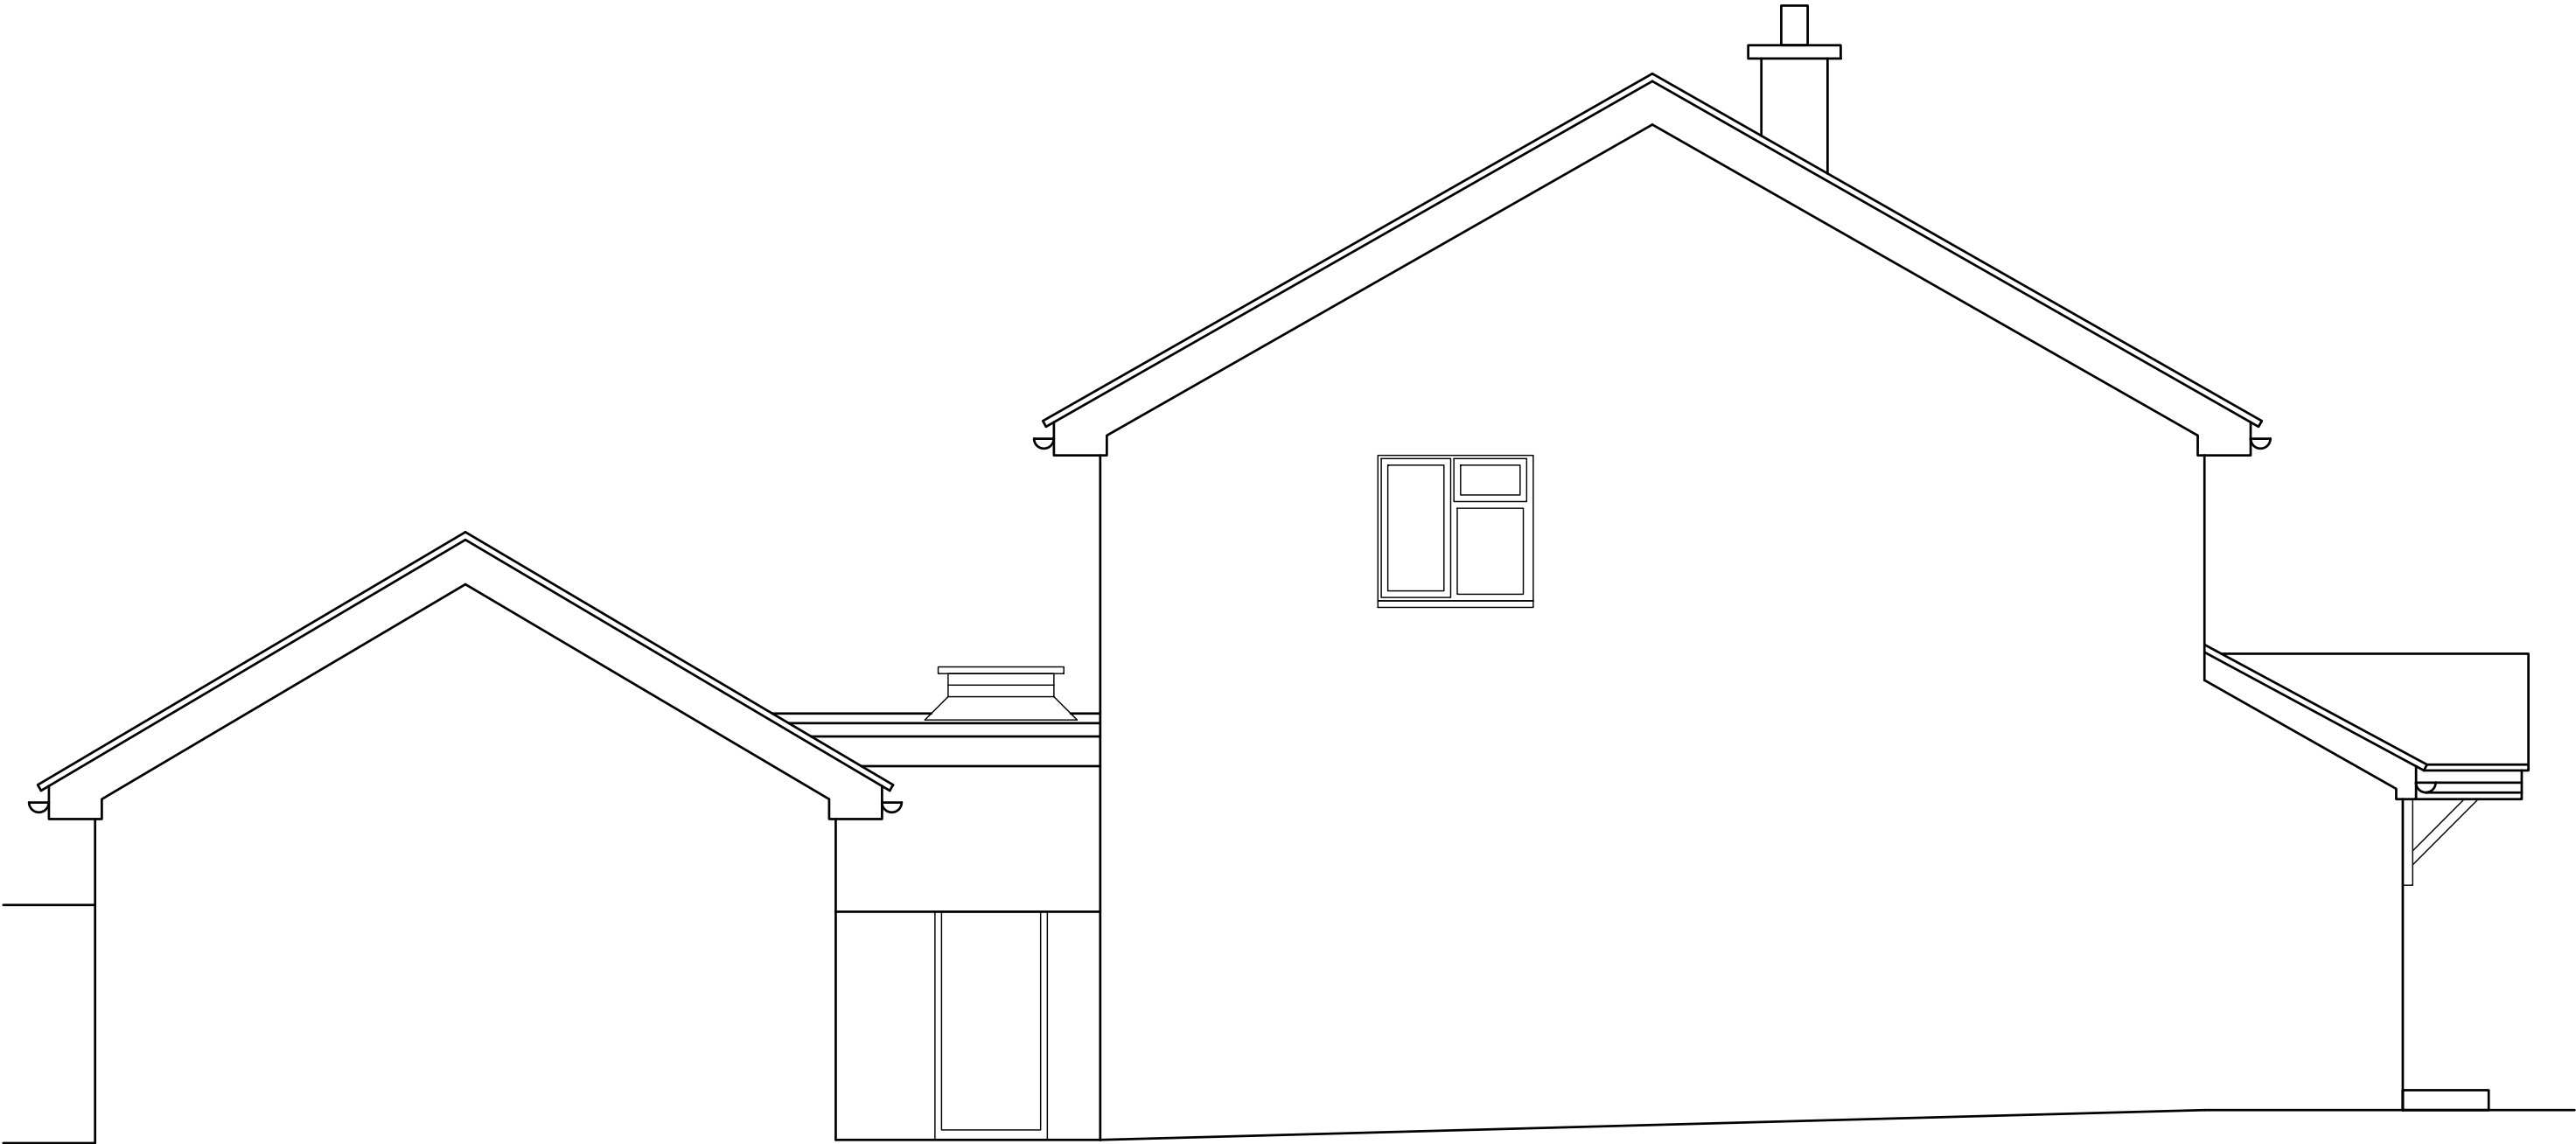

 
A		M Harrison	13.11.2025	First Issue			
ISSUE	BY	DATE	DESCRIPTION		APPROVED	DATE	
Scale	1:50	Dimensions	mm	Tolerance	Mass	Projection	3rd Angle
Drawing Owner		Title					
 T : 01189 770404		8 Keane Close, Woodley, Wokingham RG5 4LG, Proposed South East Elevation					
Drawn by			Drawing Number			Sheet	Issue
			25/KCW/08			1/1	A

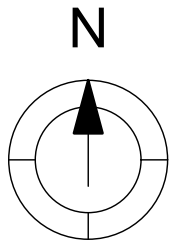

SITE PLAN
SCALE 1:200

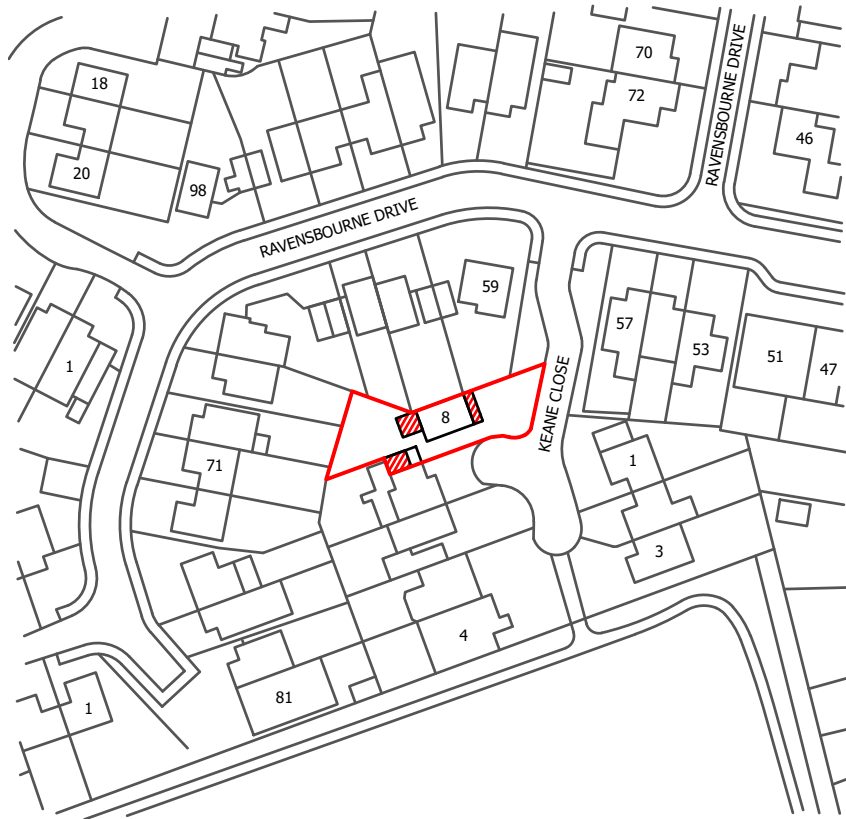

LOCATION PLAN
SCALE 1:1250

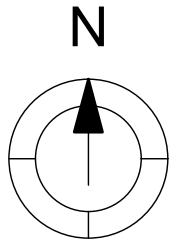

A	M Harrison	13.11.2025	First Issue			
ISSUE	BY	DATE	DESCRIPTION		APPROVED	DATE
Scale	1:1250		Dimensions	mm	Tolerance	Mass
Drawing Owner		Title		Projection		
 T : 01189 770404		8 Keane Close, Woodley, Wokingham RG5 4LG, Proposed South East Elevation		3rd Angle		
						
Drawn by				Drawing Number		Sheet
				25/KCW/09		1/1
				Issue		A