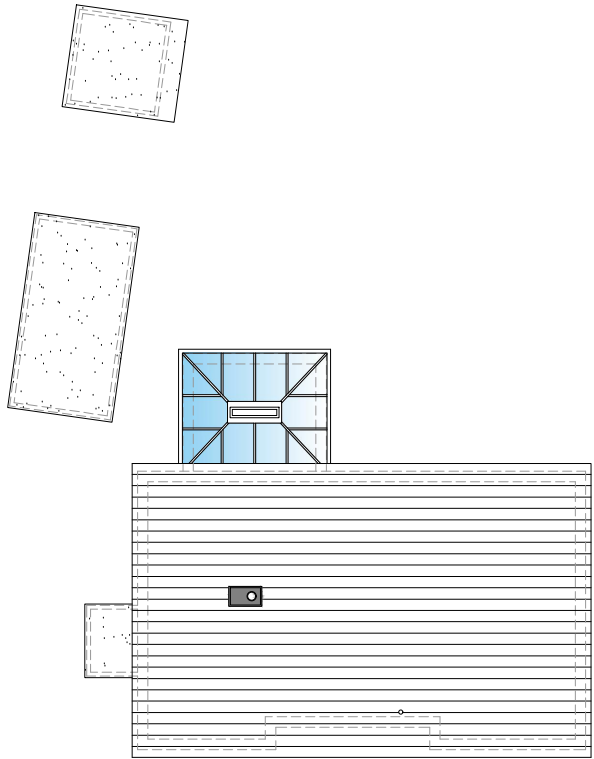
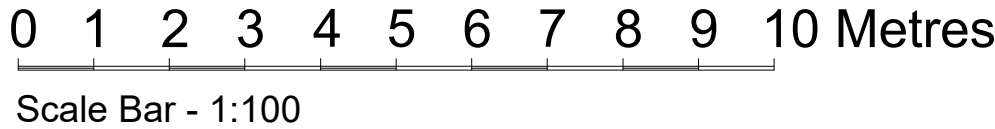
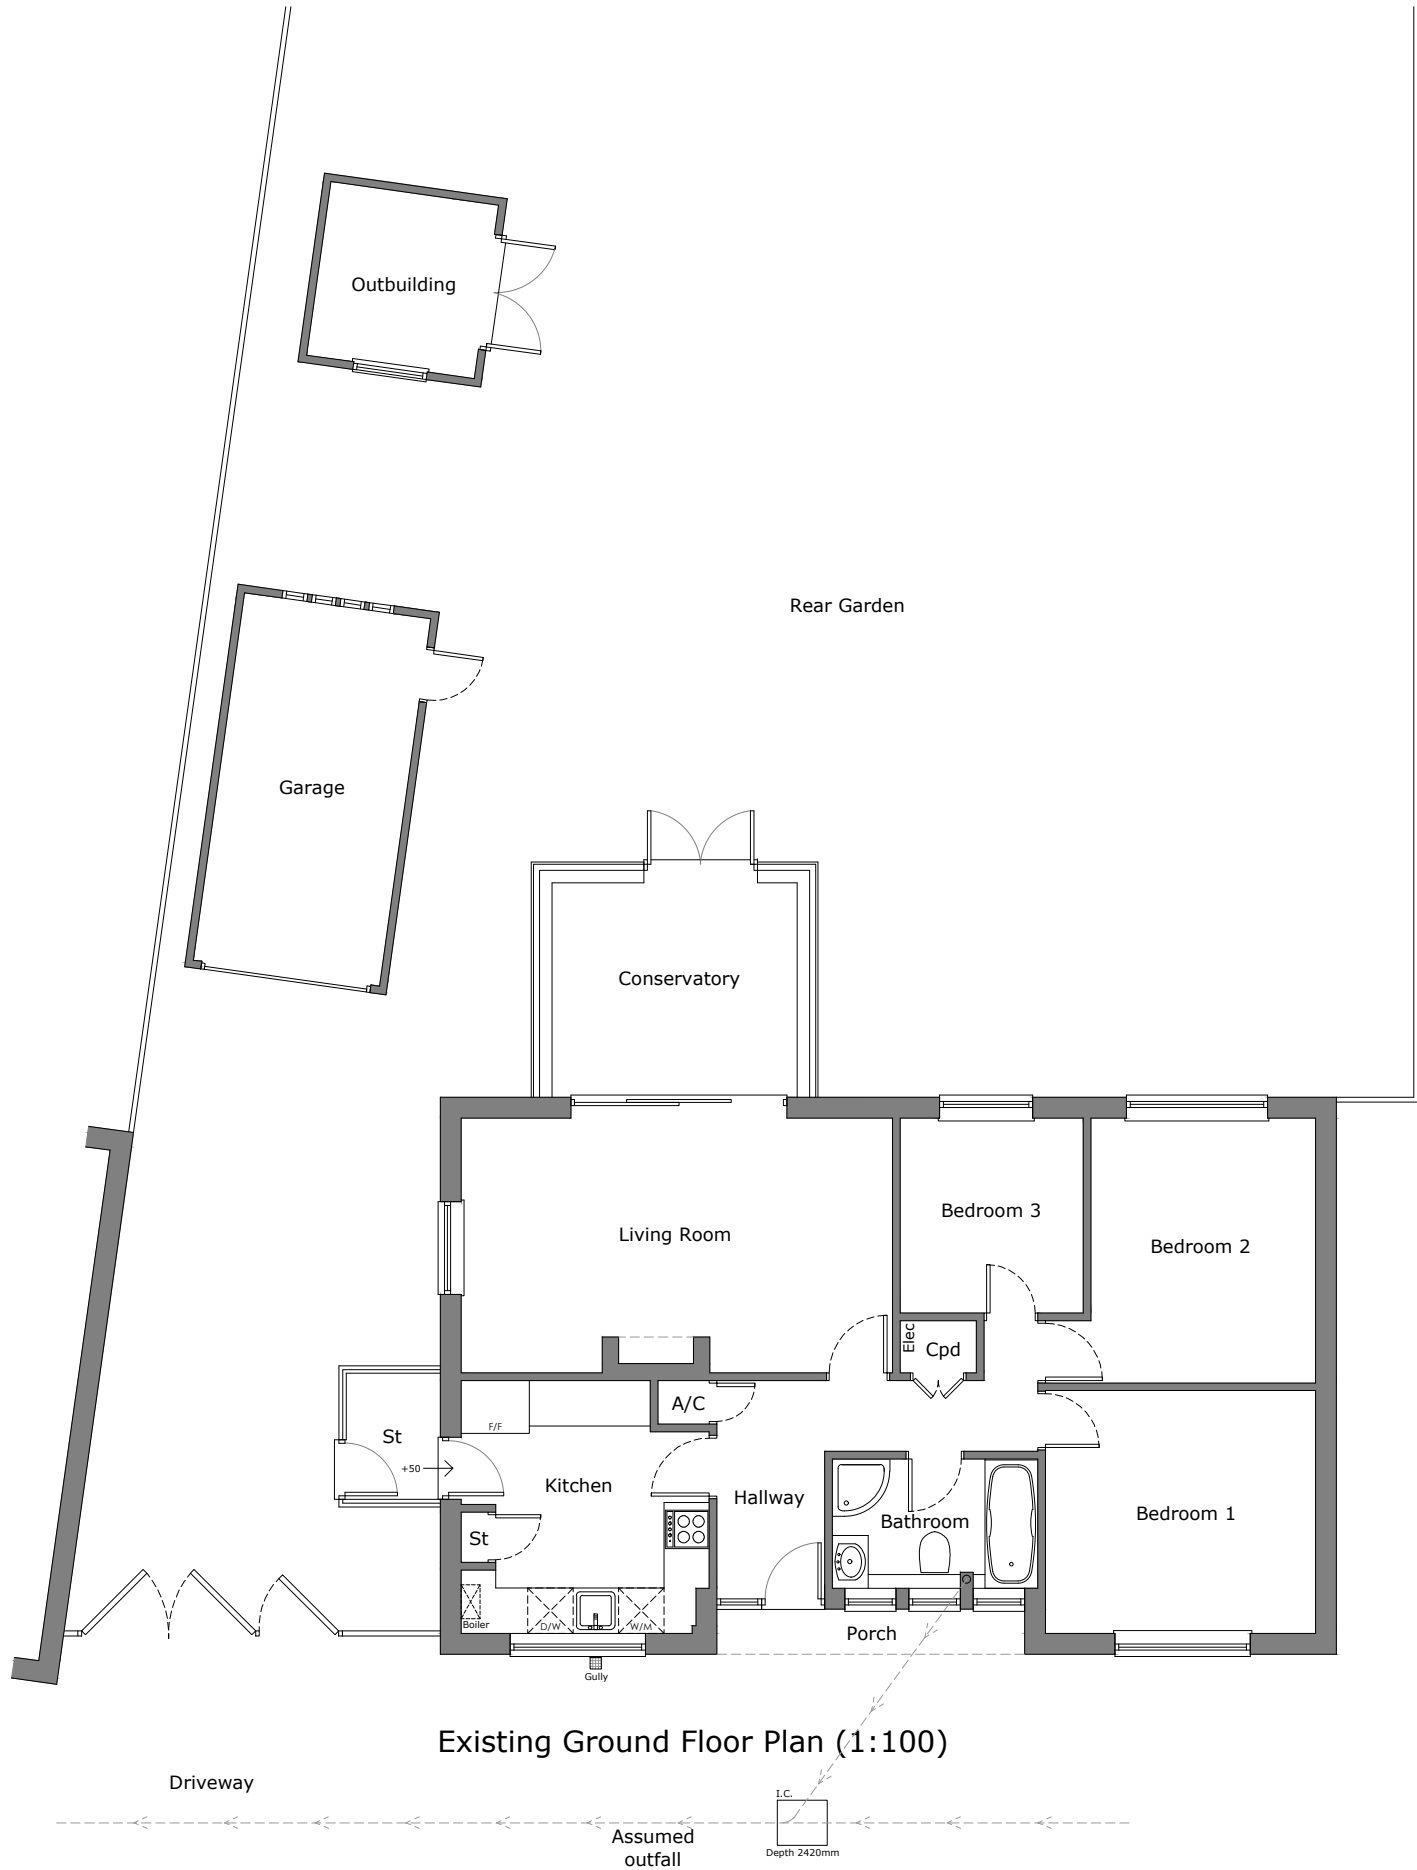


11 Northbury Avenue Ruscombe, Twyford RG10 9LH	
Existing Floor Plan & Roof Plan	
As Shown @ A3	September 24
Drawn: MDT	01