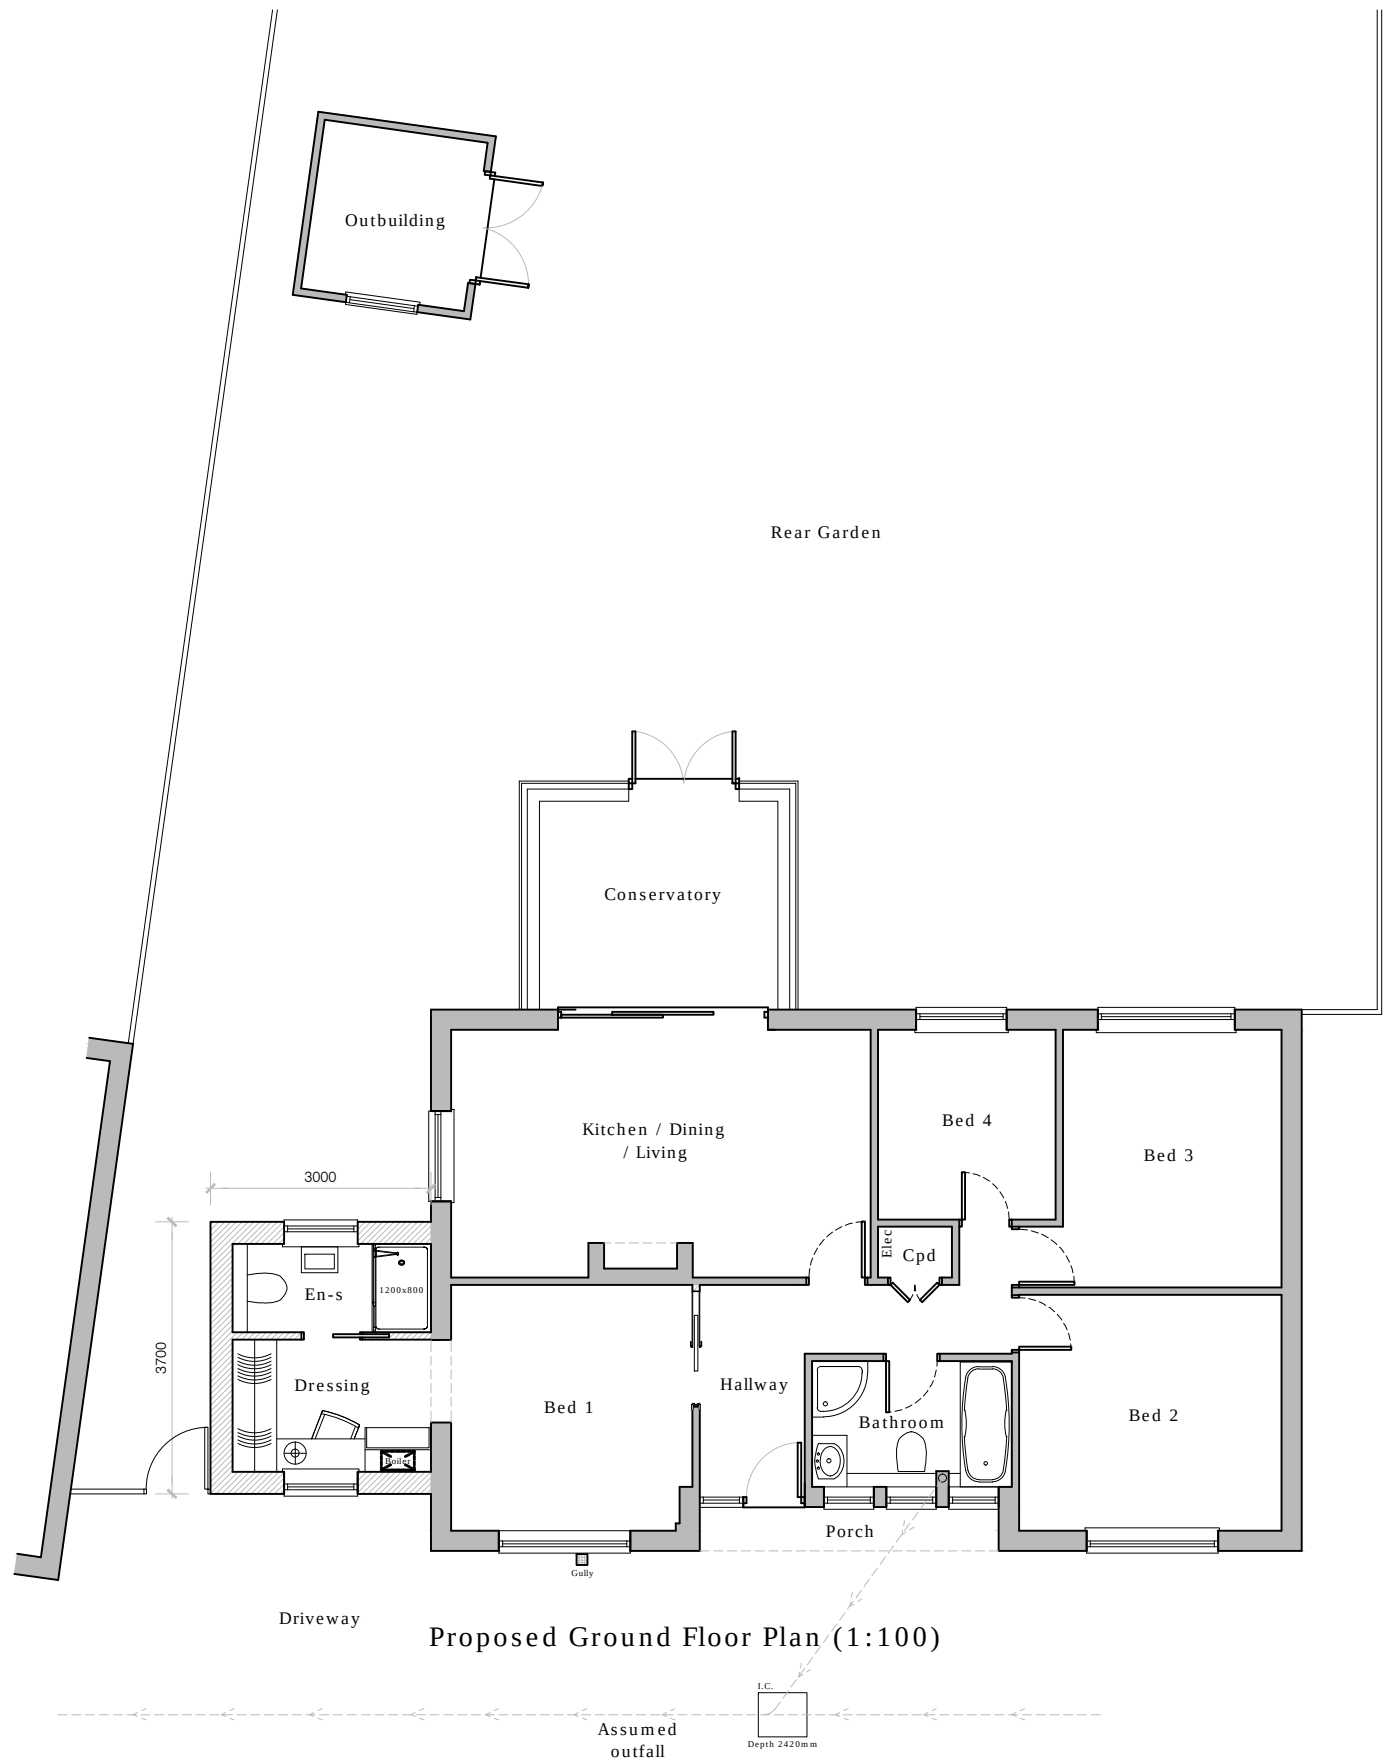


Proposed Roof Plan (1:200)

0 2 4 6 8 10 Metres

Scale Bar - 1:200

11 Northbury Avenue
Ruscombe, Twyford
RG10 9LH

Proposed Floor Plan &
Roof Plan

1:100 @ A3	September 24
Drawn: MDT	03

