


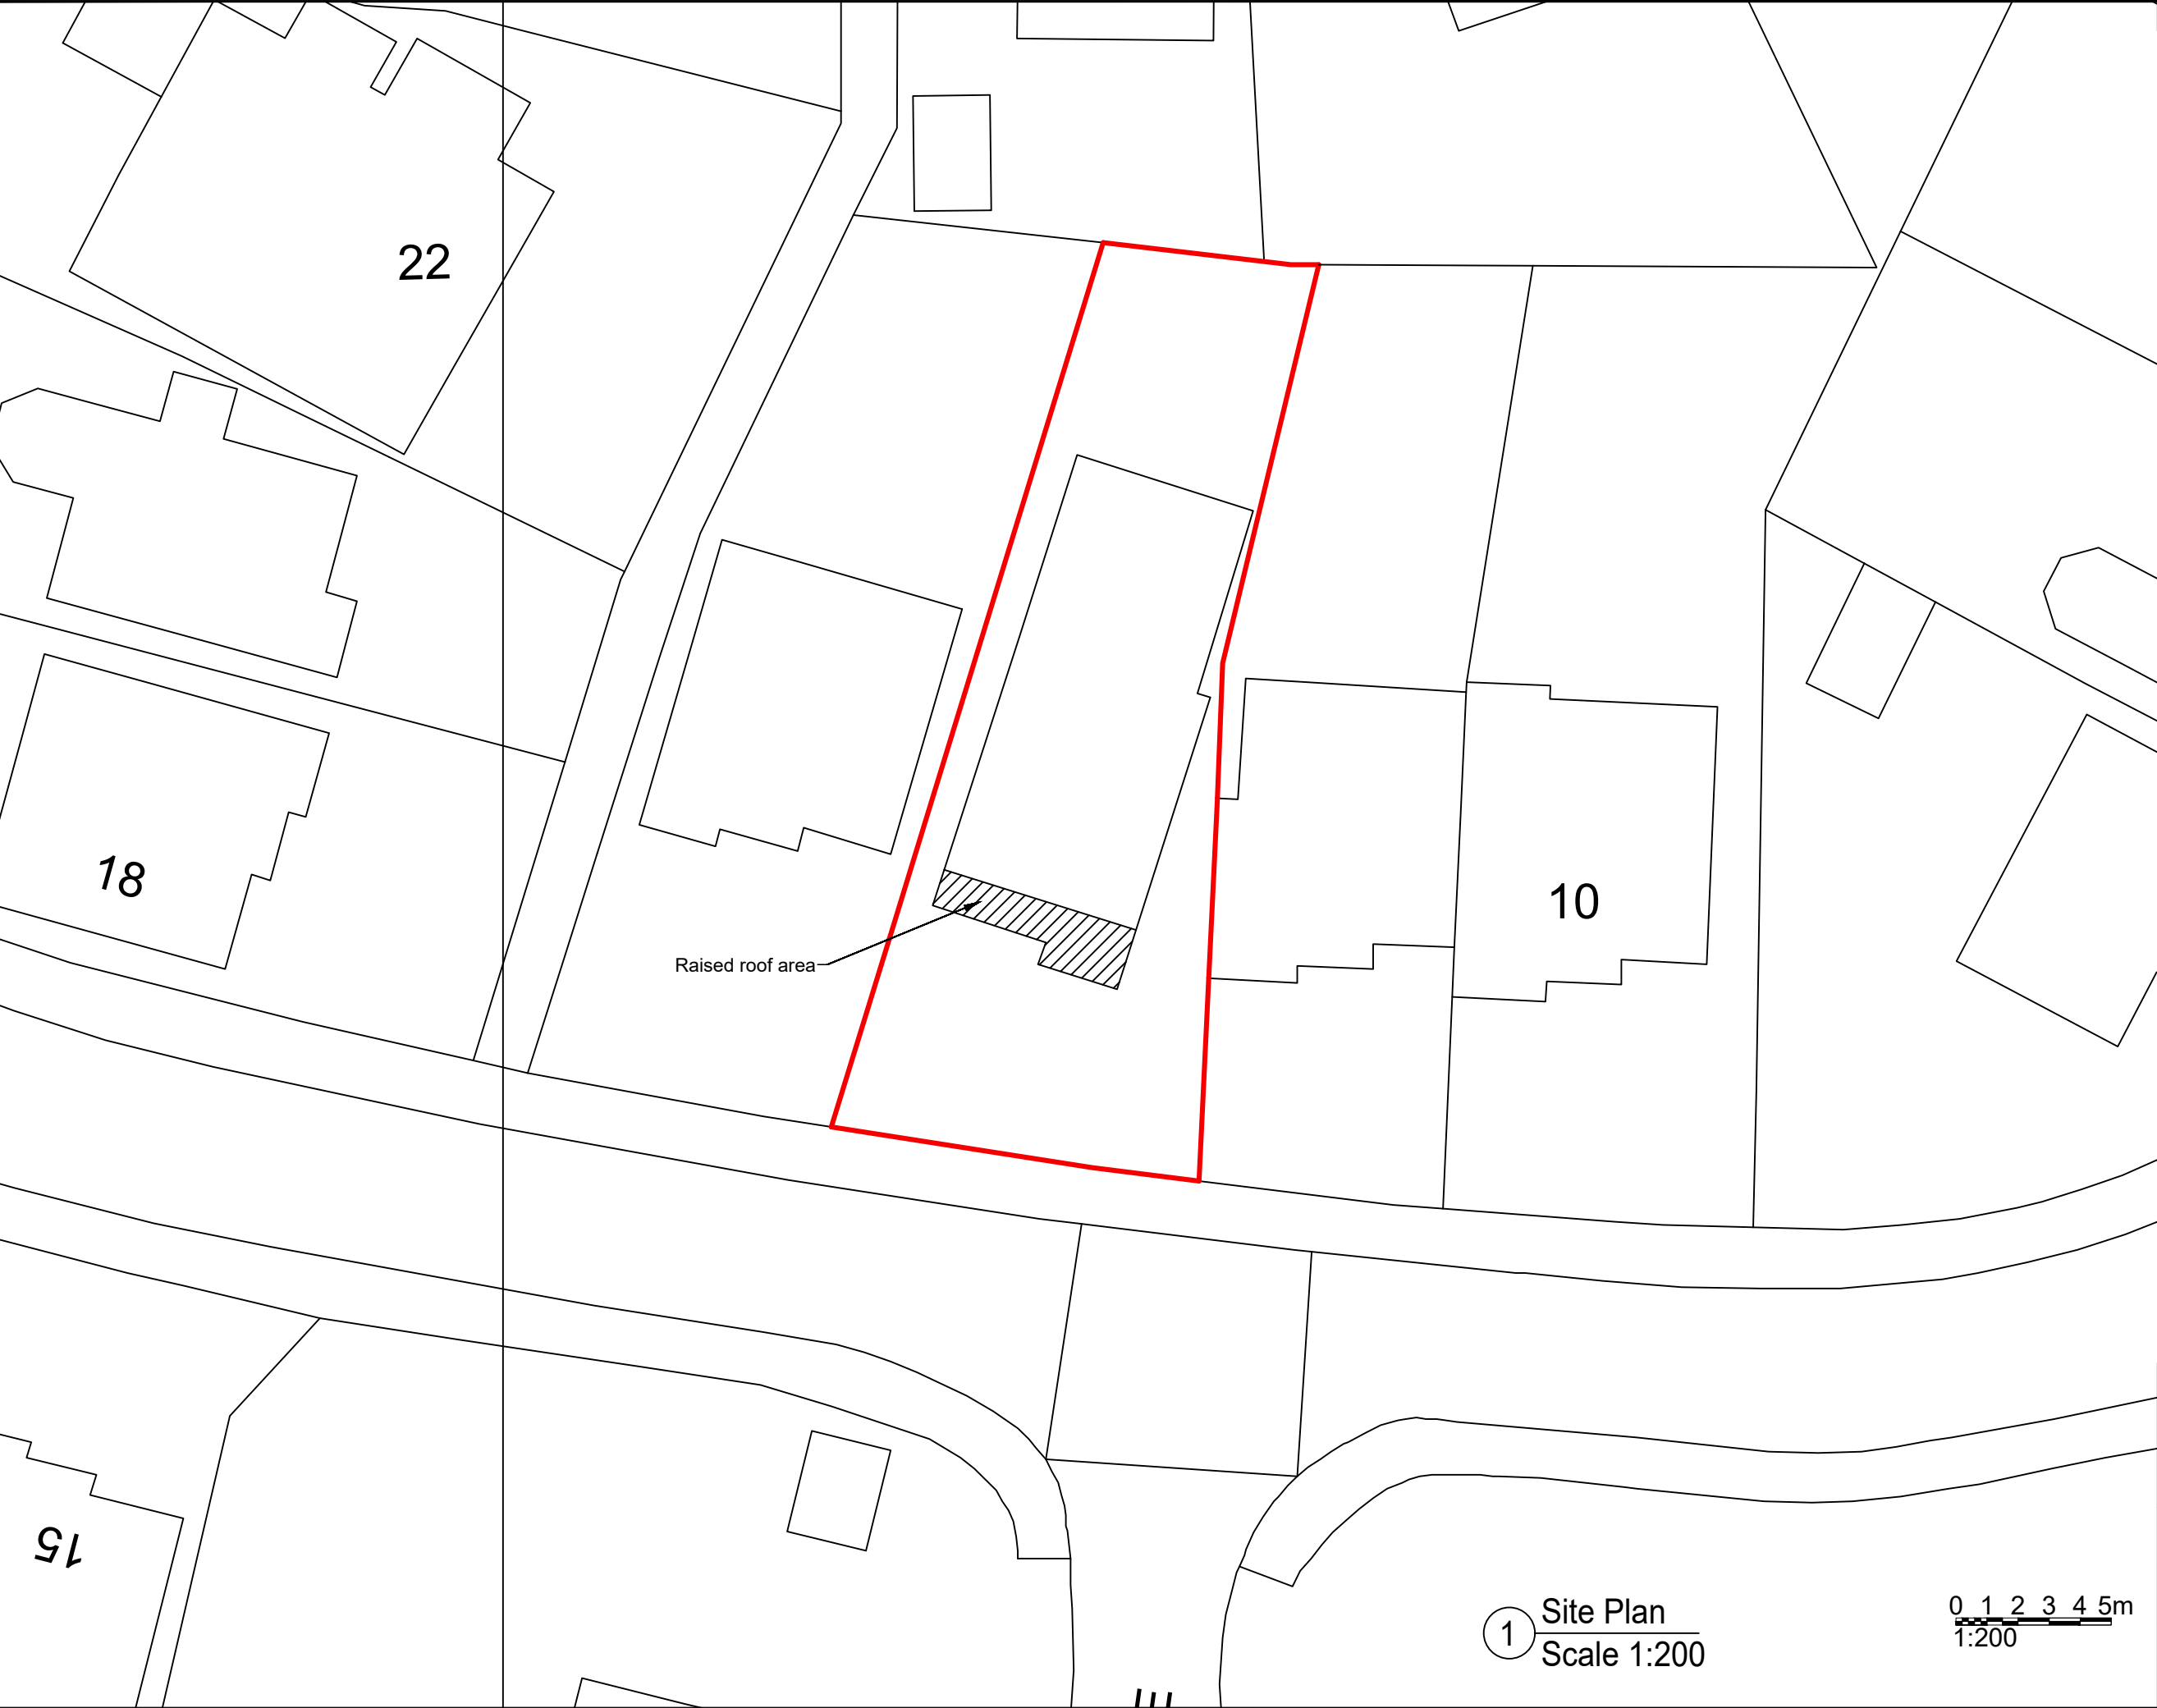

Notes:
1. THE COPYRIGHT OF THIS DRAWING IS VESTED IN ACN Structures



ACN Structures
3 Argyle Road
West Ealing
London
07835 148 268
acnstructures@gmail.com

SITE: 14 Wimblington Drive
RG6 4JG

TITLE: Site Plan

SCALE AT A3: 1:200	DATE: Nov 2024	DRAWN: AC	CHECKED: -
PROJECT NO: 319	DRAWING NO: P90	REVISION: C	

1 Site Plan
Scale 1:200

