


Notes:


1. THE COPYRIGHT OF THIS DRAWING IS VESTED IN ACN Structures

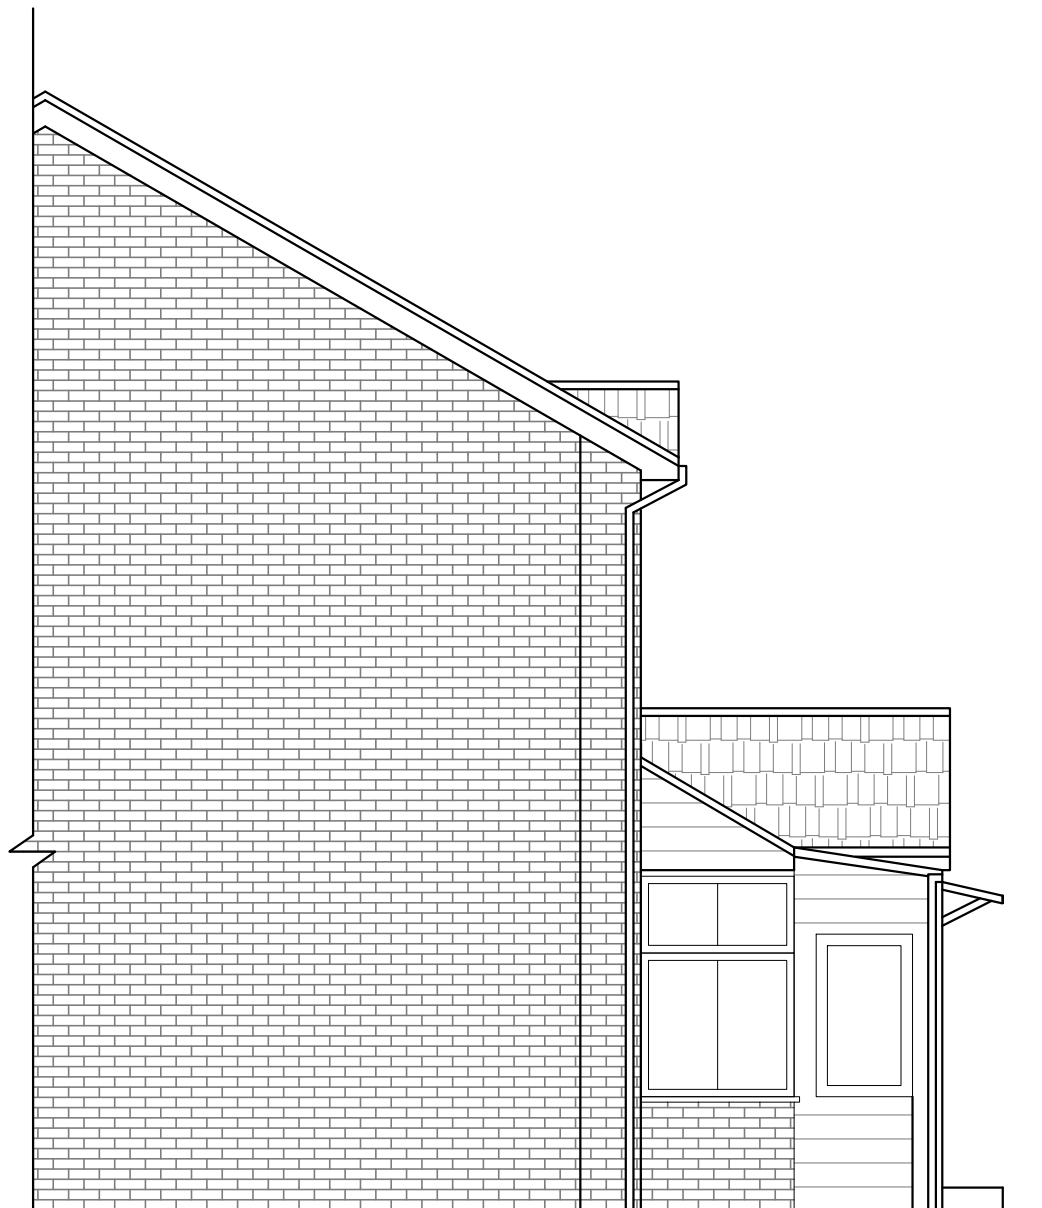


1 Existing Side Elevation
Scale 1:50



2 Existing Front Elevation
Scale 1:50

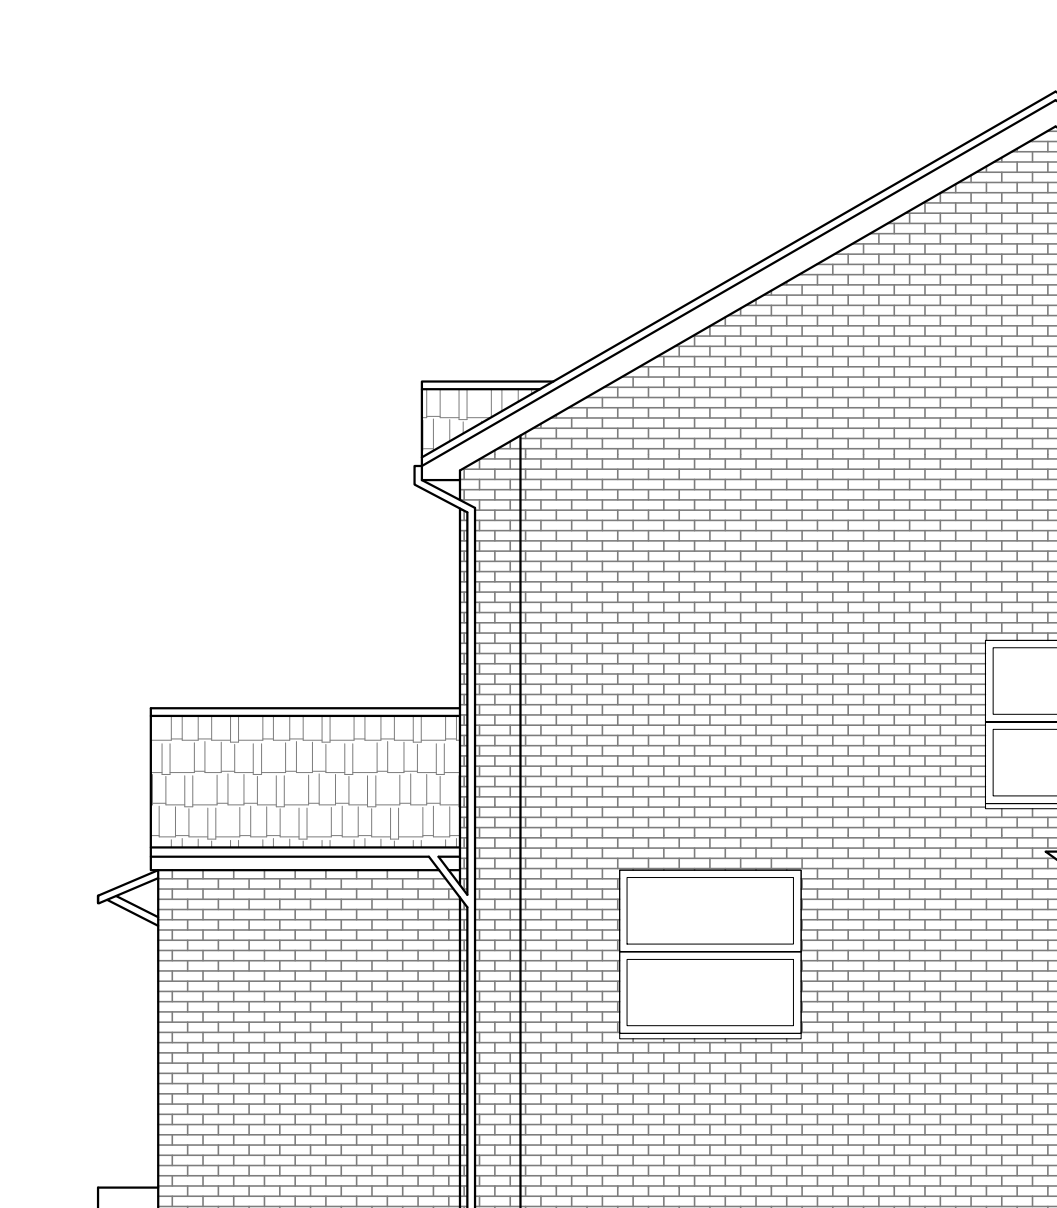


3 Existing Side Elevation
Scale 1:50

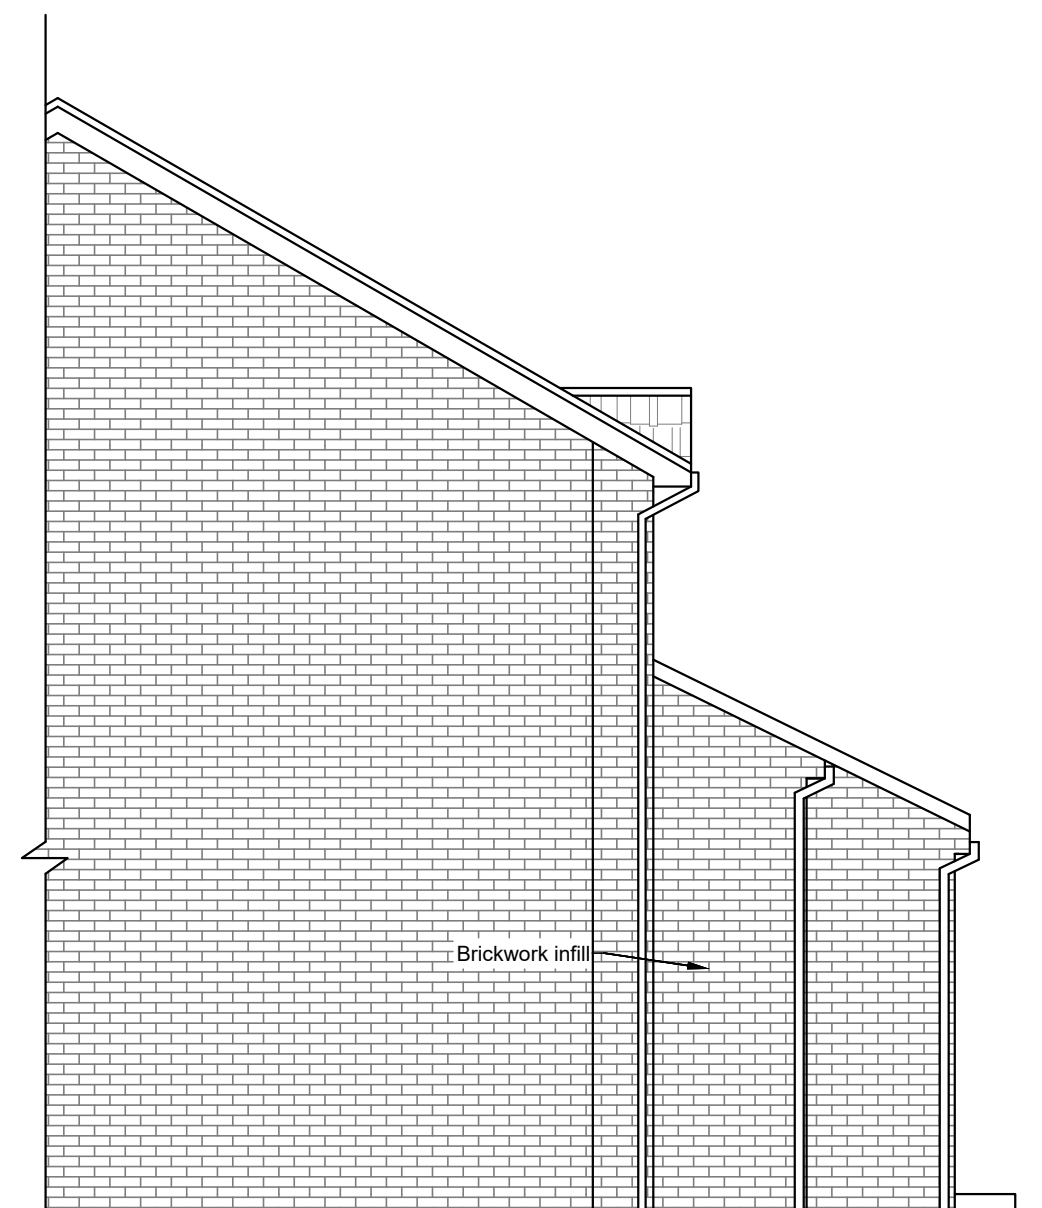


4 Proposed Side Elevation
Scale 1:50



5 Proposed Front Elevation
Scale 1:50

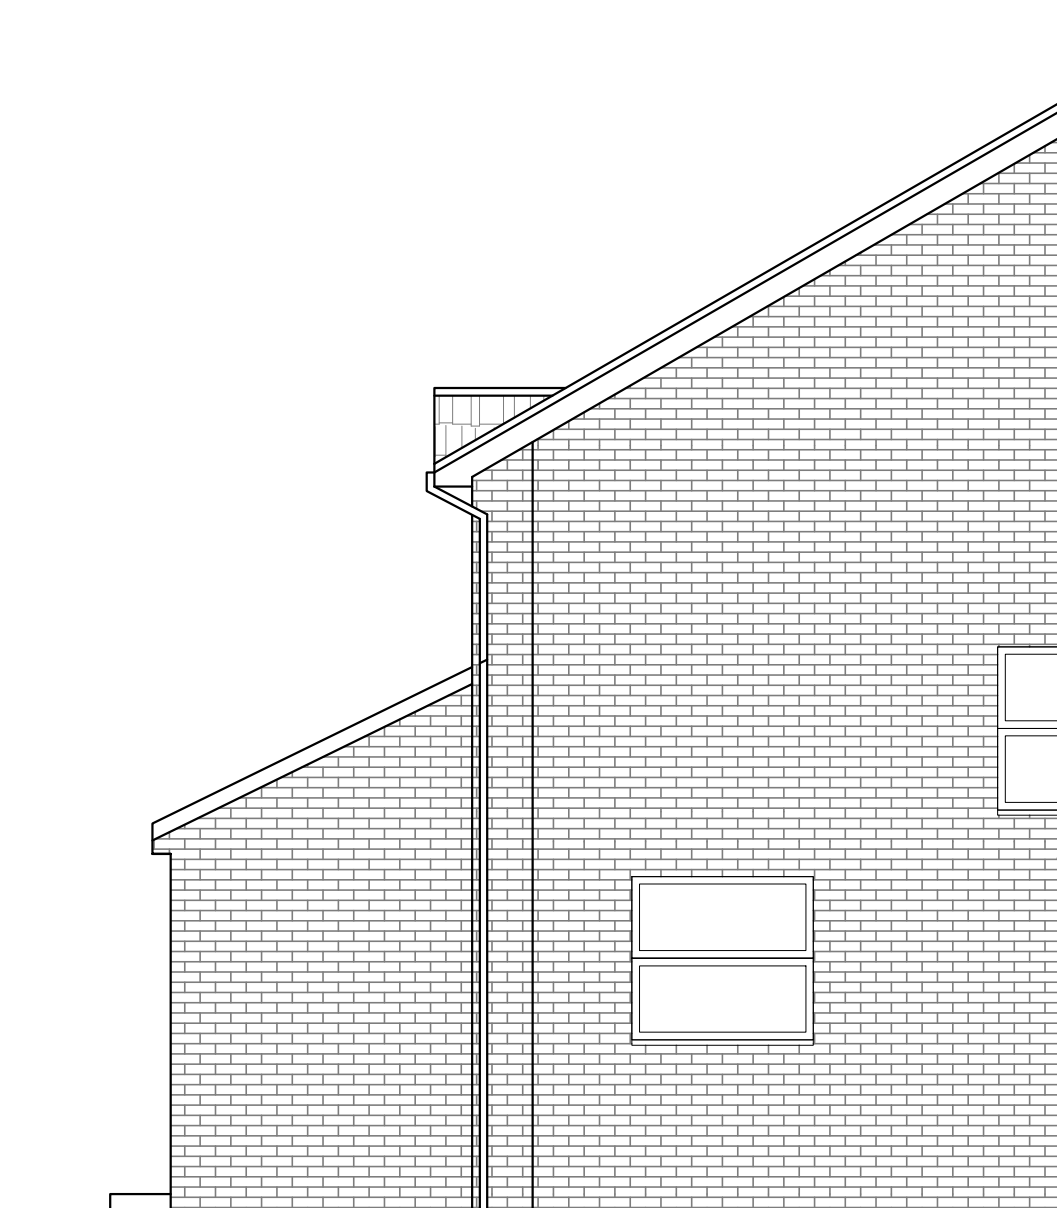

6 Proposed Side Elevation
Scale 1:50

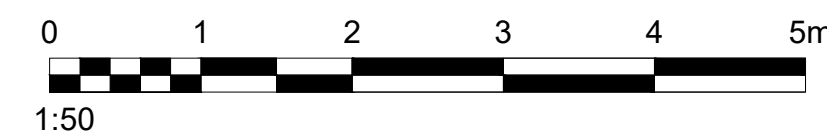

SITE: 14 Wimblington Drive RG6 4JG			
TITLE: Existing and Proposed Elevation			
SCALE AT A2: 1:50	DATE: Nov 2024	DRAWN: AC	CHECKED: -
PROJECT NO: 319	DRAWING NO: P200	REVISION: C	