


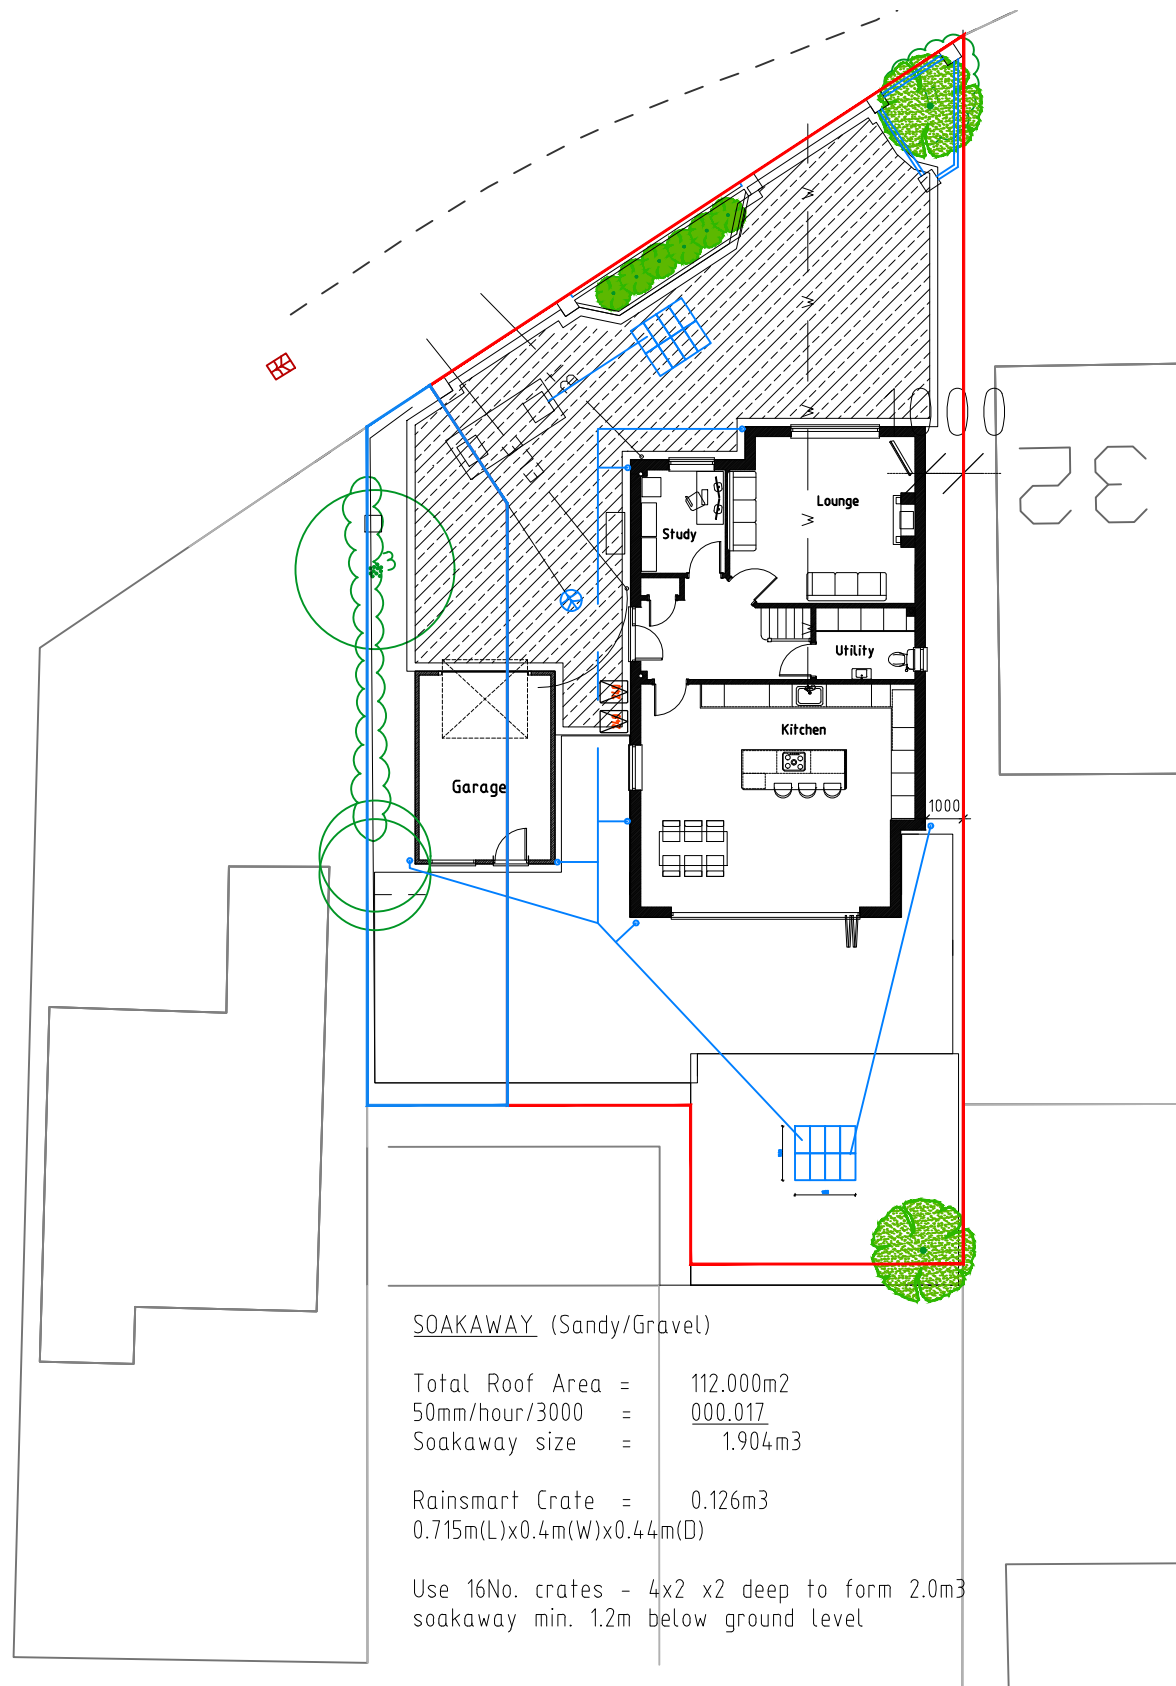


SITE PLAN (1:200)

SOAKAWAY (Sandy/Gravel)


Total Roof Area =	112.000m ²
50mm/hour/3000 =	000.017
Soakaway size =	1.904m ³
Rainsmart Crate =	0.126m ³
0.715m(L)x0.4m(W)x0.4m(D)	
Use 16No. crates - 4x2 x2 deep to form 2.0m ³	
soakaway min. 1.2m below ground level	

0 2 4 6 8 10 12 14
Scale m

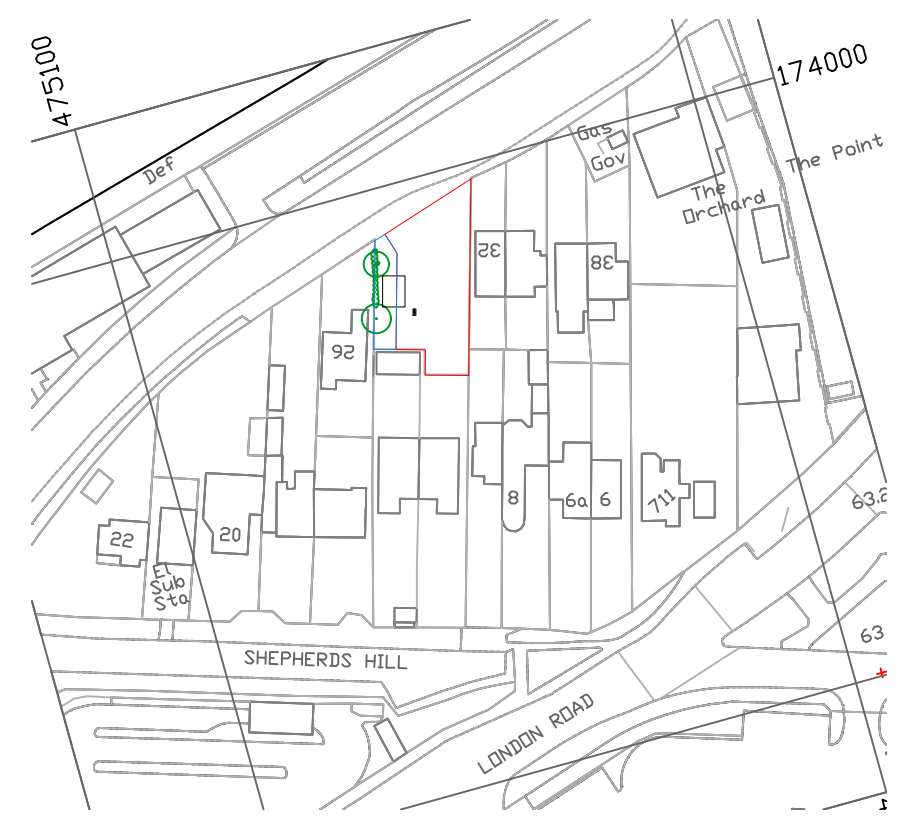

LOCATION PLAN (1:1250)

0 10 20 30 40 50 60 70 80 90 100
Scale m

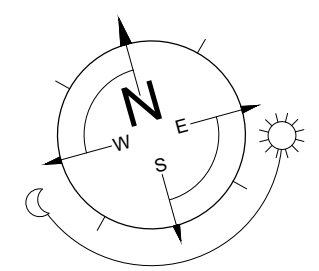

REV.	DATE	COMMENTS
PROJECT		
28 Shepherds Hill		
Earley		
RG6 1BB		
PROJECT TITLE		
Proposed two storey detached dwelling		
DRAWING TITLE		
SOAKAWAY DESIGN		
CLIENT		
Mr S Kendrick & Miss K Johnson		
SCALE 1:200 (A3)		DATE Mar 25
DRG. No. 24-936-109		REV. A