



DEVELOPMENTS IN DESIGN LTD

WWW.DEVELOPMENTSINDESIGN.CO.UK
TEL.01344 641286

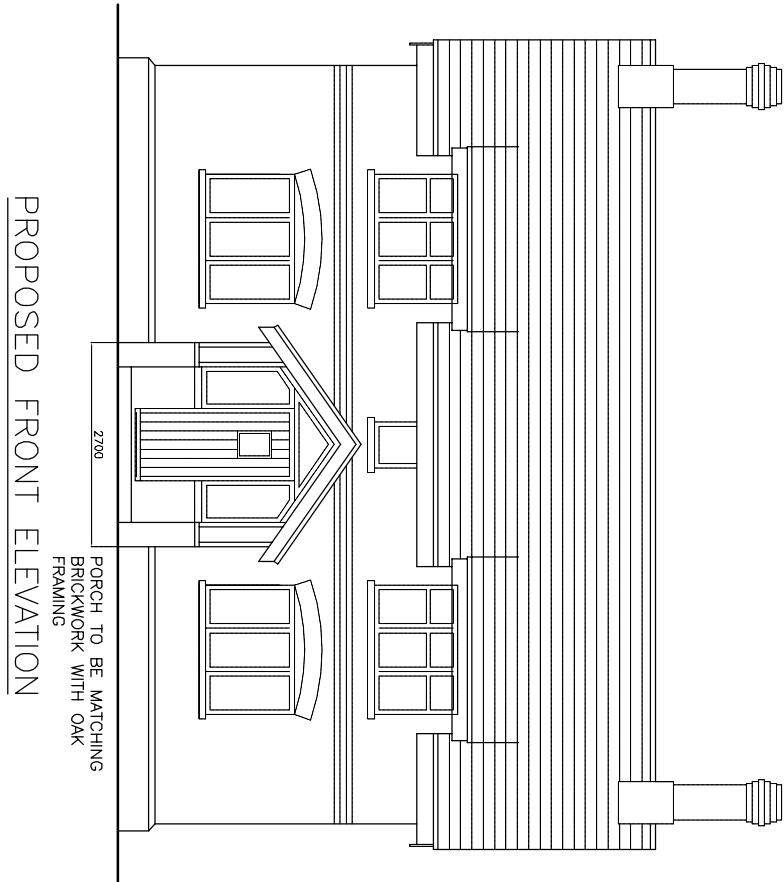


PROPOSED FRONT ELEVATION


ROOF TILES, GREY PLAIN TILES
WALLS, RED STOCK BRICK TO MATCH EXISTING
BRICK FEATURE COURSE TO MATCH EXISTING
ALL GUTTERING AND DOWNPIPES BLACK PLASTIC
WINDOWS WHITE UPVC
EXTERNAL TIMBER PAINTED WHITE

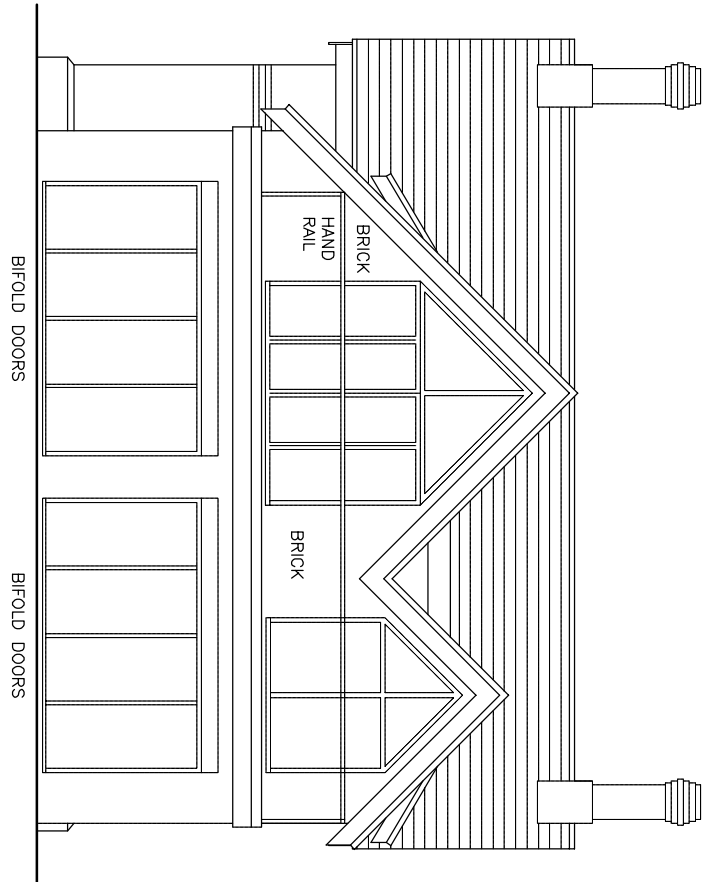

PROPOSED REAR ELEVATION

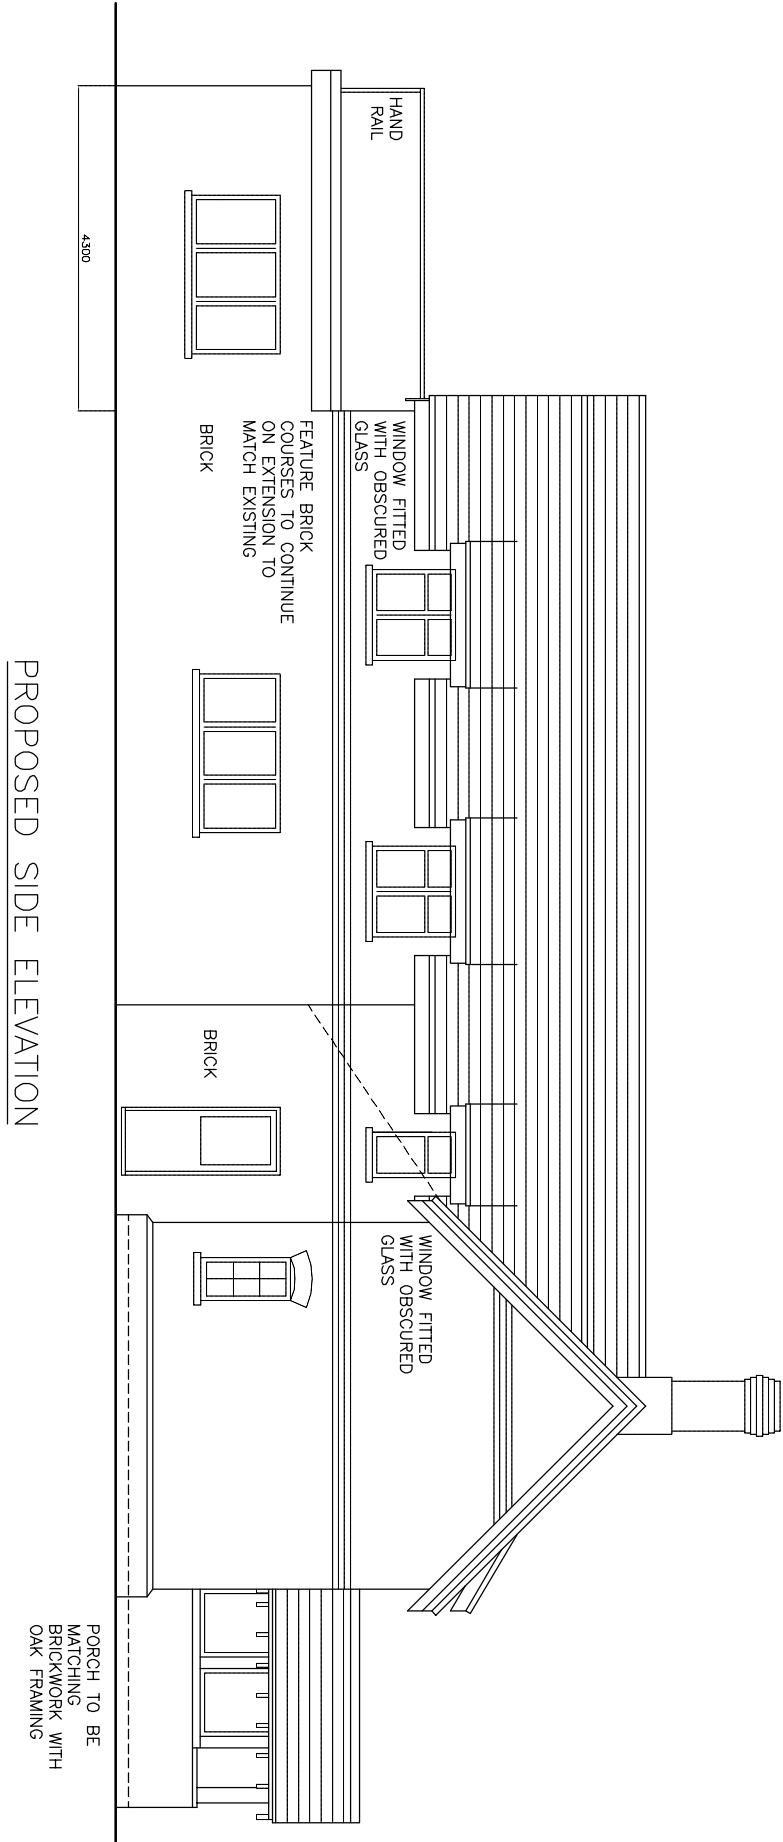


PROPOSED SIDE ELEVATION

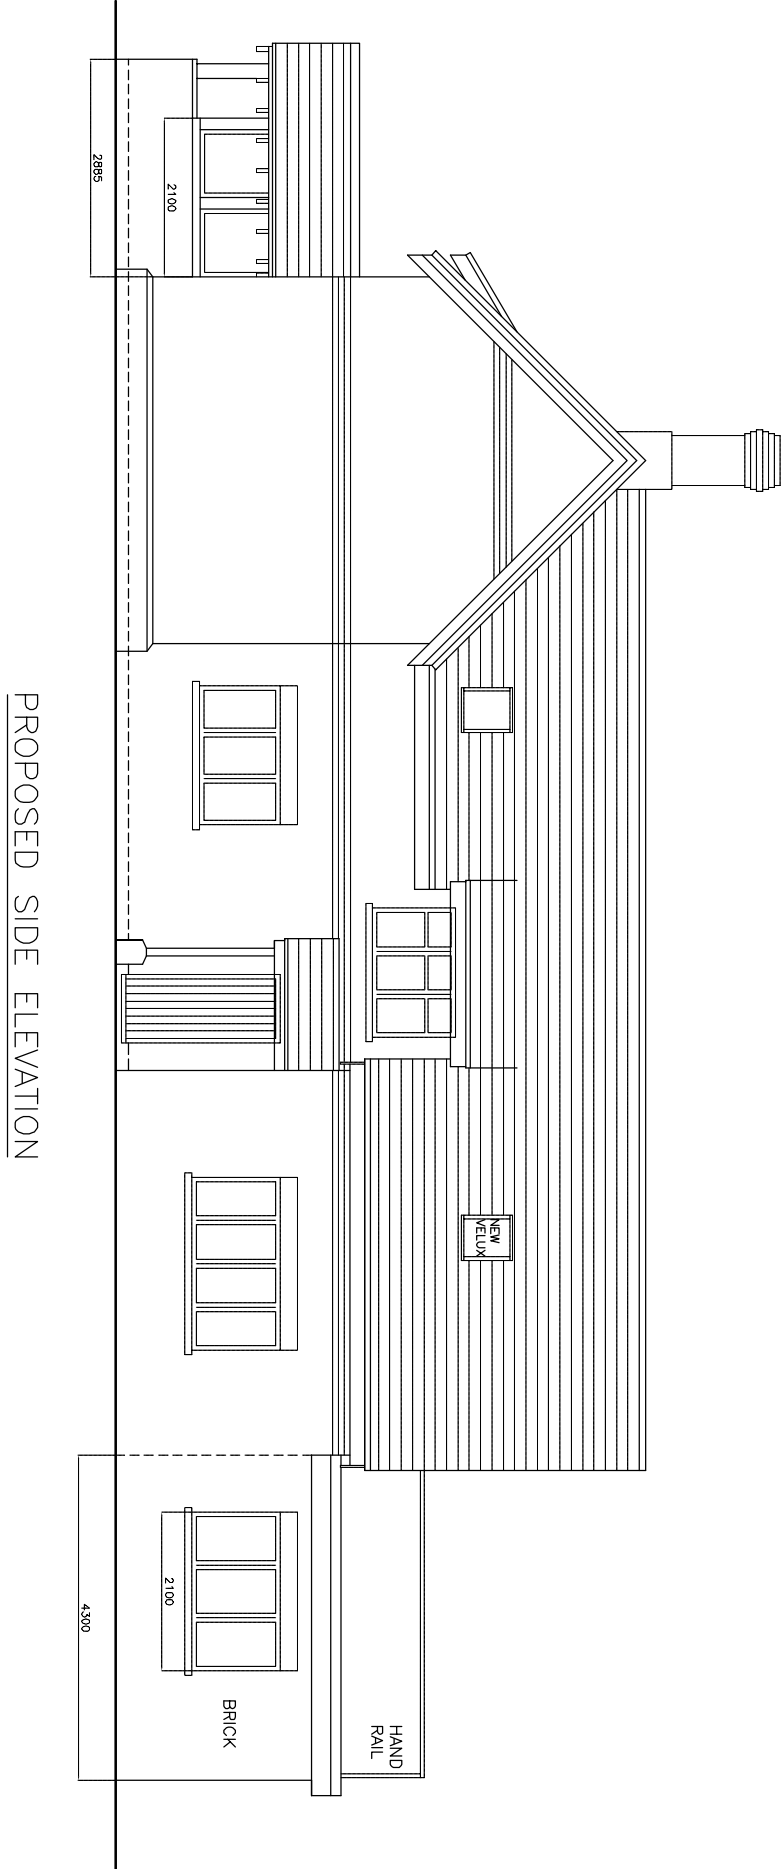

PROPOSED SIDE ELEVATION

MR NICHOLLS AND MRS PONCIA

PROPOSED 2 STOREY EXTENSION

 

DRAWING NO. NL.002C
DATE 23.1.26
SCALE 1:100

MANOR COTTAGE BARKHAM STREET BARKHAM BERKS RG40 4PJ