



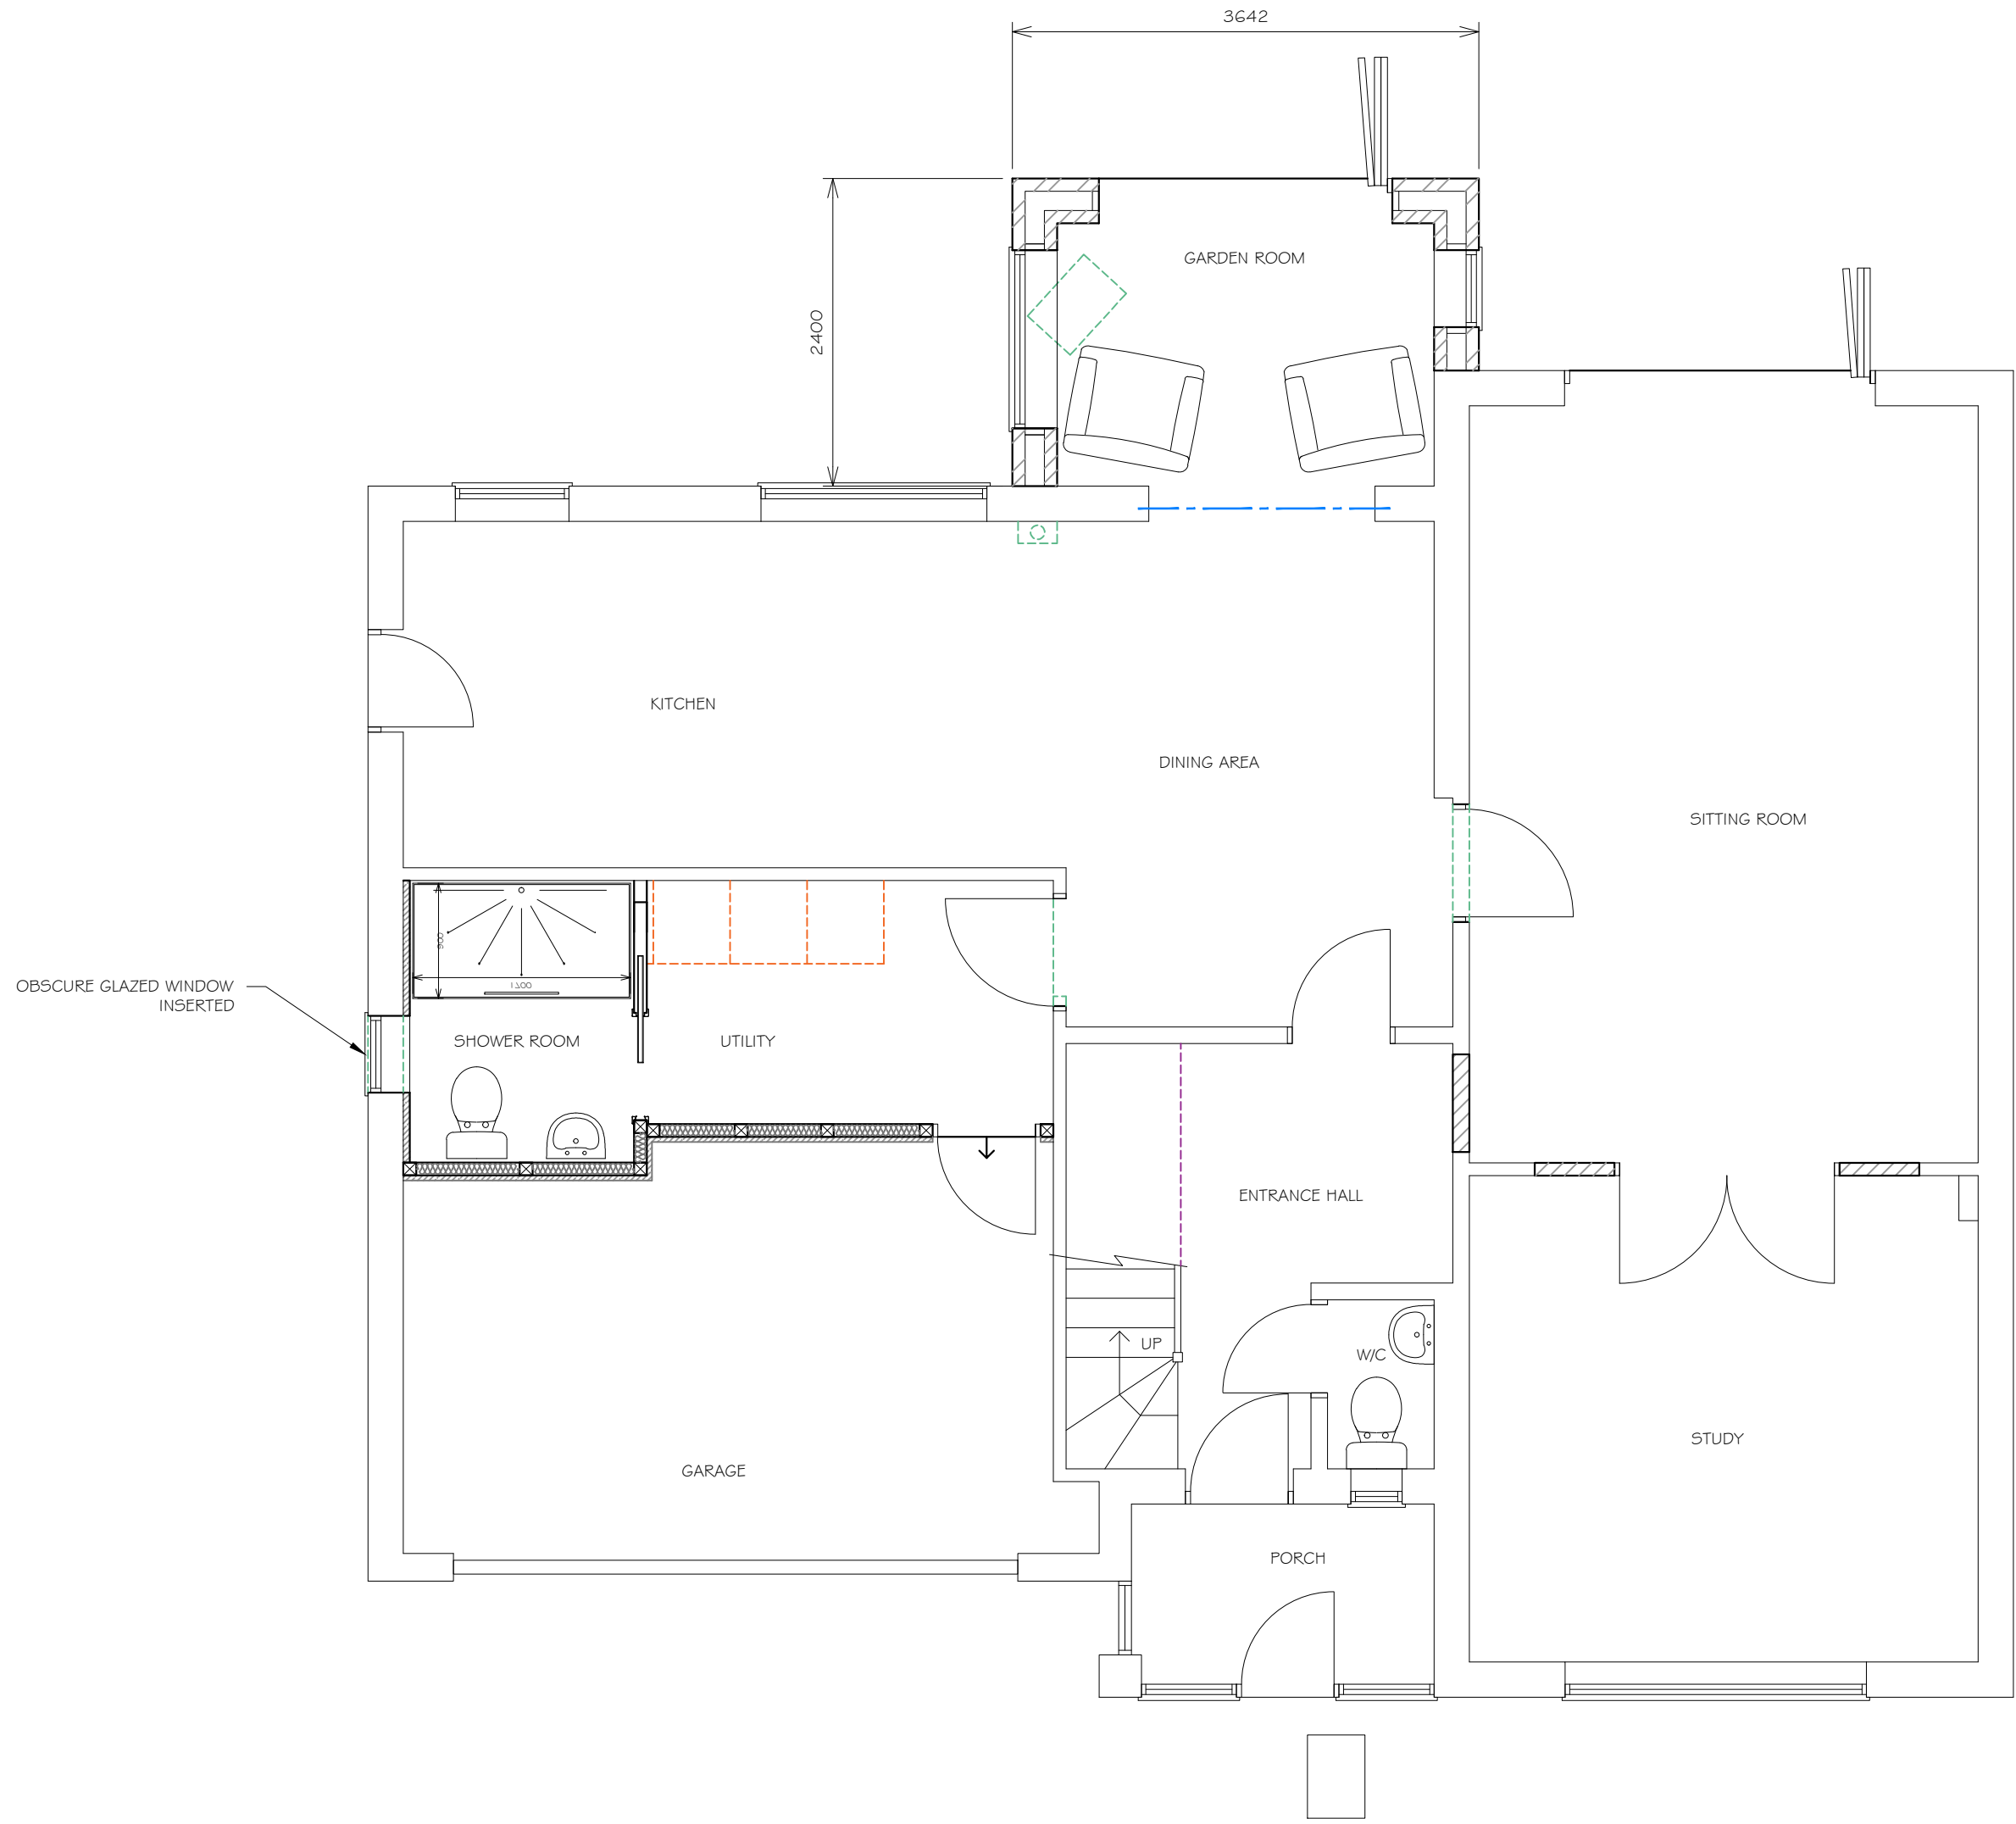


PROPOSED GROUND FLOOR PLAN

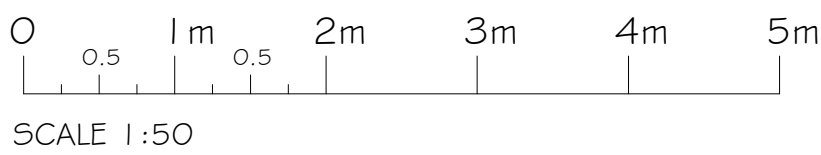

PINE DRIVE




PROPOSED FRONT ELEVATION

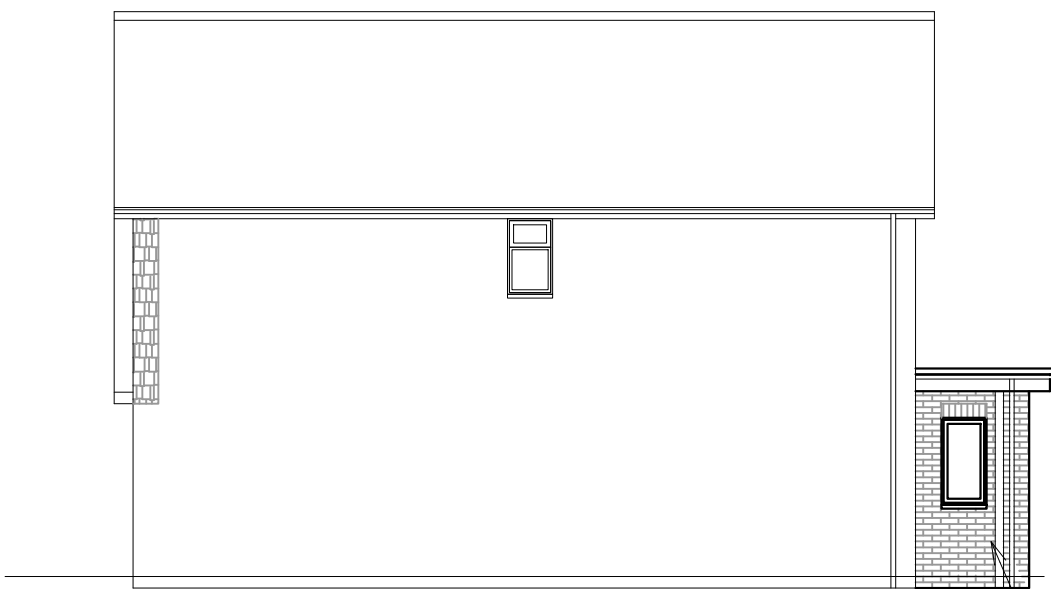


PROPOSED SIDE ELEVATION



PROPOSED REAR ELEVATION

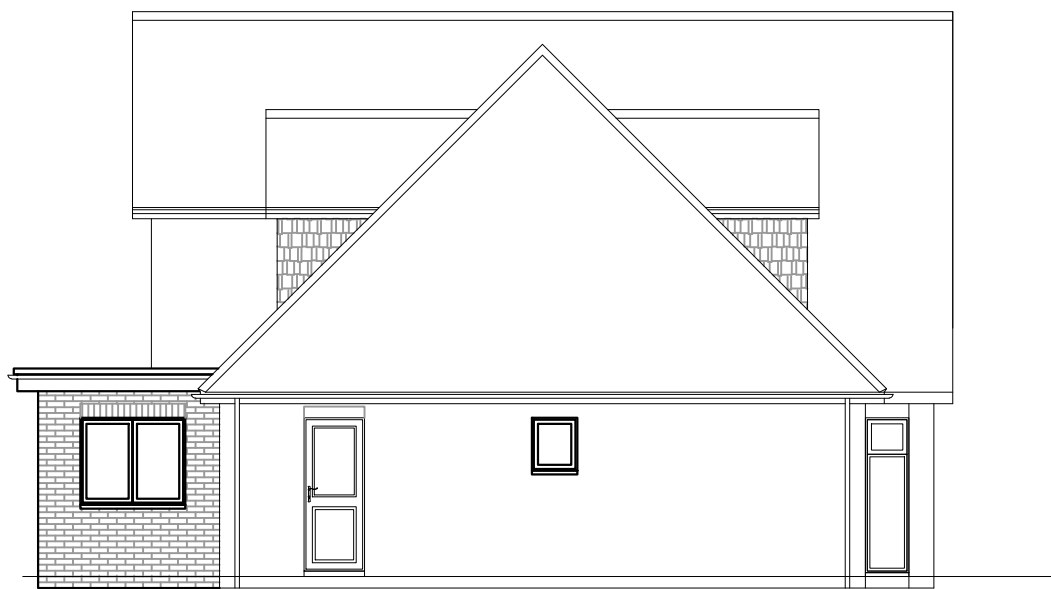

PROPOSED SIDE ELEVATION

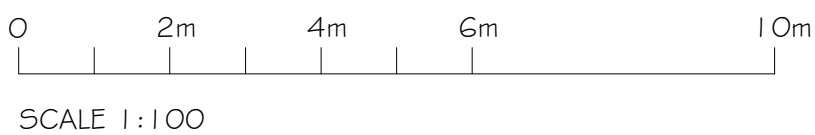

MATERIALS TO BE A BEST MATCH TO EXISTING

- EXISTING STRUCTURE
- PROPOSED STRUCTURE
- REMOVED STRUCTURE
- POSSIBLE STEEL BEAMS
- POSSIBLE KITCHEN PLAN

PROJECT
PROPOSED GROUND FLOOR REAR EXTENSION
& PART GARAGE CONVERSION AT:
7 PINE DRIVE
FINCHAMPSTEAD
RG40 3LD

TITLE
PROPOSED FLOOR PLAN, ELEVATIONS
& ROOF PLAN

 **Cranford Design Ltd**
Architectural Services,
CAD Design & Draughting

DATE
MARCH 2025

Tel: 01252 872657
Mob: 07525 064570
E-mail: info@cranforddesign.co.uk
Website: www.cranforddesign.co.uk
Centaur House
Ancells Business Park, Ancells Road
Fleet GU51 2UJ

SCALE
SEE DRAWING

DRAWING NUMBER

D3073-02

A1 PAPER SIZE

B

These plans must not be acted upon until the appropriate planning and building regulation approvals have been granted. Should the works be undertaken prior to the above approvals being in place it is done so entirely at the clients own risk.