



All dimensions are to be checked on site before work commences.
Figured dimensions to be taken in preference to scaled dimensions.
If in doubt please ask.
© Copyright reserved.

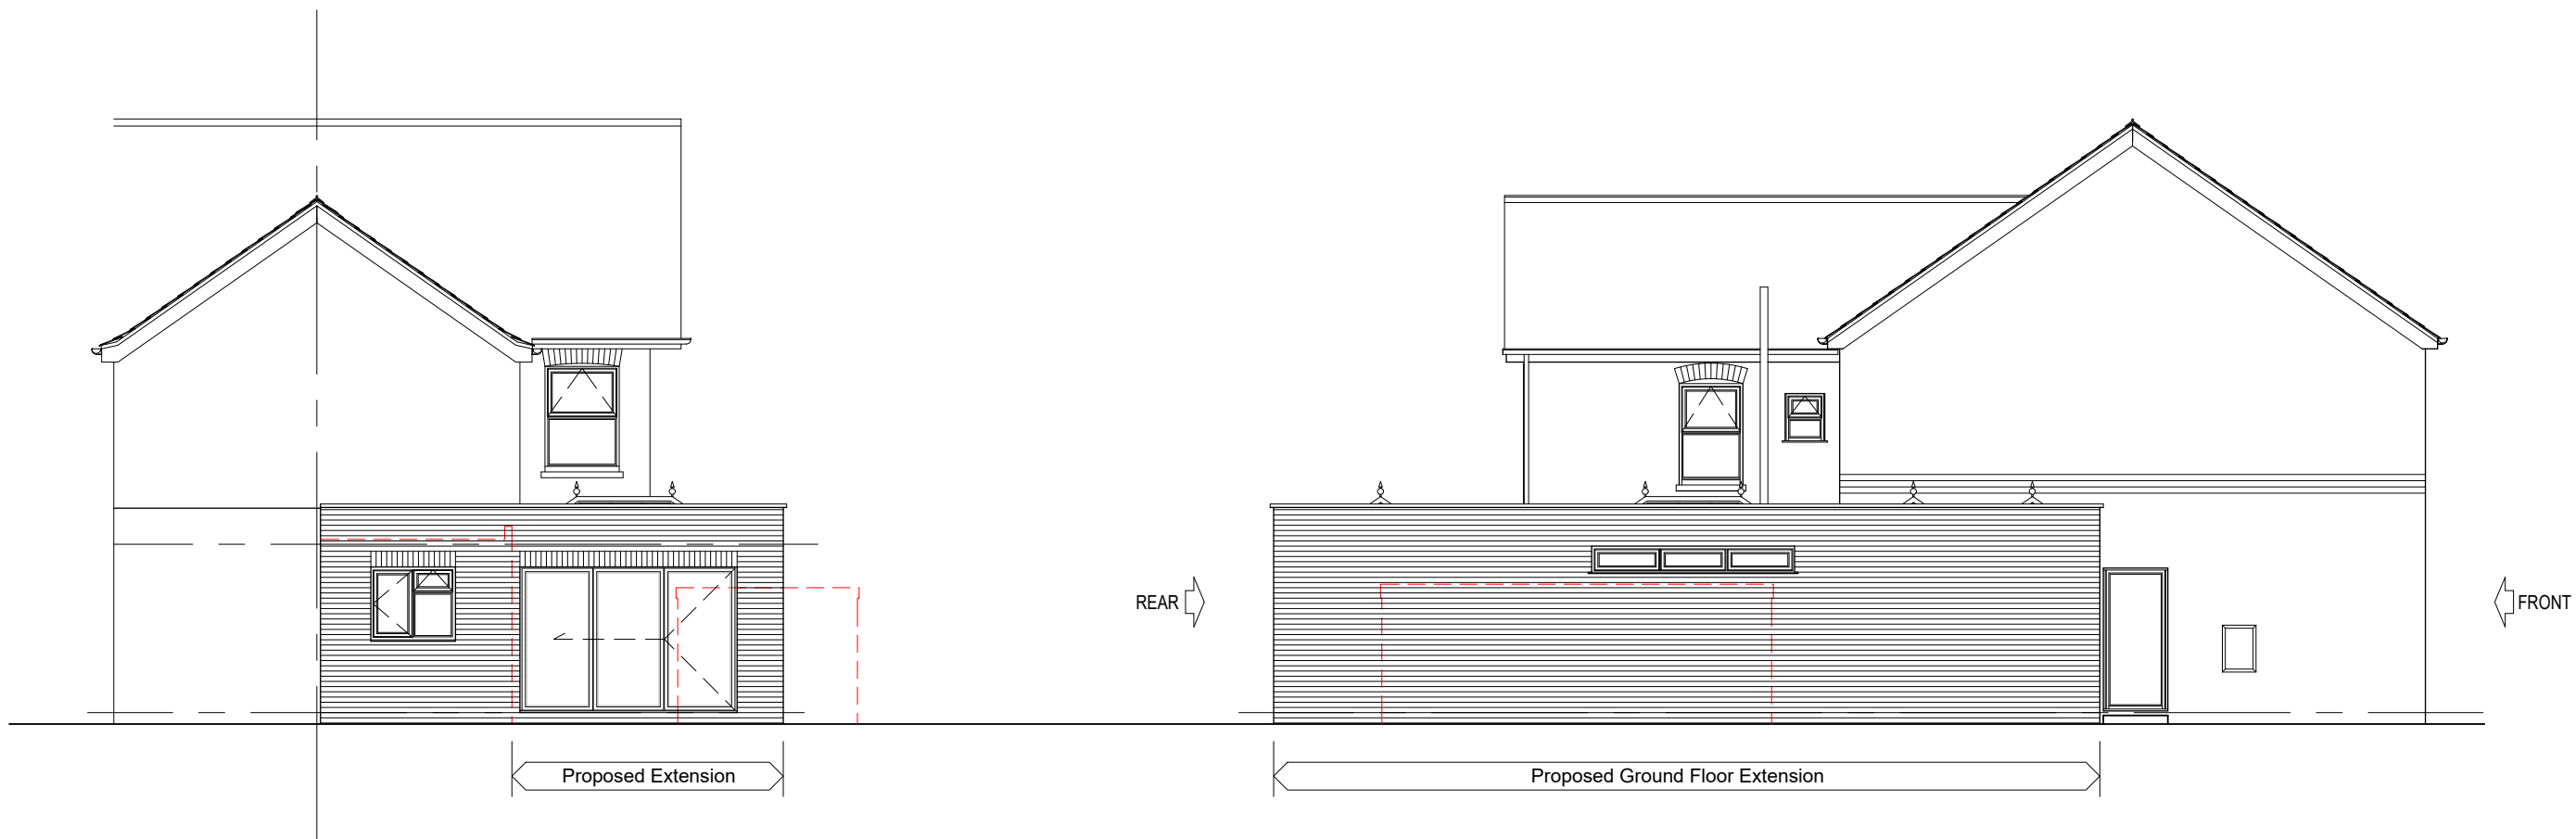


REAR ELEVATION As Proposed
Scale 1:100

SIDE ELEVATION As Proposed
Scale 1:100

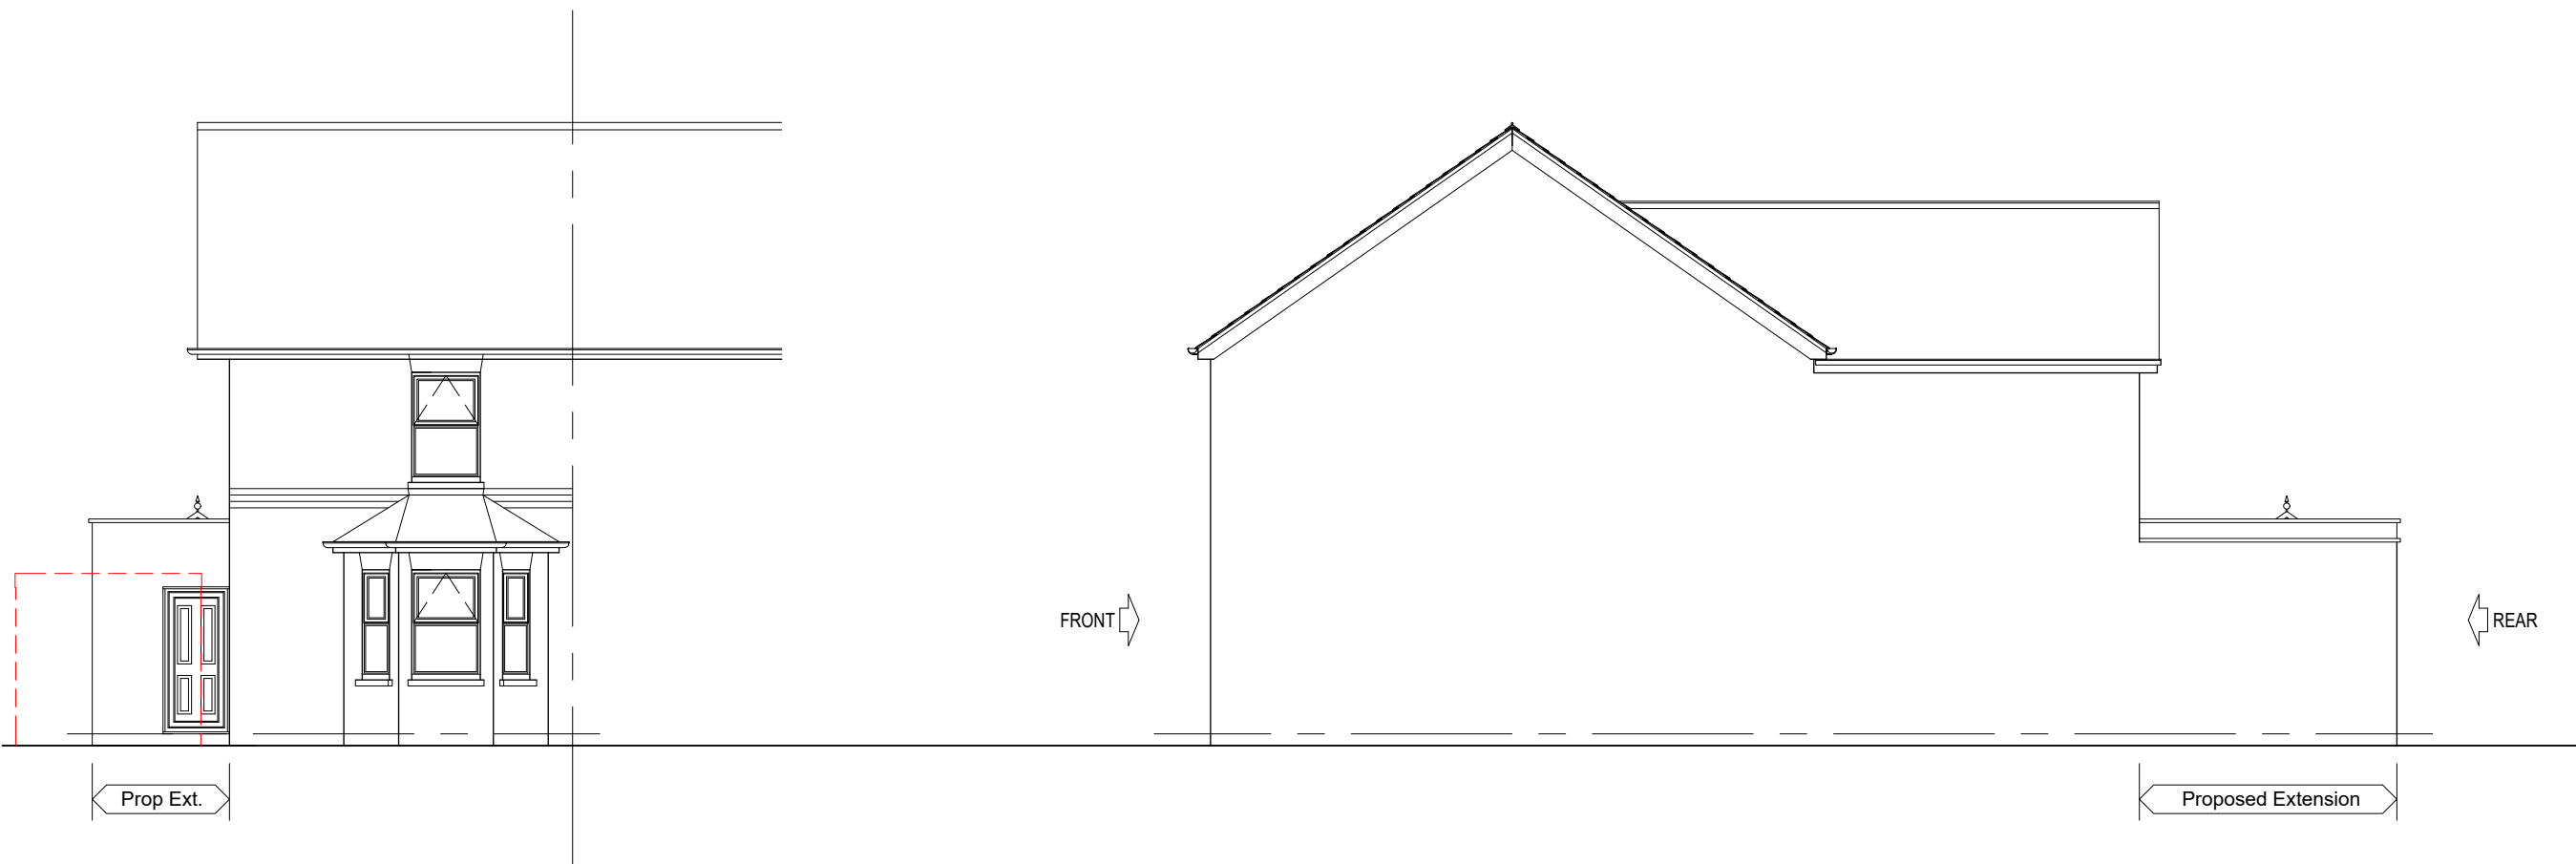


FRONT ELEVATION As Proposed
Scale 1:100

SIDE ELEVATION As Proposed
Scale 1:100

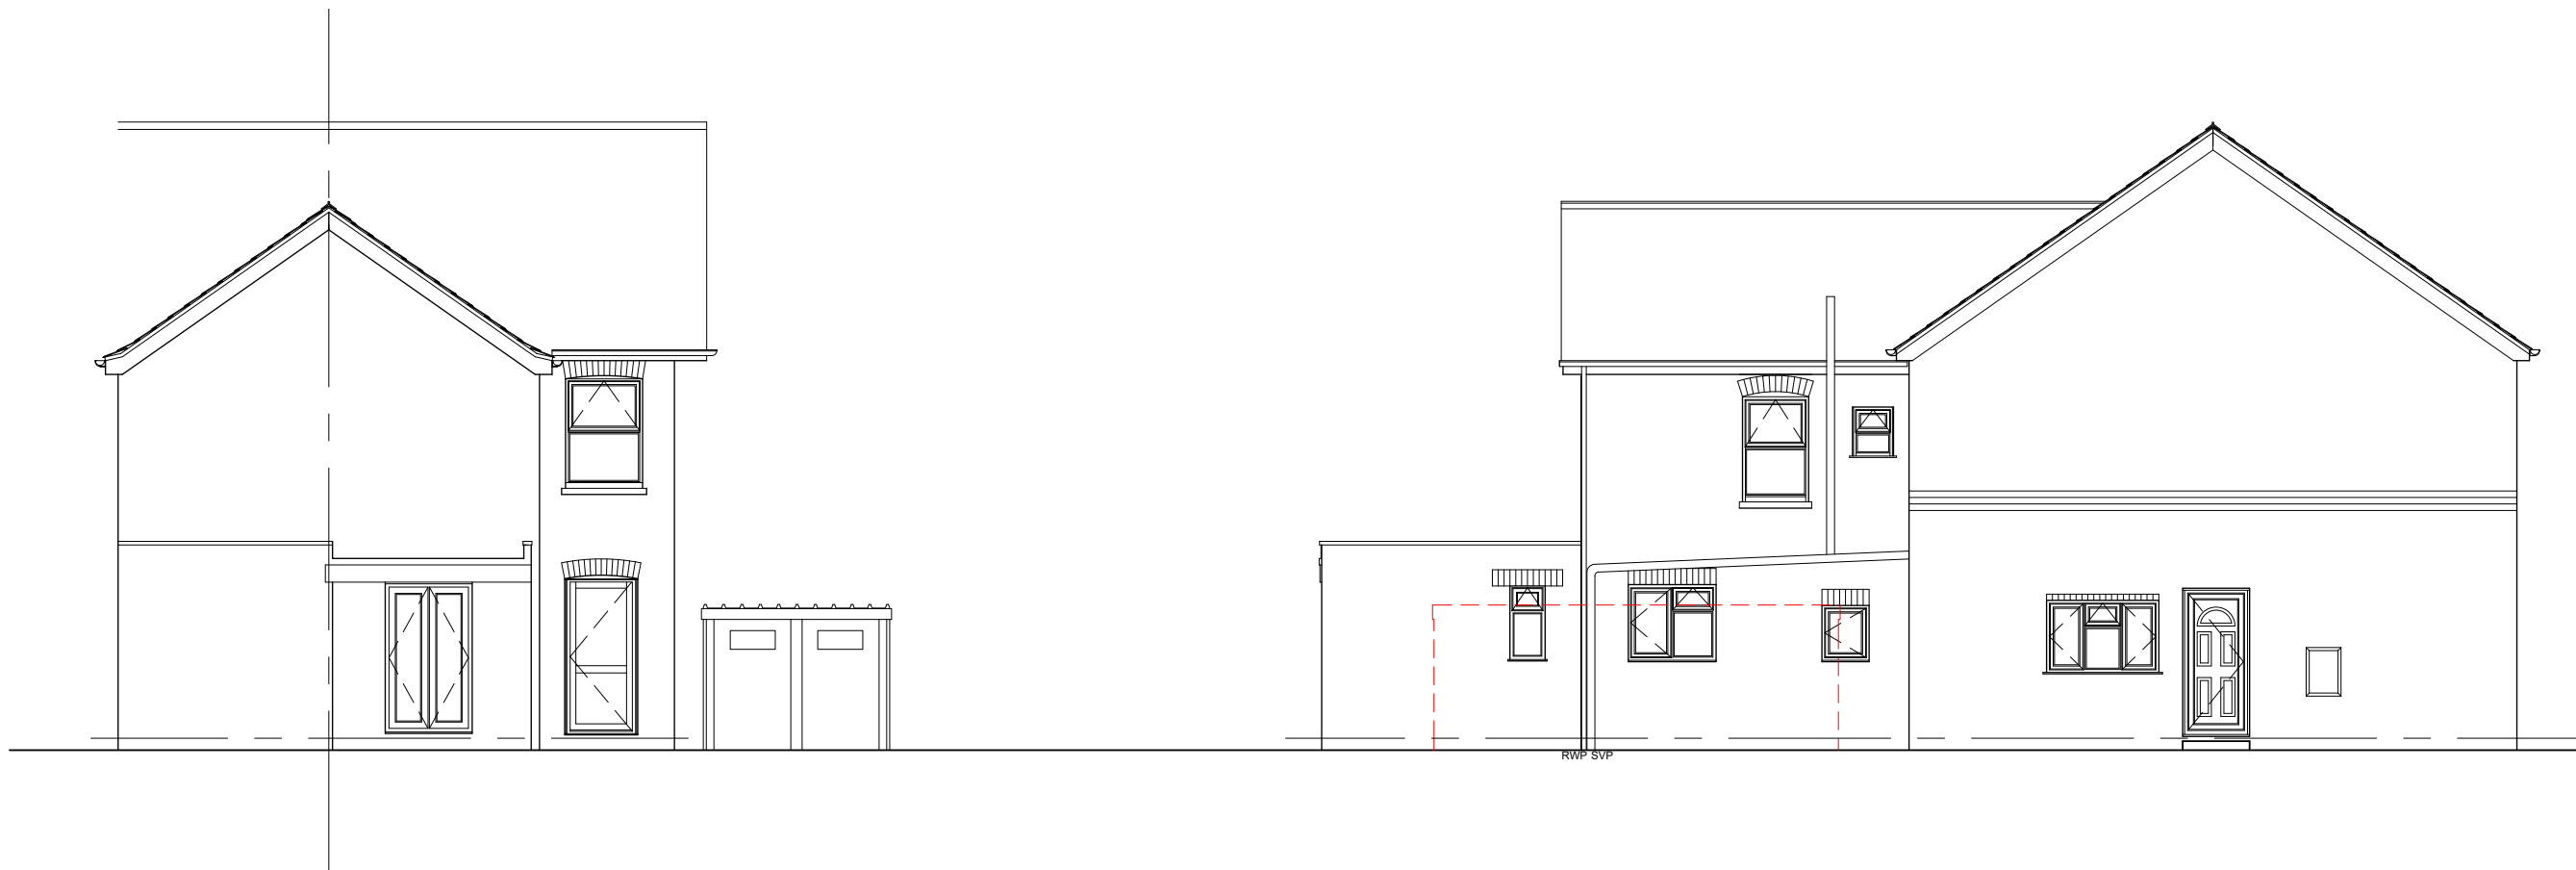


REAR ELEVATION As Existing
Scale 1:100

SIDE ELEVATION As Existing
Scale 1:100

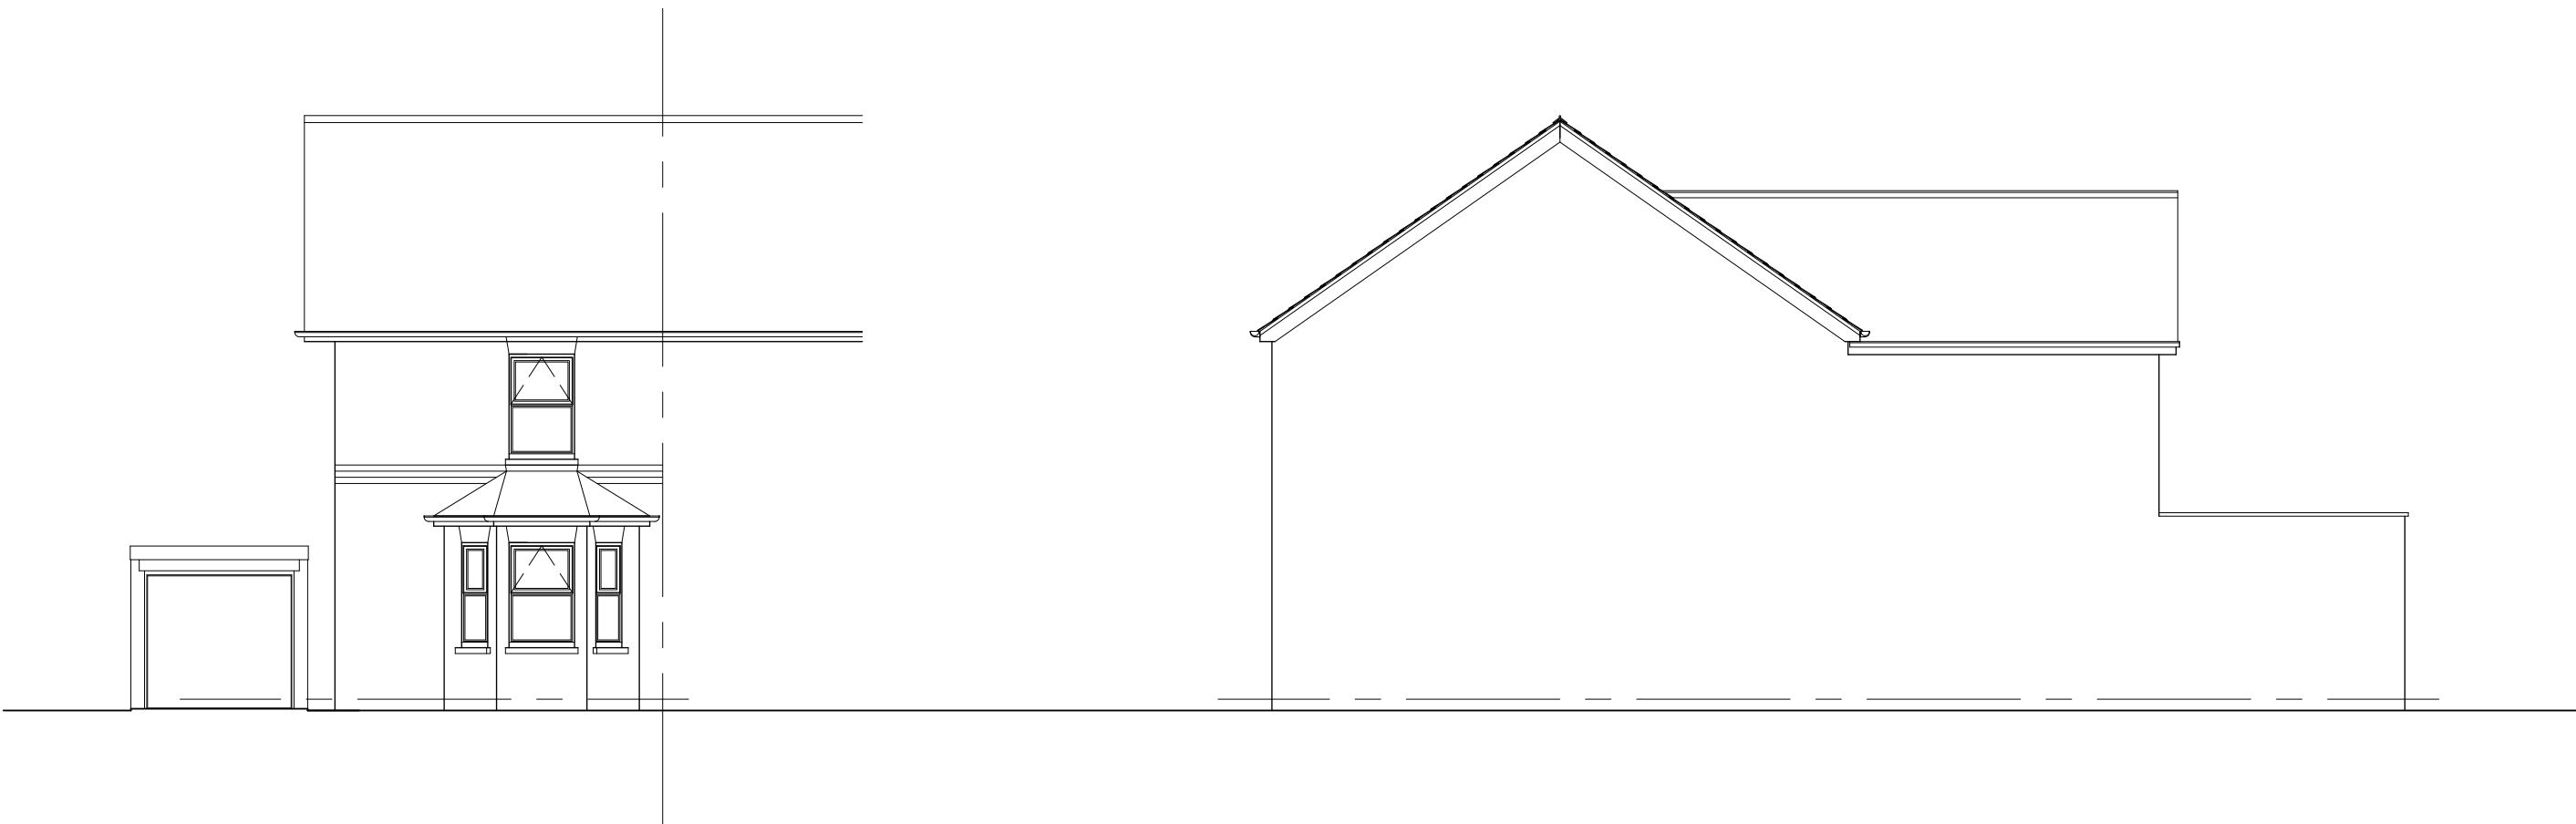

FRONT ELEVATION As Existing
Scale 1:100

SIDE ELEVATION As Existing
Scale 1:100

 

Scale Bar 1:100

Rev	Description	Date	Initials
FOR PLANNING SUBMISSION			
HOLTHAM+NEWMAN ARCHITECTS			
The Old Dairy 282a Hyde End Road, Spencer's Wood, Reading, Berkshire, RG7 1DN			
T: 07971 316499 E: hello@hnarchitects.co.uk			
Project: 341, Hyde End Road Spencer's Wood Reading RG7 1DD			
Client Cristina Barrionuevo and Juan Dominguez			
Drawing Title: External Elevations Front, Rear and Side Views - As Existing and Proposed			
Scale:	1:100 @A1	Dwg. No.:	Rev.:
-		2523-P101	-
Drawn by:	DH		
Date:	June 2025		