



Proposed South Elevation  
(Behind Garden Wall)  
Scale 1:100



Proposed East Elevation  
(Behind Garden Wall)  
Scale 1:100



Proposed West Elevation  
Scale 1:100




Proposed South Elevation  
Scale 1:100



Proposed East Elevation  
Scale 1:100

SCALE 1:100  
0 1m 2m 3m 4m 5m

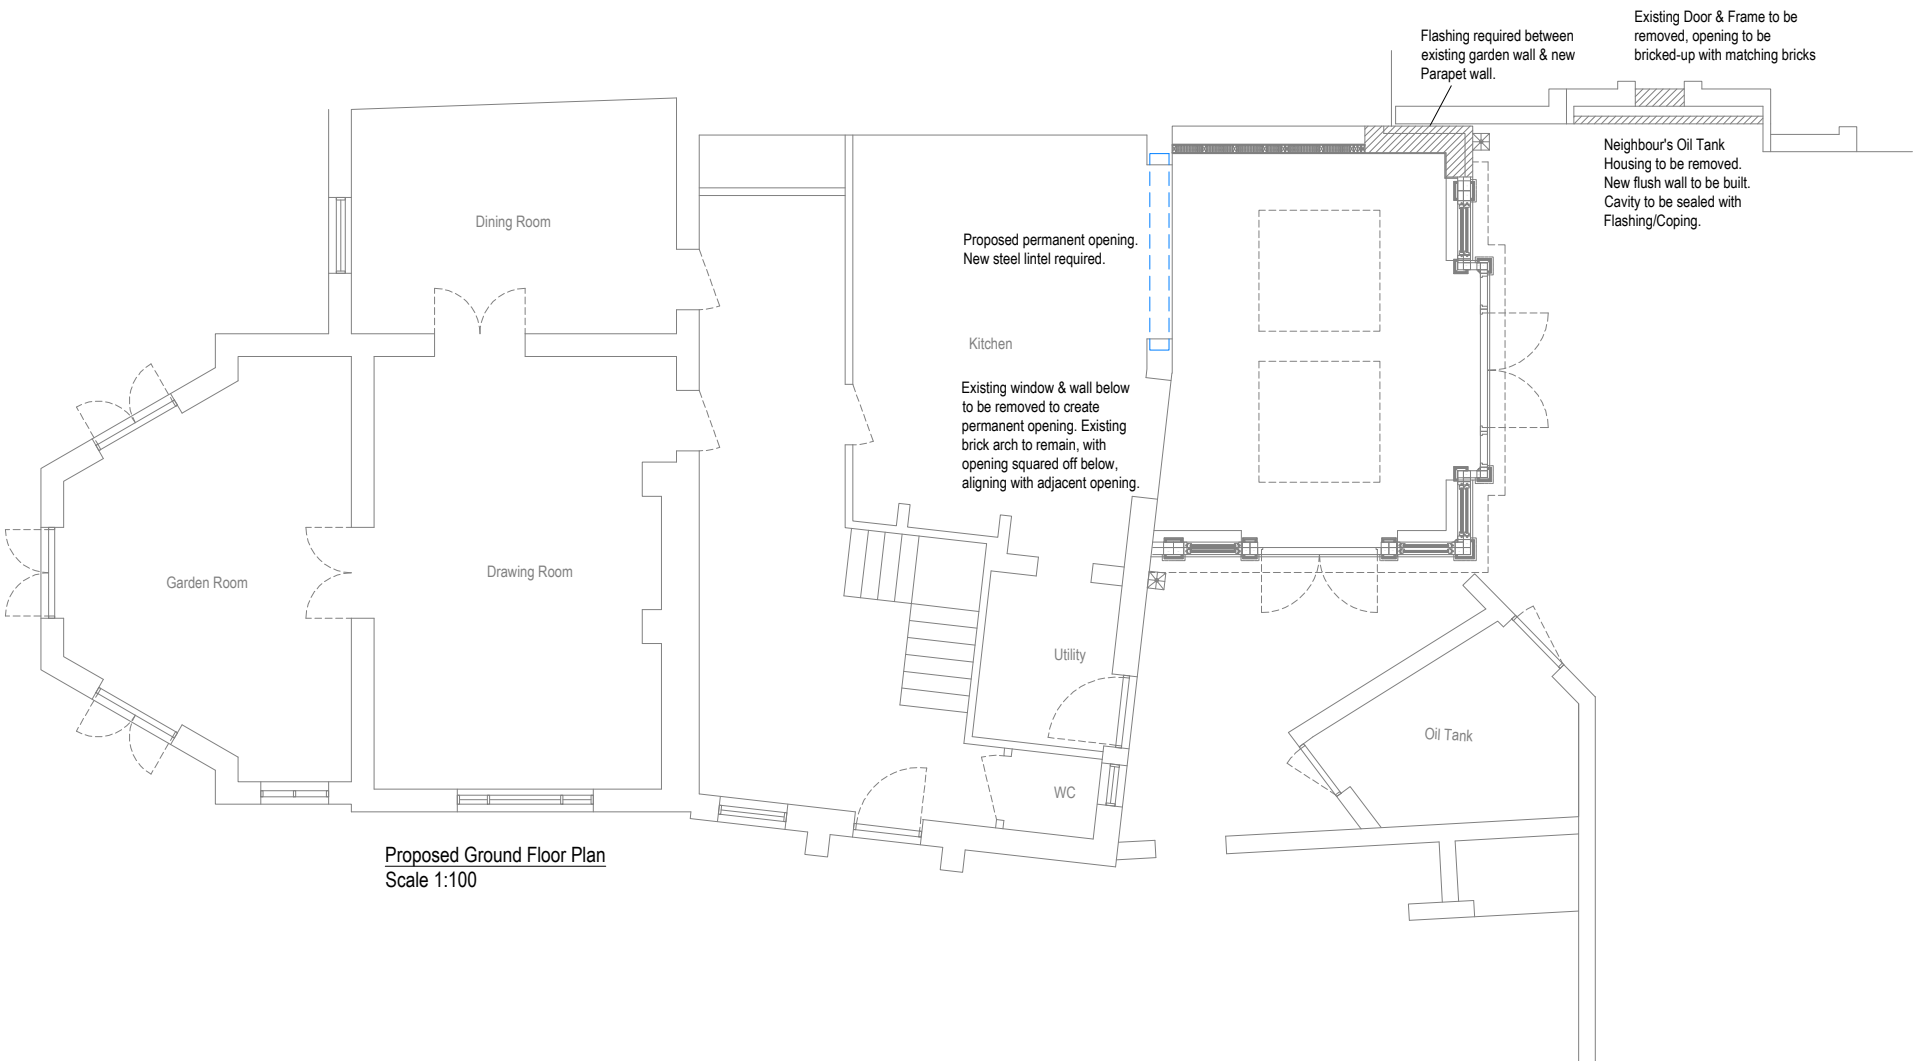

Proposed Ground Floor Plan  
Scale 1:100

| C        | 09.10.2025 | New steel lintel over opening shown.                                                                             |
|----------|------------|---|
| B        | 29.04.2025 | New Parapet wall against garden wall.<br>Neighbours Oil Tank Housing removed.<br>Square, fixed, flat roof vents. |
| A        | 19.03.2025 | Parapet wall & drainage details                                                                                  |
| REVISION | DATE       | COMMENT   |

|                  |                                                                       |        |  |
|------------------|-----------------------------------------------------------------------|--------|--|
| client           | South Scarletts<br>Scarletts Lane<br>Reading<br>Berkshire<br>RG10 9XD |        |  |
| Drawing:         | Proposed Plans & Elevations                                           |        |  |
| scale: 1:100@A2  | dwg: 12940 /02                                                        | rev: C |  |
| date: August '24 |                                                                       |        |  |

David Salisbury

Bennett Road,  
Isleport Business Park,  
Highbridge, Somerset, TA9 4PW  
Tel: 01278-764400 Fax:  
01278-764422