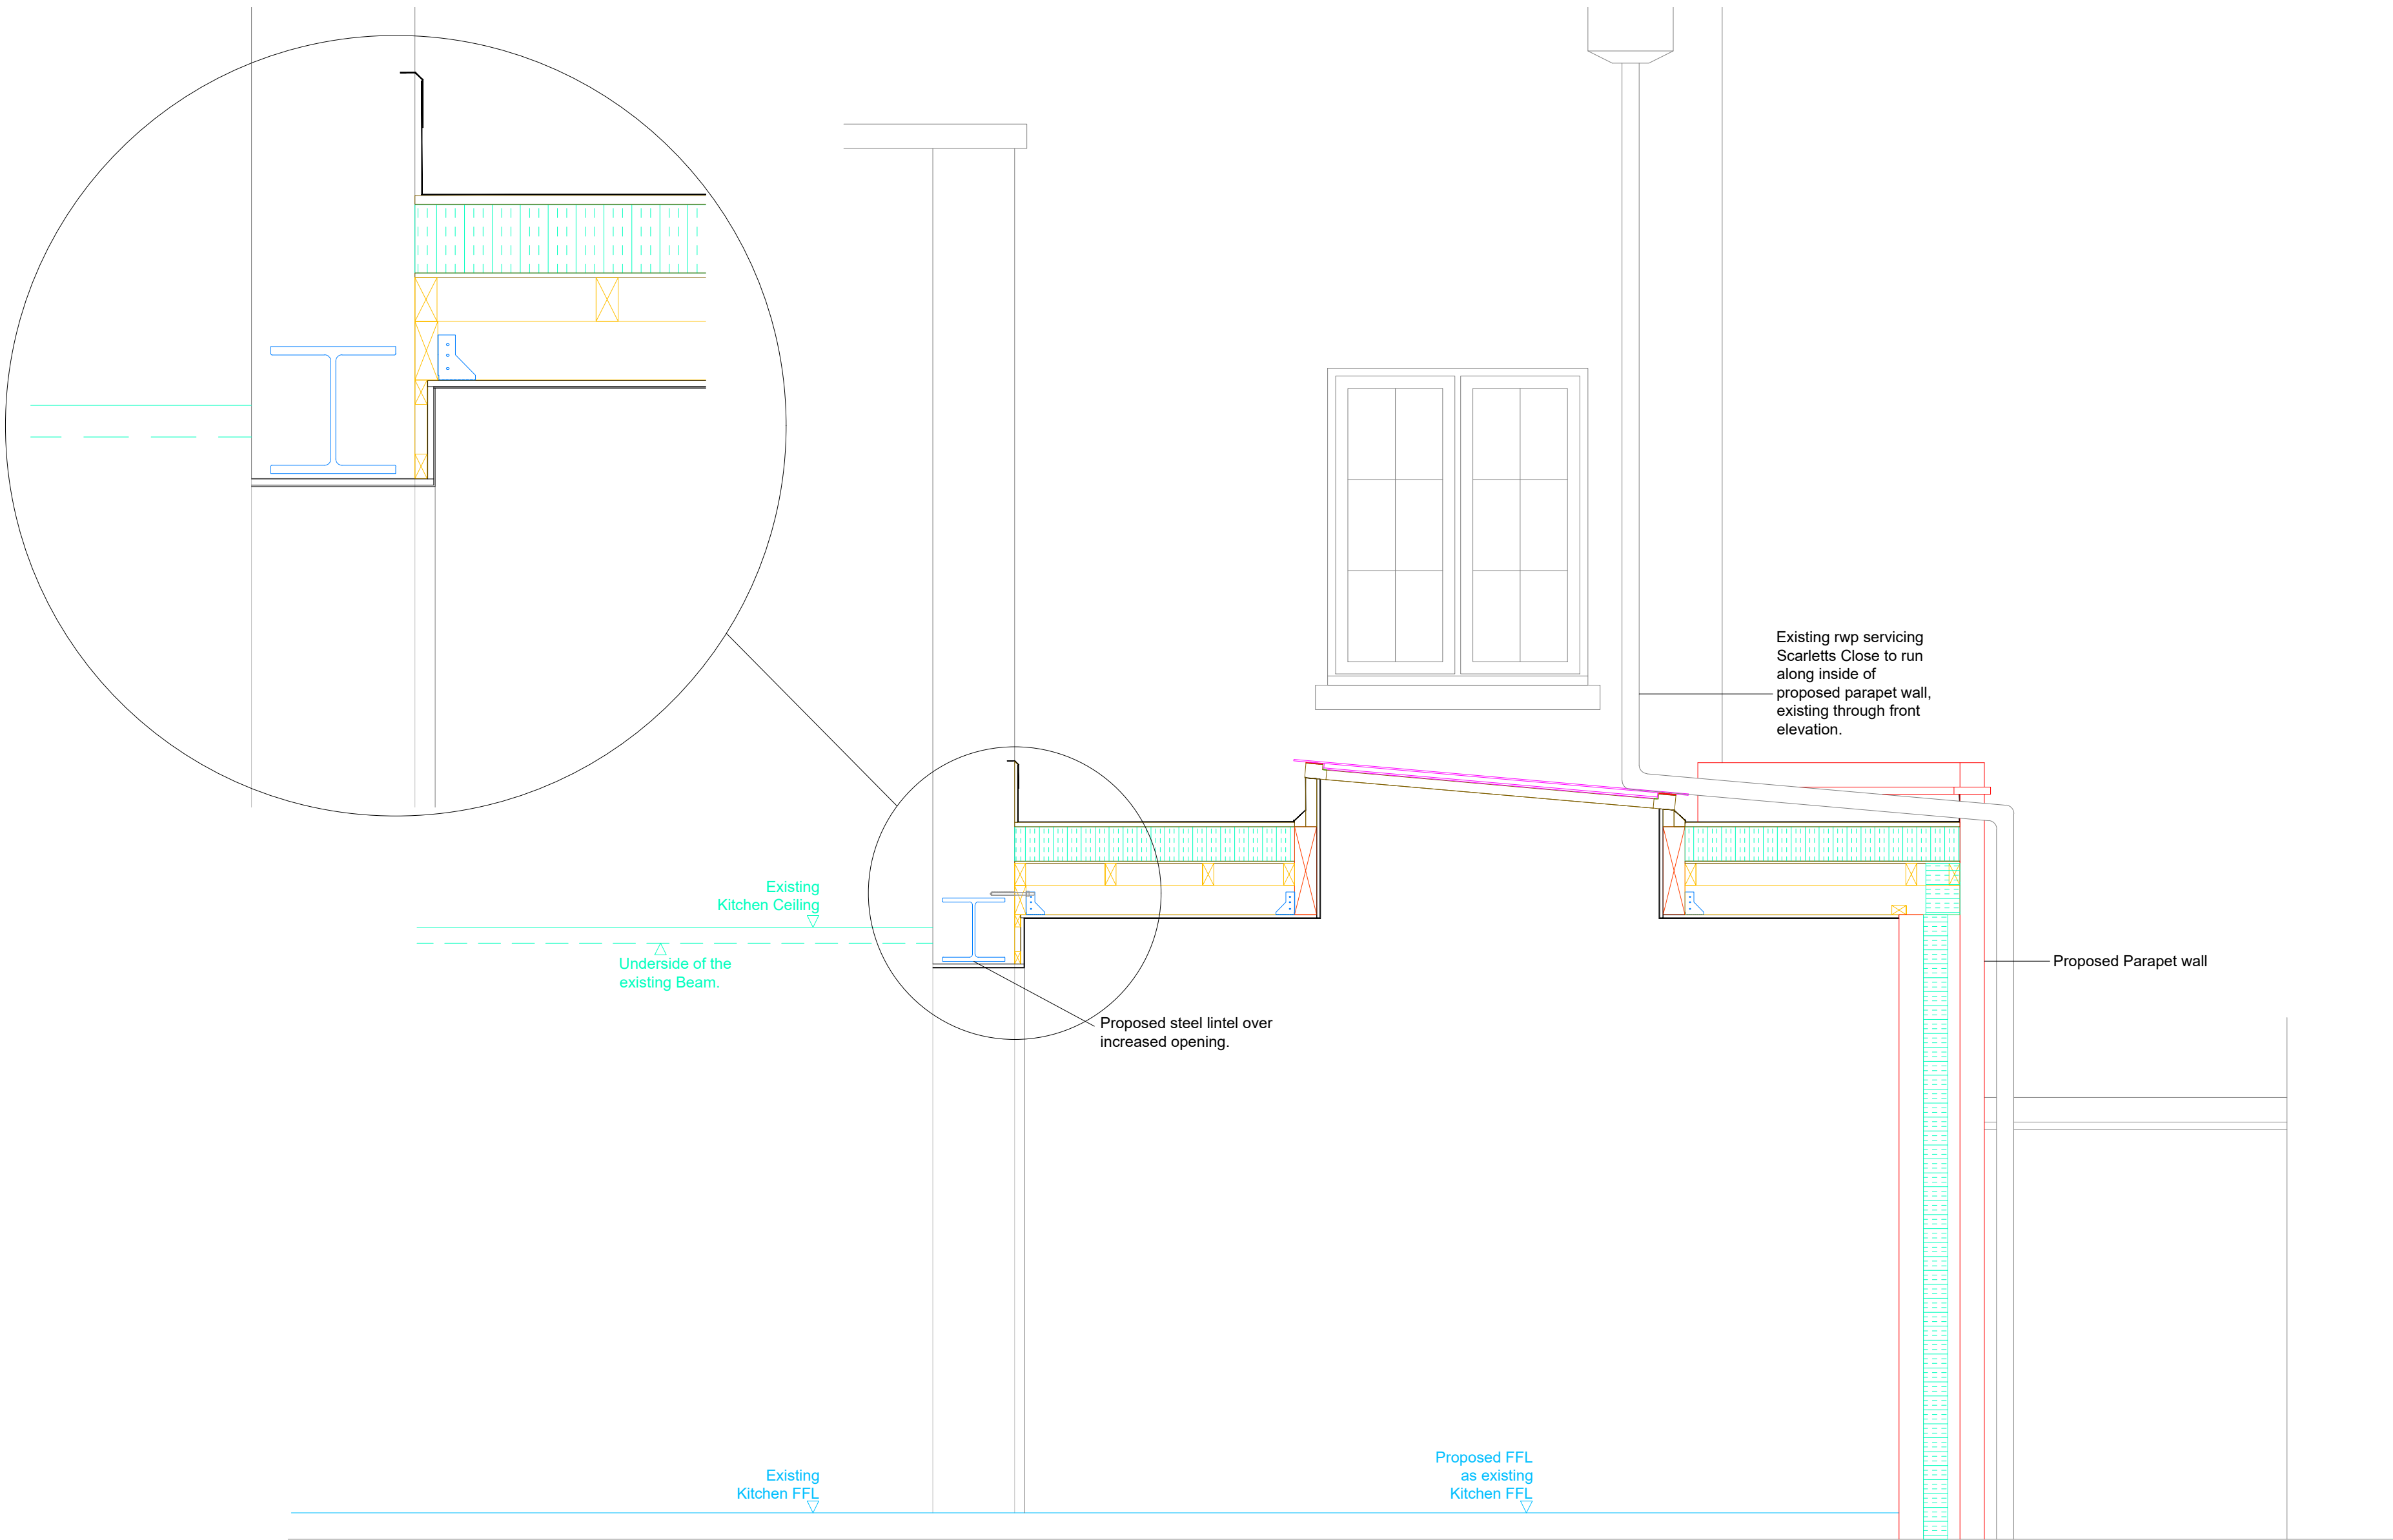


B	09.10.2025	New steel lintel over opening indicated
A	06.05.2025	Neighbours rwp direction
REVISION	DATE	COMMENT

client		
South Scarletts Scarletts Lane Reading Berkshire RG10 9XD		
Drawing:		
Proposed Internal South Elevation		
scale: 1:20@A2	dwg: 12940 /11	rev: B
date: March '25		

Proposed Internal South Elevation
Scale 1:20


David Salisbury

Bennett Road,
Isleport Business Park,
Highbridge, Somerset, TA9 4PW
Tel: 01278-764400 Fax:
01278-764422