


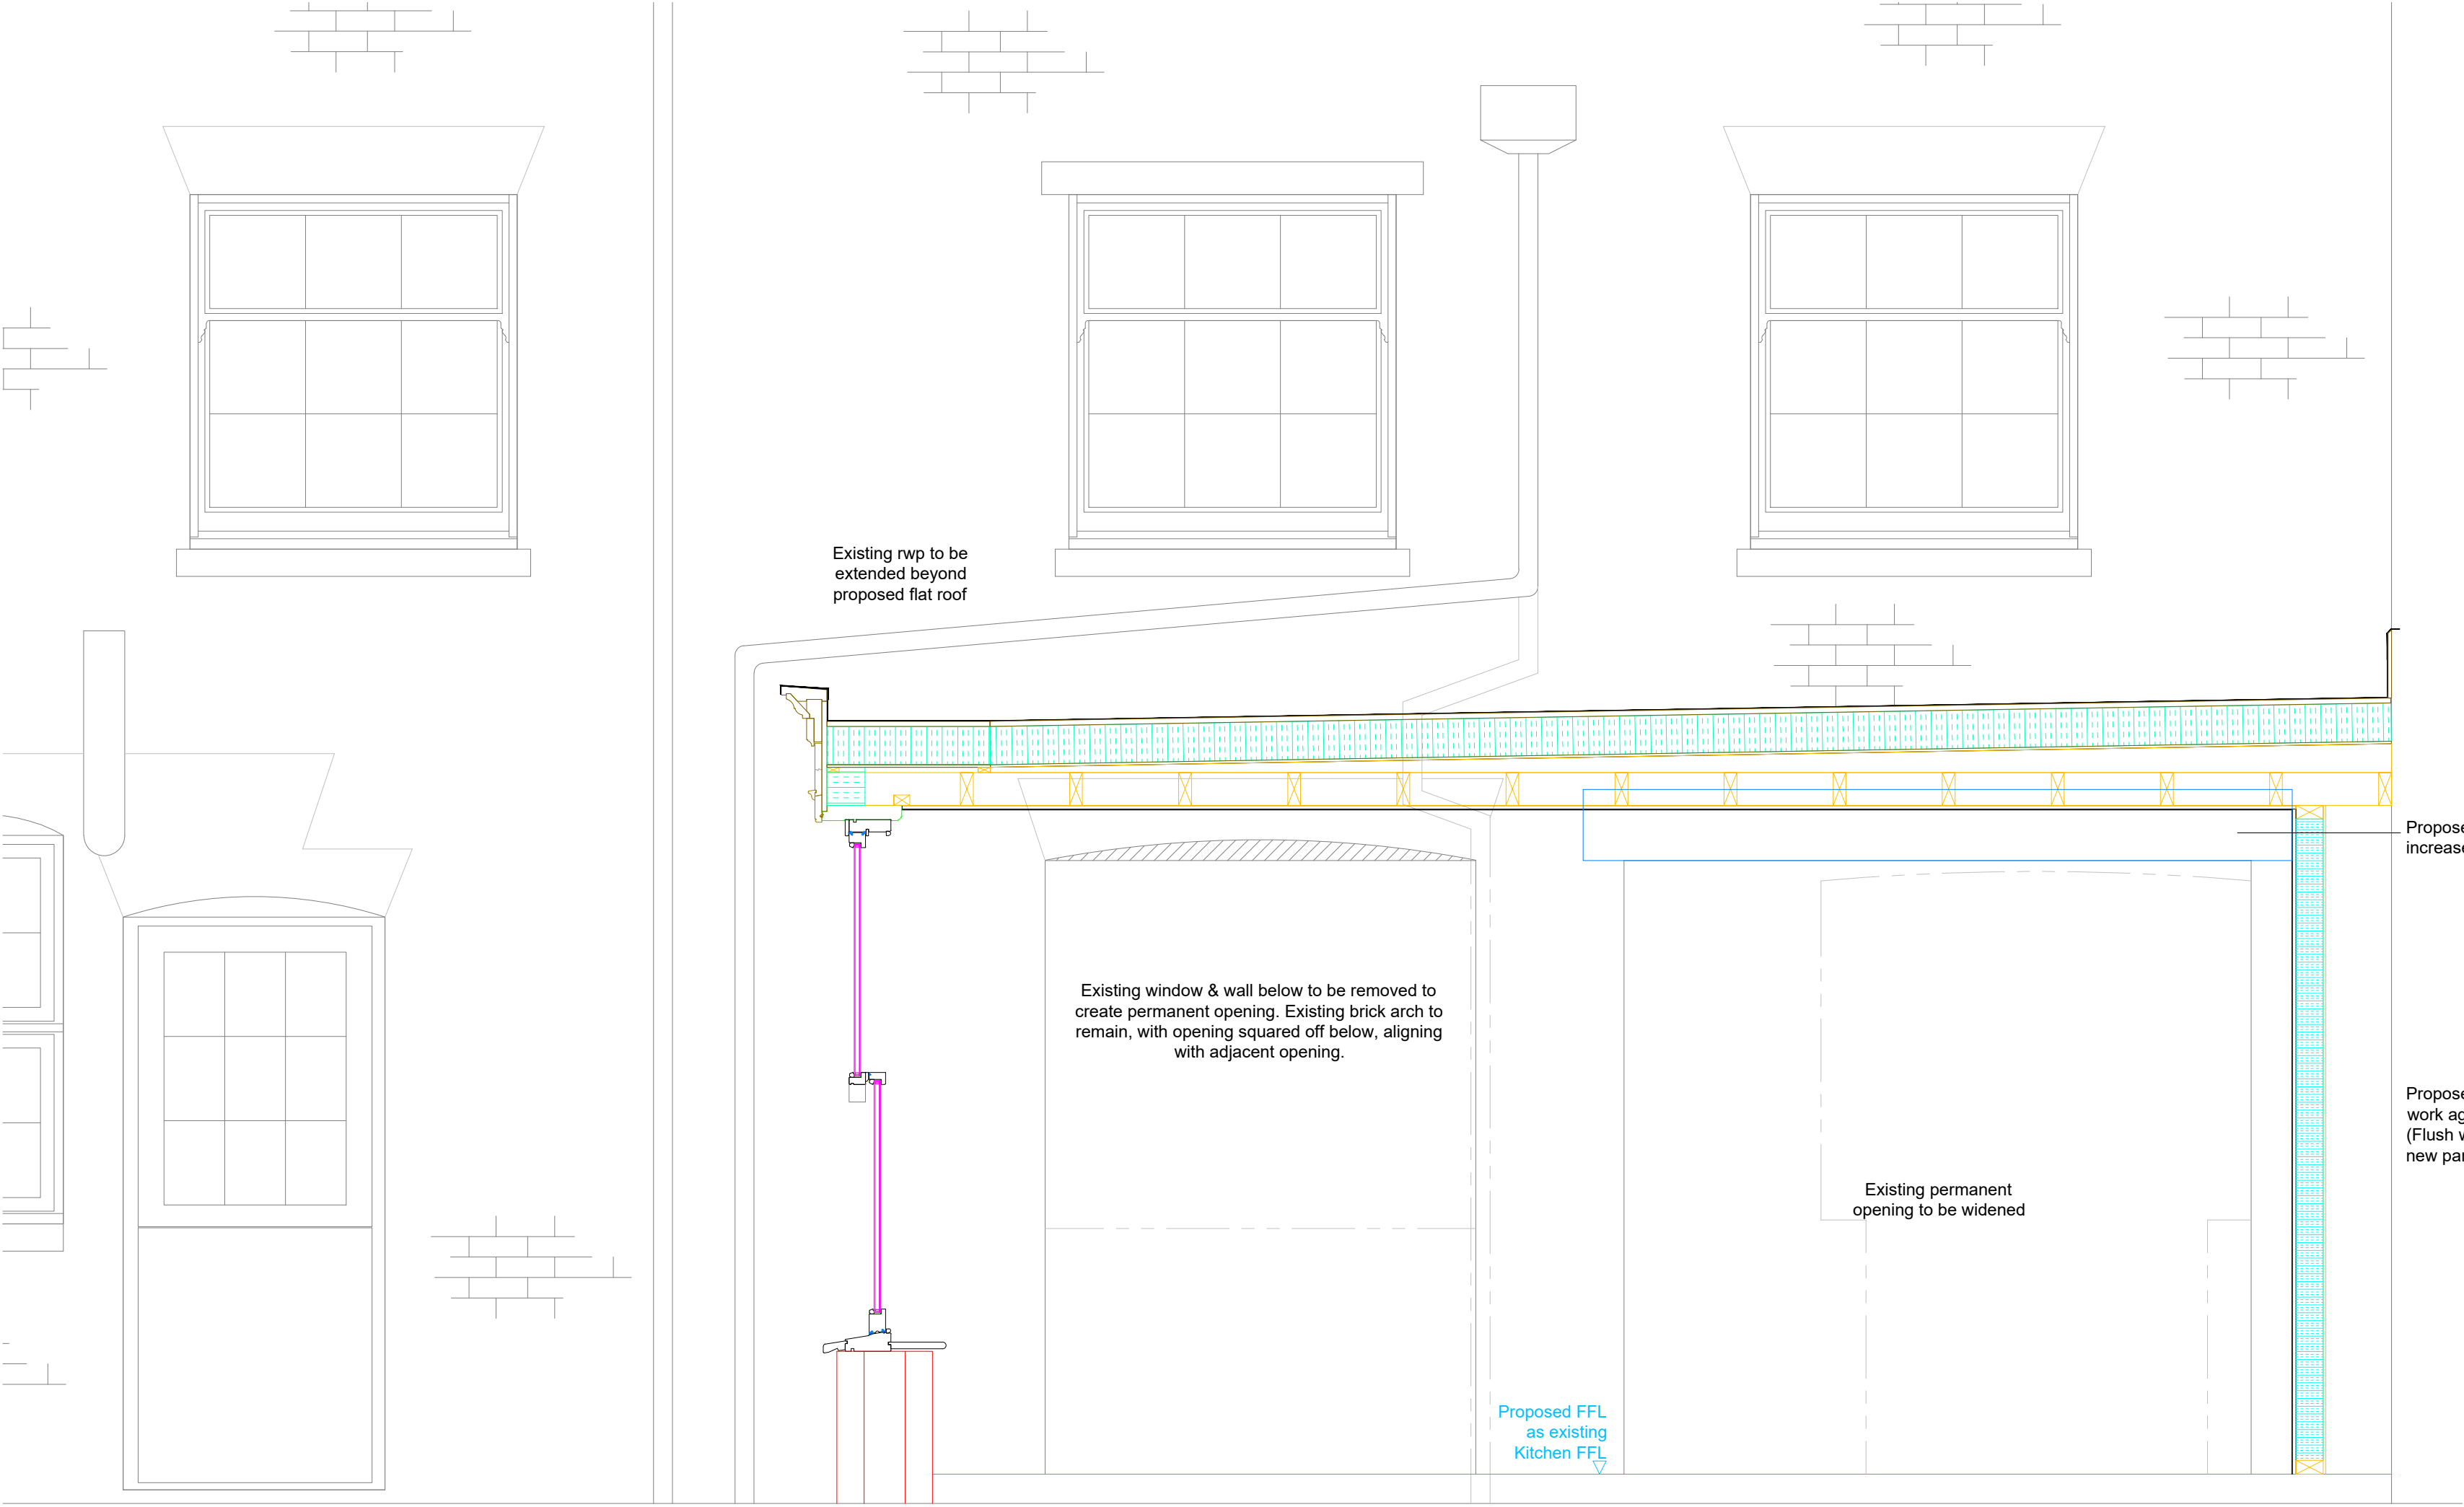

Proposed Internal East Elevation
Scale 1:20

B	09.10.2025	New steel lintel over opening shown
A	07.05.2025	Heights of openings to align. Stud wall flush with Parapet wall.
REVISION	DATE	COMMENT

client		
South Scarletts Scarletts Lane Reading Berkshire RG10 9XD		
Drawing:		
Proposed Internal East Elevation		
scale: 1:20@A2	dwg: 12940 /10	rev: B
date: March '25		


Bennett Road,
Isleport Business Park,
Highbridge, Somerset, TA9 4PW
Tel: 01278-764400 Fax:
01278-764422