




Front ELEVATION (Serving hatch side)

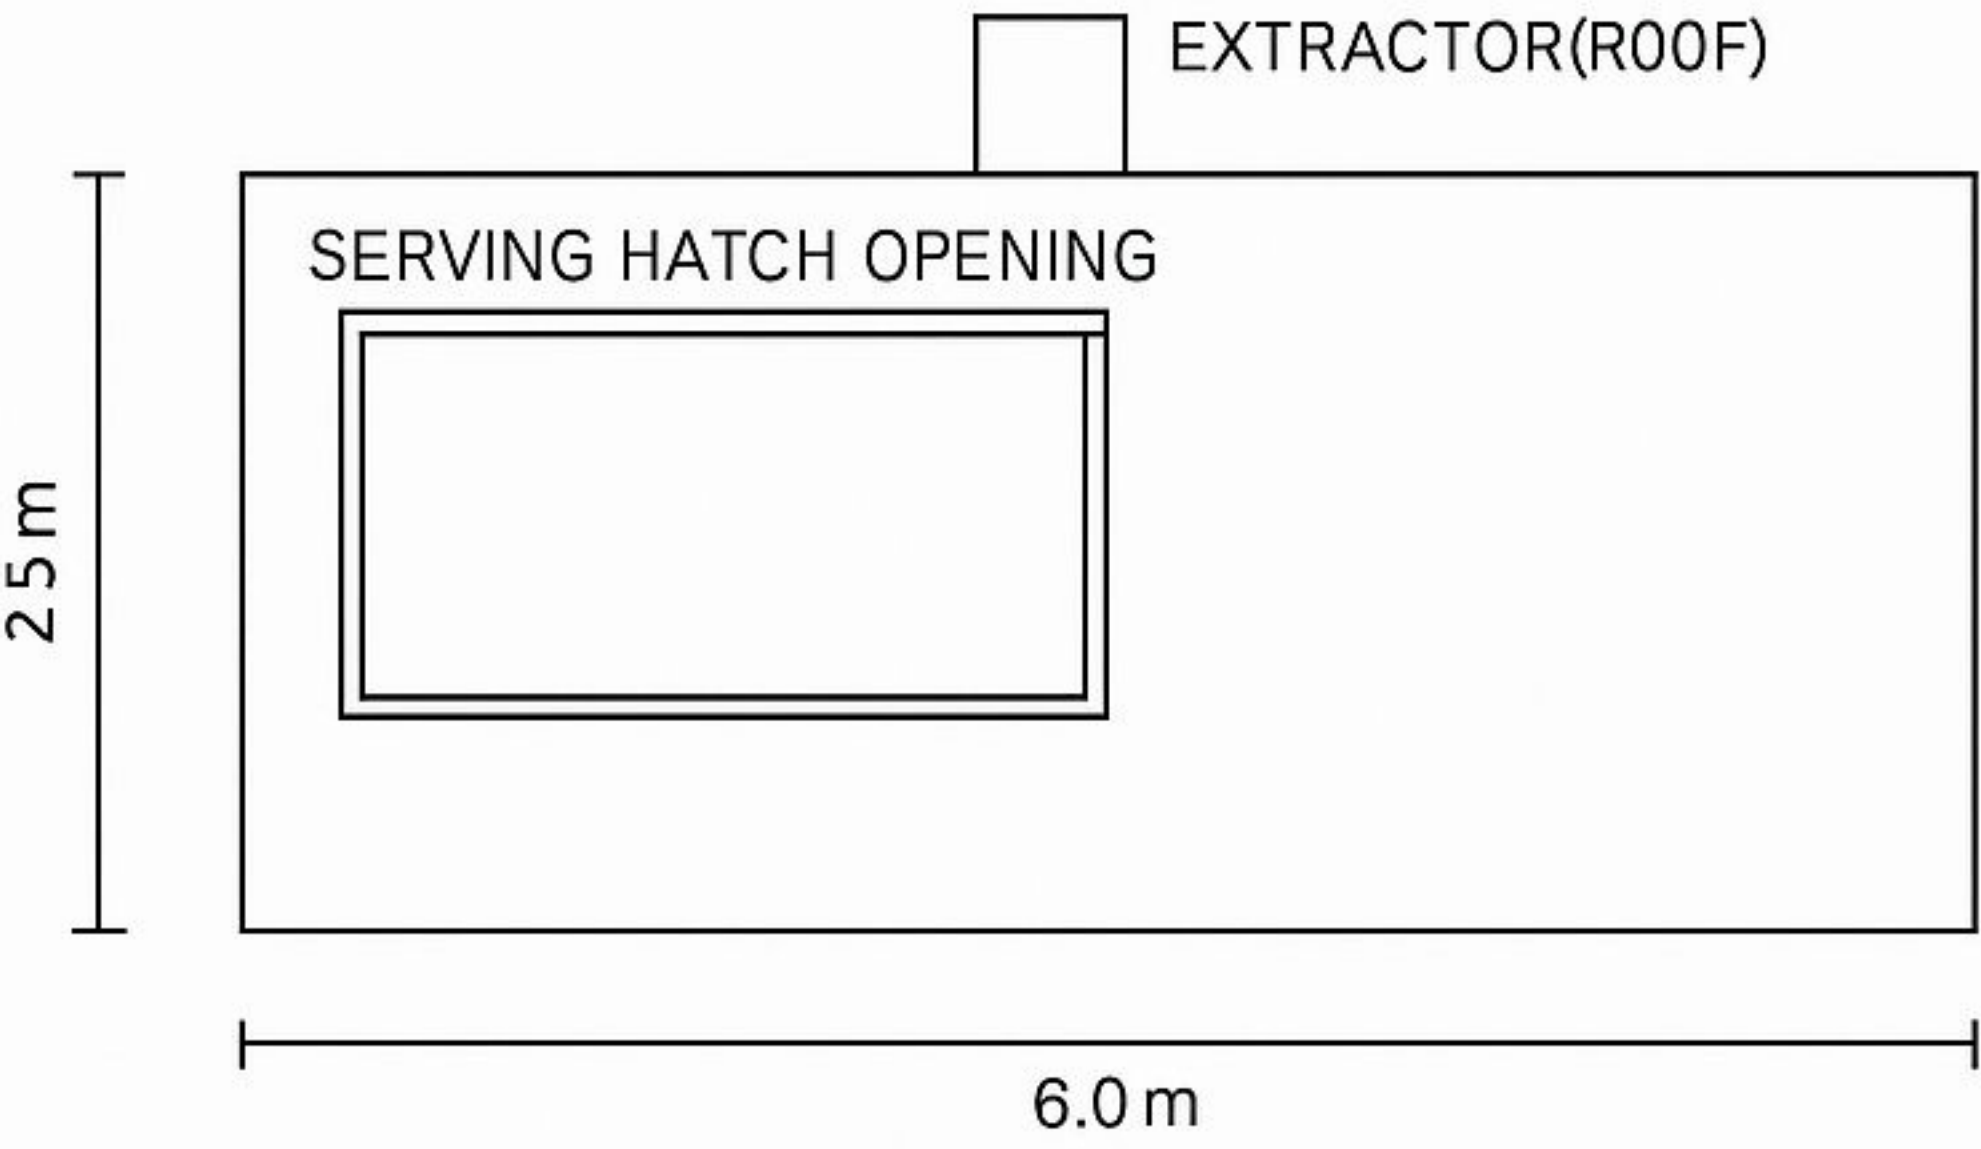

SIDE ELEVATION (Entrance door)

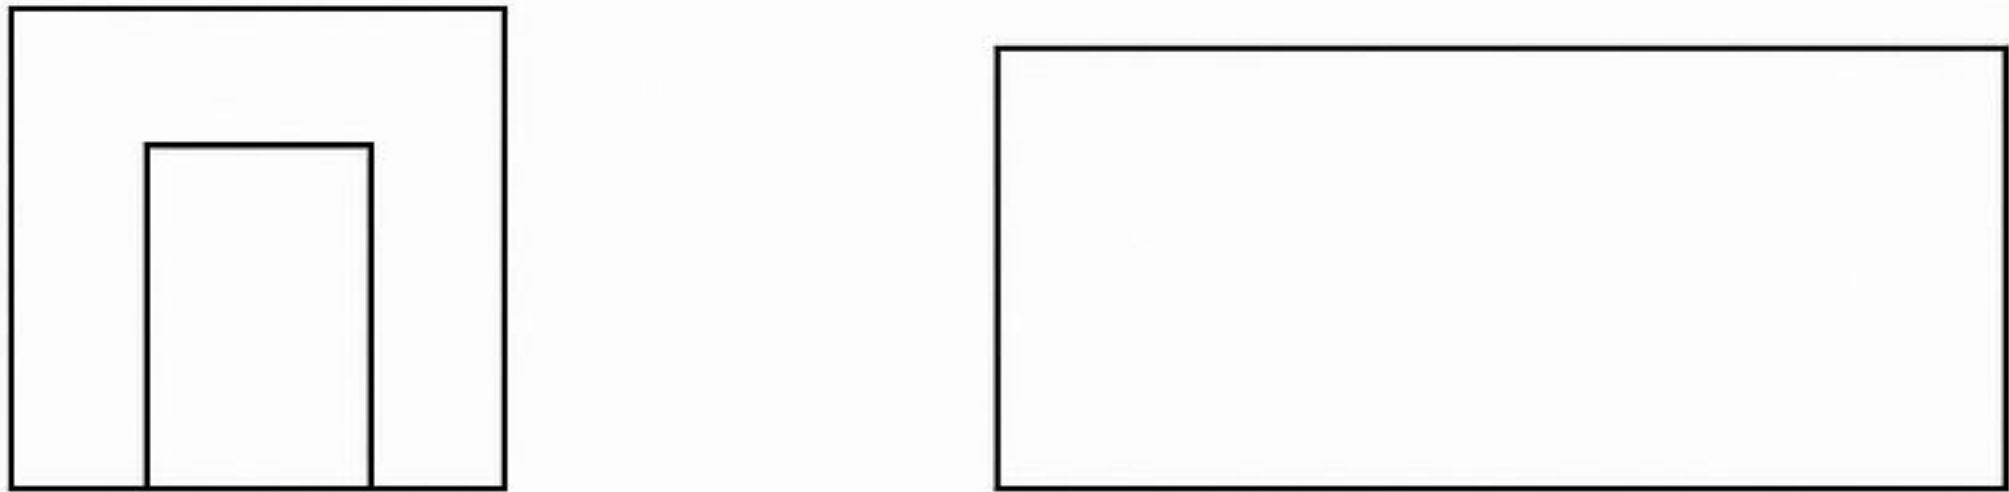

REAR ELEVATION

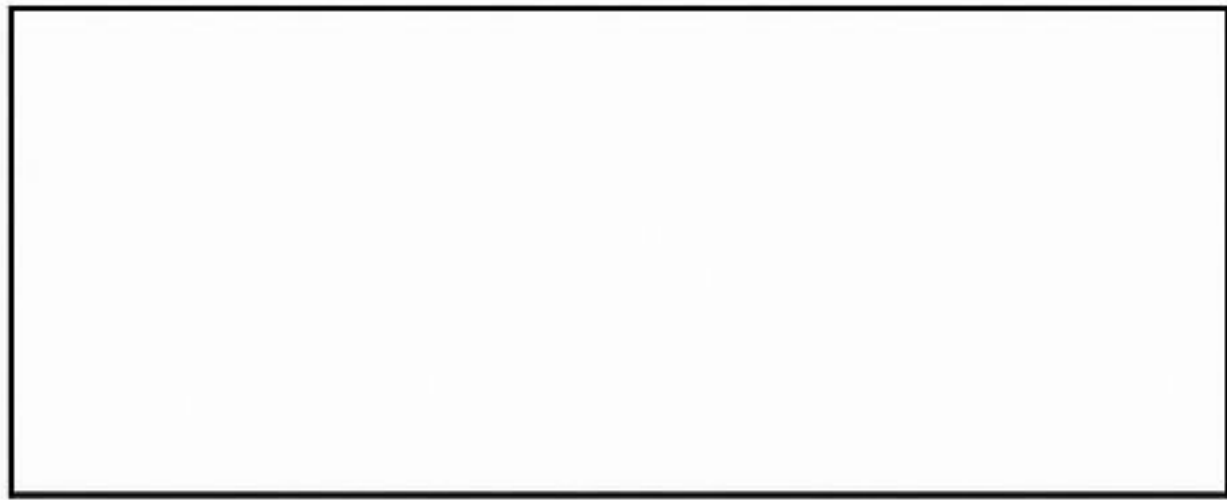

Elevation Plan–Rev A Scale 1:50 @ A4	Elton Coutihuo
	Mimis Limited
Application No: 25269	04 Nov 2025