


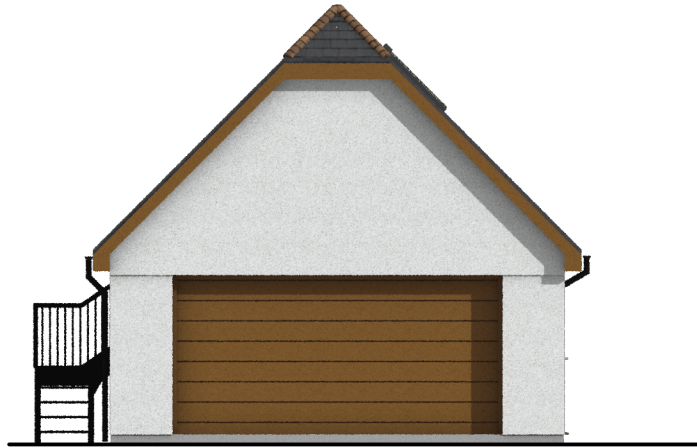

PRO West Elevation - As Existing



PRO North Elevation - As Existing



PRO East Elevation - As Existing



PRO South Elevation - As Existing



These details are subject to all relevant statutory approvals. If in doubt, check.
All dimensions are to be checked on site. Areas where quoted are approximate. Figured dimensions only are to be taken from this drawing.
Any discrepancies with other related information is to be reported to Absolute Architecture prior to order/construction/installation..
This document should not be relied on or used in circumstances other than those for which it was originally prepared and for which Absolute Architecture was commissioned.
Absolute Architecture accepts no responsibility for this document to any party other than the person by whom it was commissioned.

			 ABSOLUTE ARCHITECTURE	Design Firm	Steve Wheeler PROPOSED RENOVATION The Birches, Castle Road, Farley Hill, Reading, Wokingham, RG7 1UL	Project Title	Drawn By RW	Checked By BF
					Commercial House, 53b Kingsbridge Road, Newbury, Berkshire, RG14 6DY T: 01635 528188 E: mail@absolute-architecture.co.uk www.absolute-architecture.co.uk		Date 27/03/2025	
							Scale 1:100 @ A3	
					Status	STAGE 1 - PREPARATION - SURVEY	Sheet Title	Project ID
No.	Date	Revision Notes				PRO. GARAGE ELEVATIONS		