


LBS 112, 112 litre lockable Litter bin with galvanised steel liner 580x580x950mm high by Woodscape or equal approved.

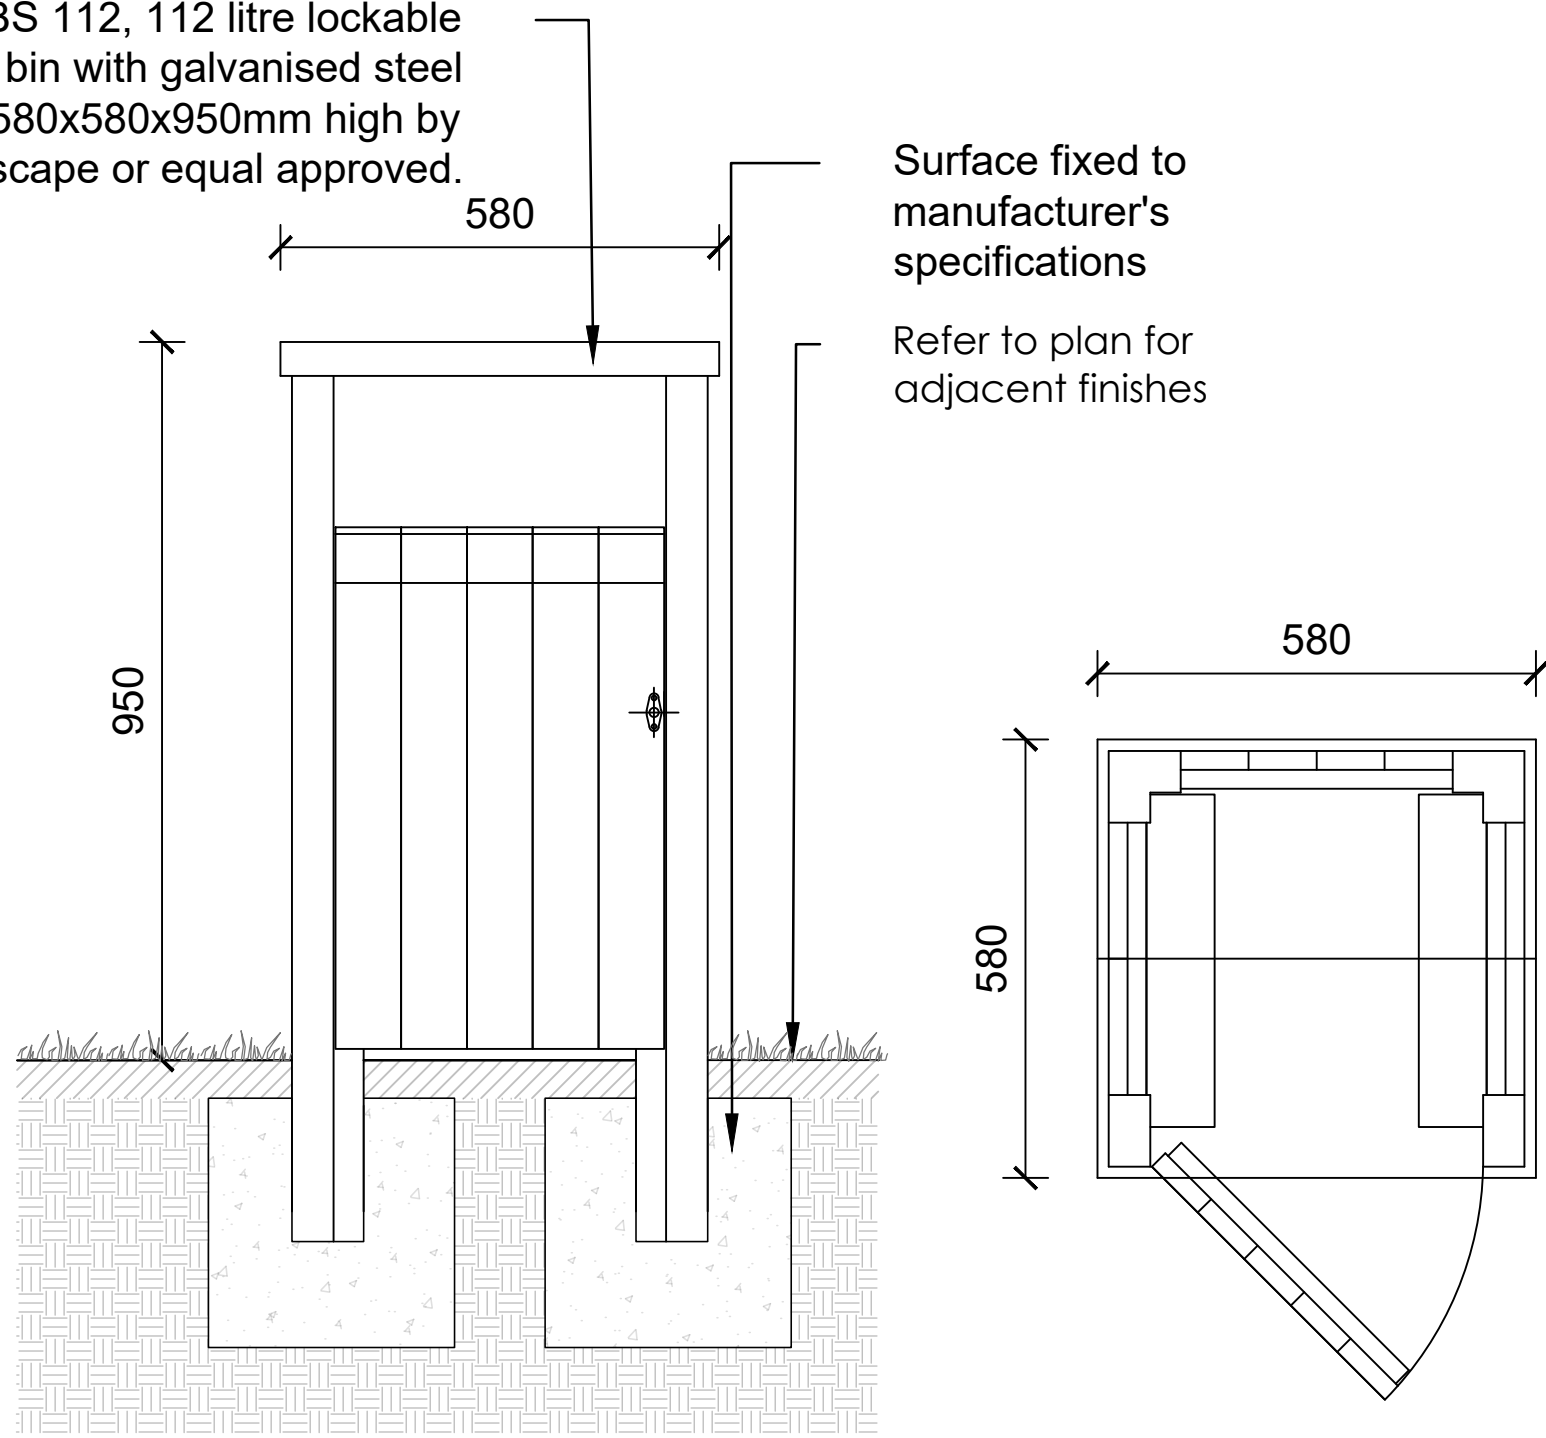


FRONT ELEVATION

PLAN


01. Bin

Type 3 Backrest seat, FSC certified naturally very durable hardwood by Woodscape or equal approved.

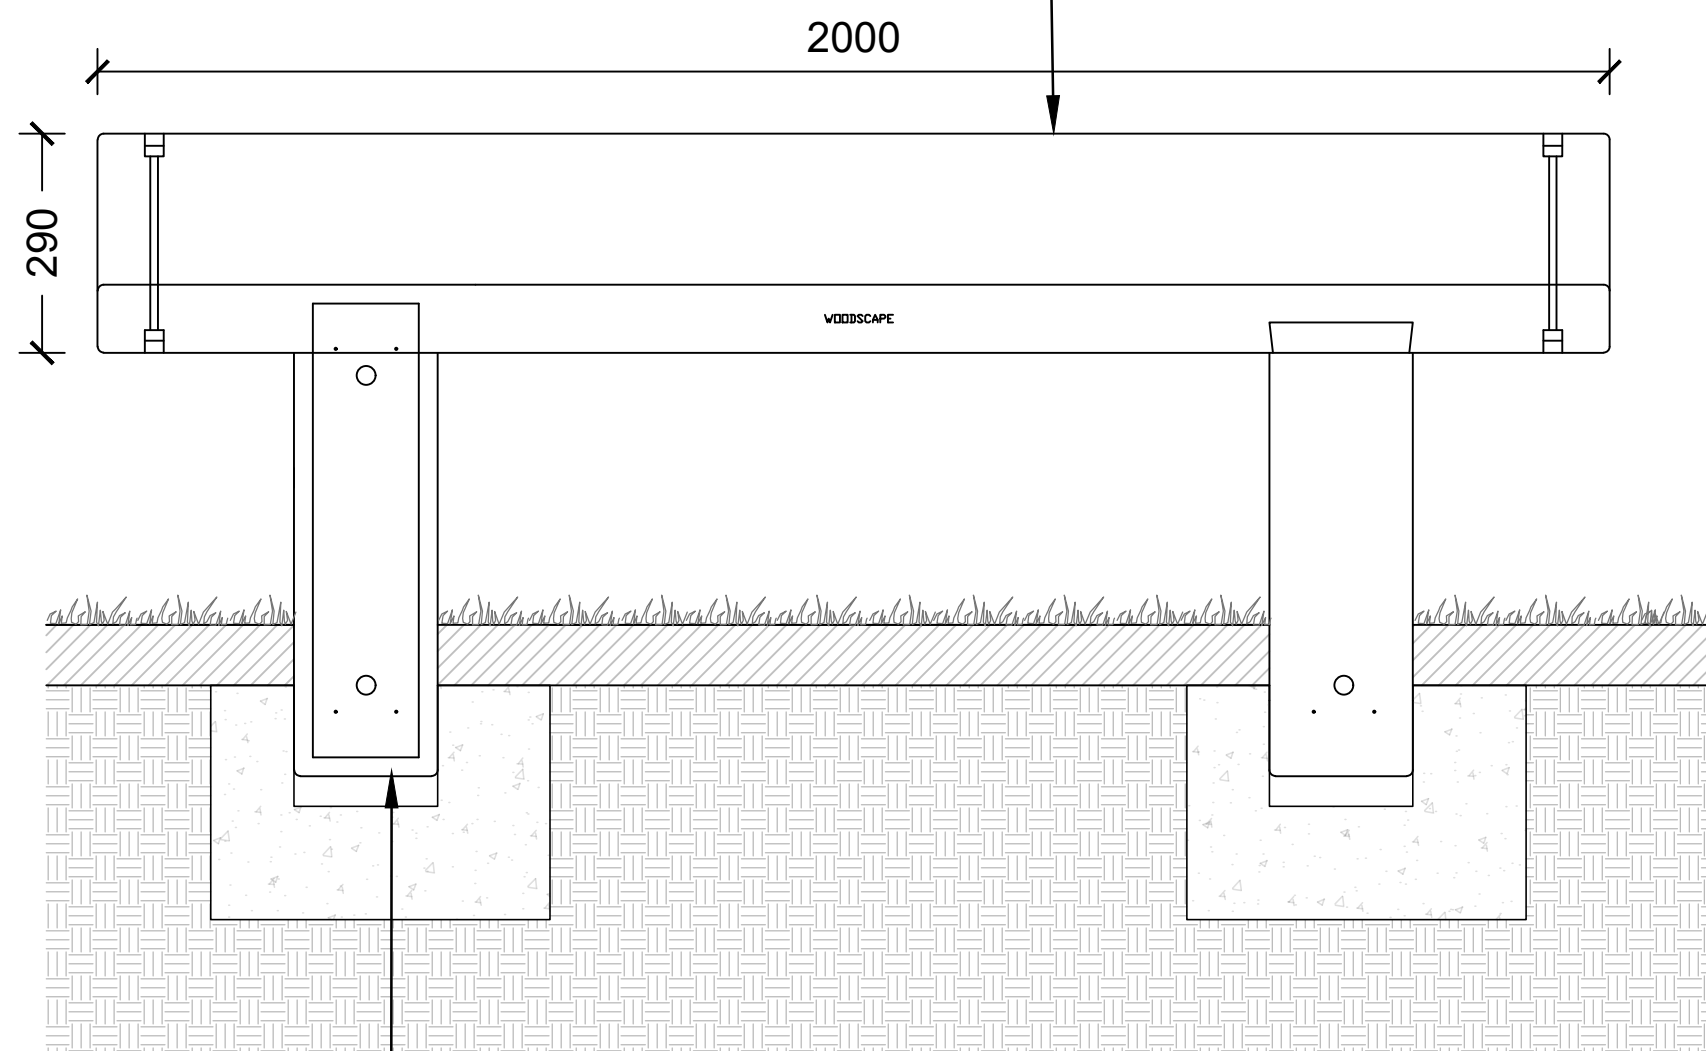

Built-in below ground to manufacturers specification

FRONT ELEVATION

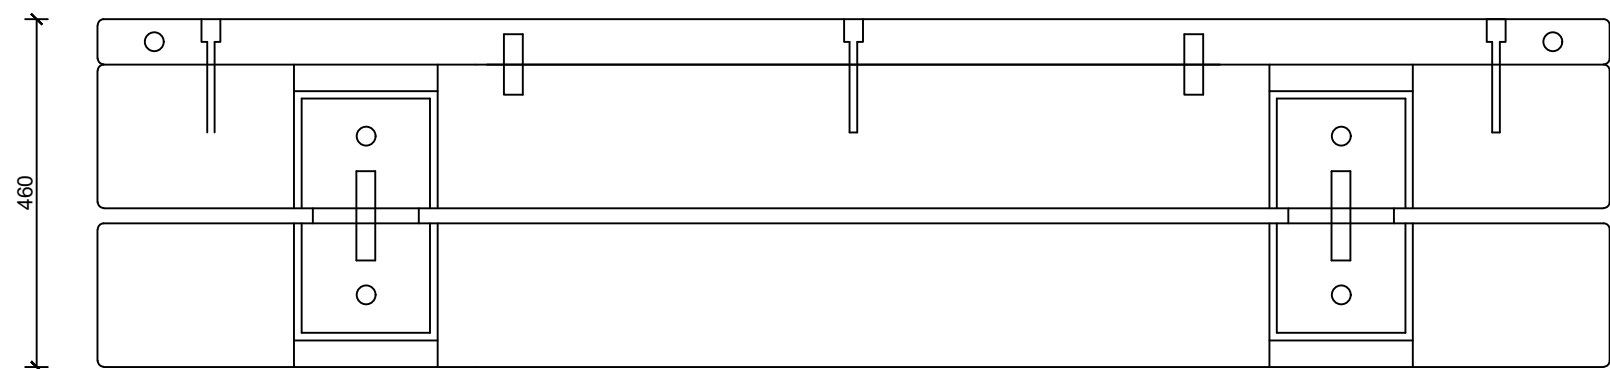


PLAN

02. Timber Bench


0 0.1 0.2 0.3 0.4 0.5 1m
SCALE 1:10

Woodberry Cube timber seating, 580x580x460mm high by Woodscape or equal approved.

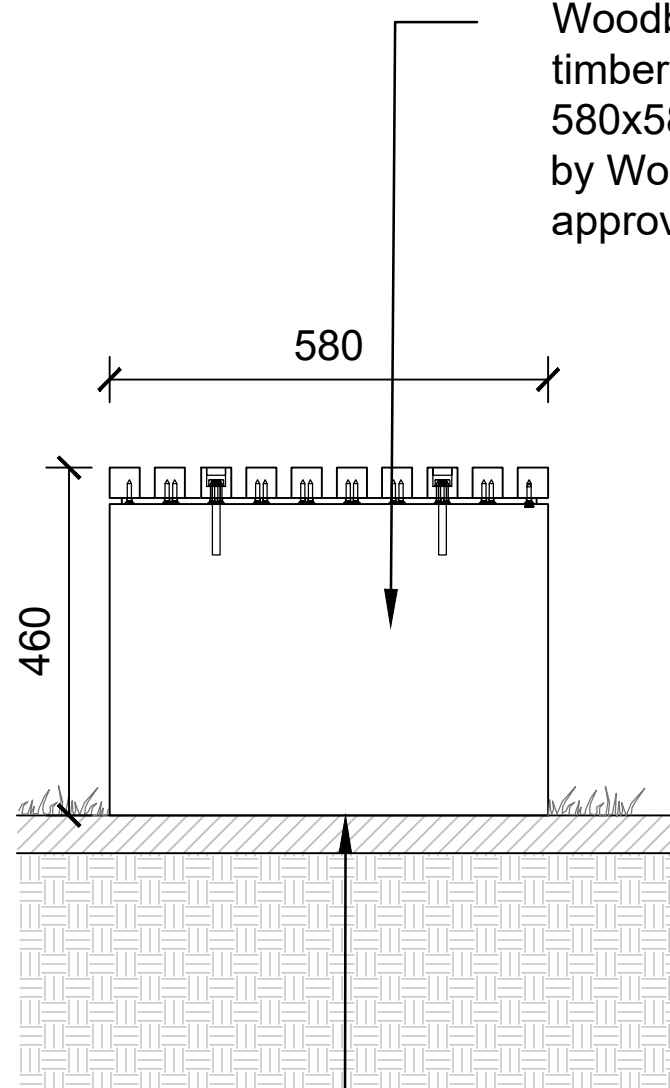

Fixing details to manufacturer's specifications


02. Cube Seat

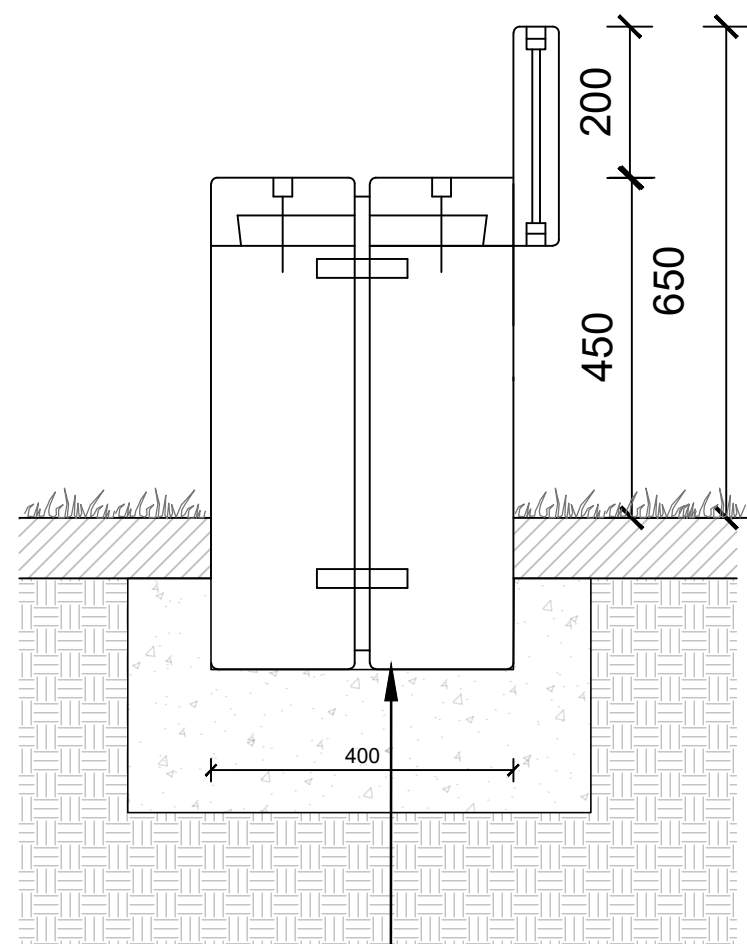

Built-in below ground to manufacturers specification

SECTION


One piece Cleveland Picnic Set, FSC certified naturally durable hardwood, 1650(W)x1650(L)x 725(H)mm by Woodscape or equal approved

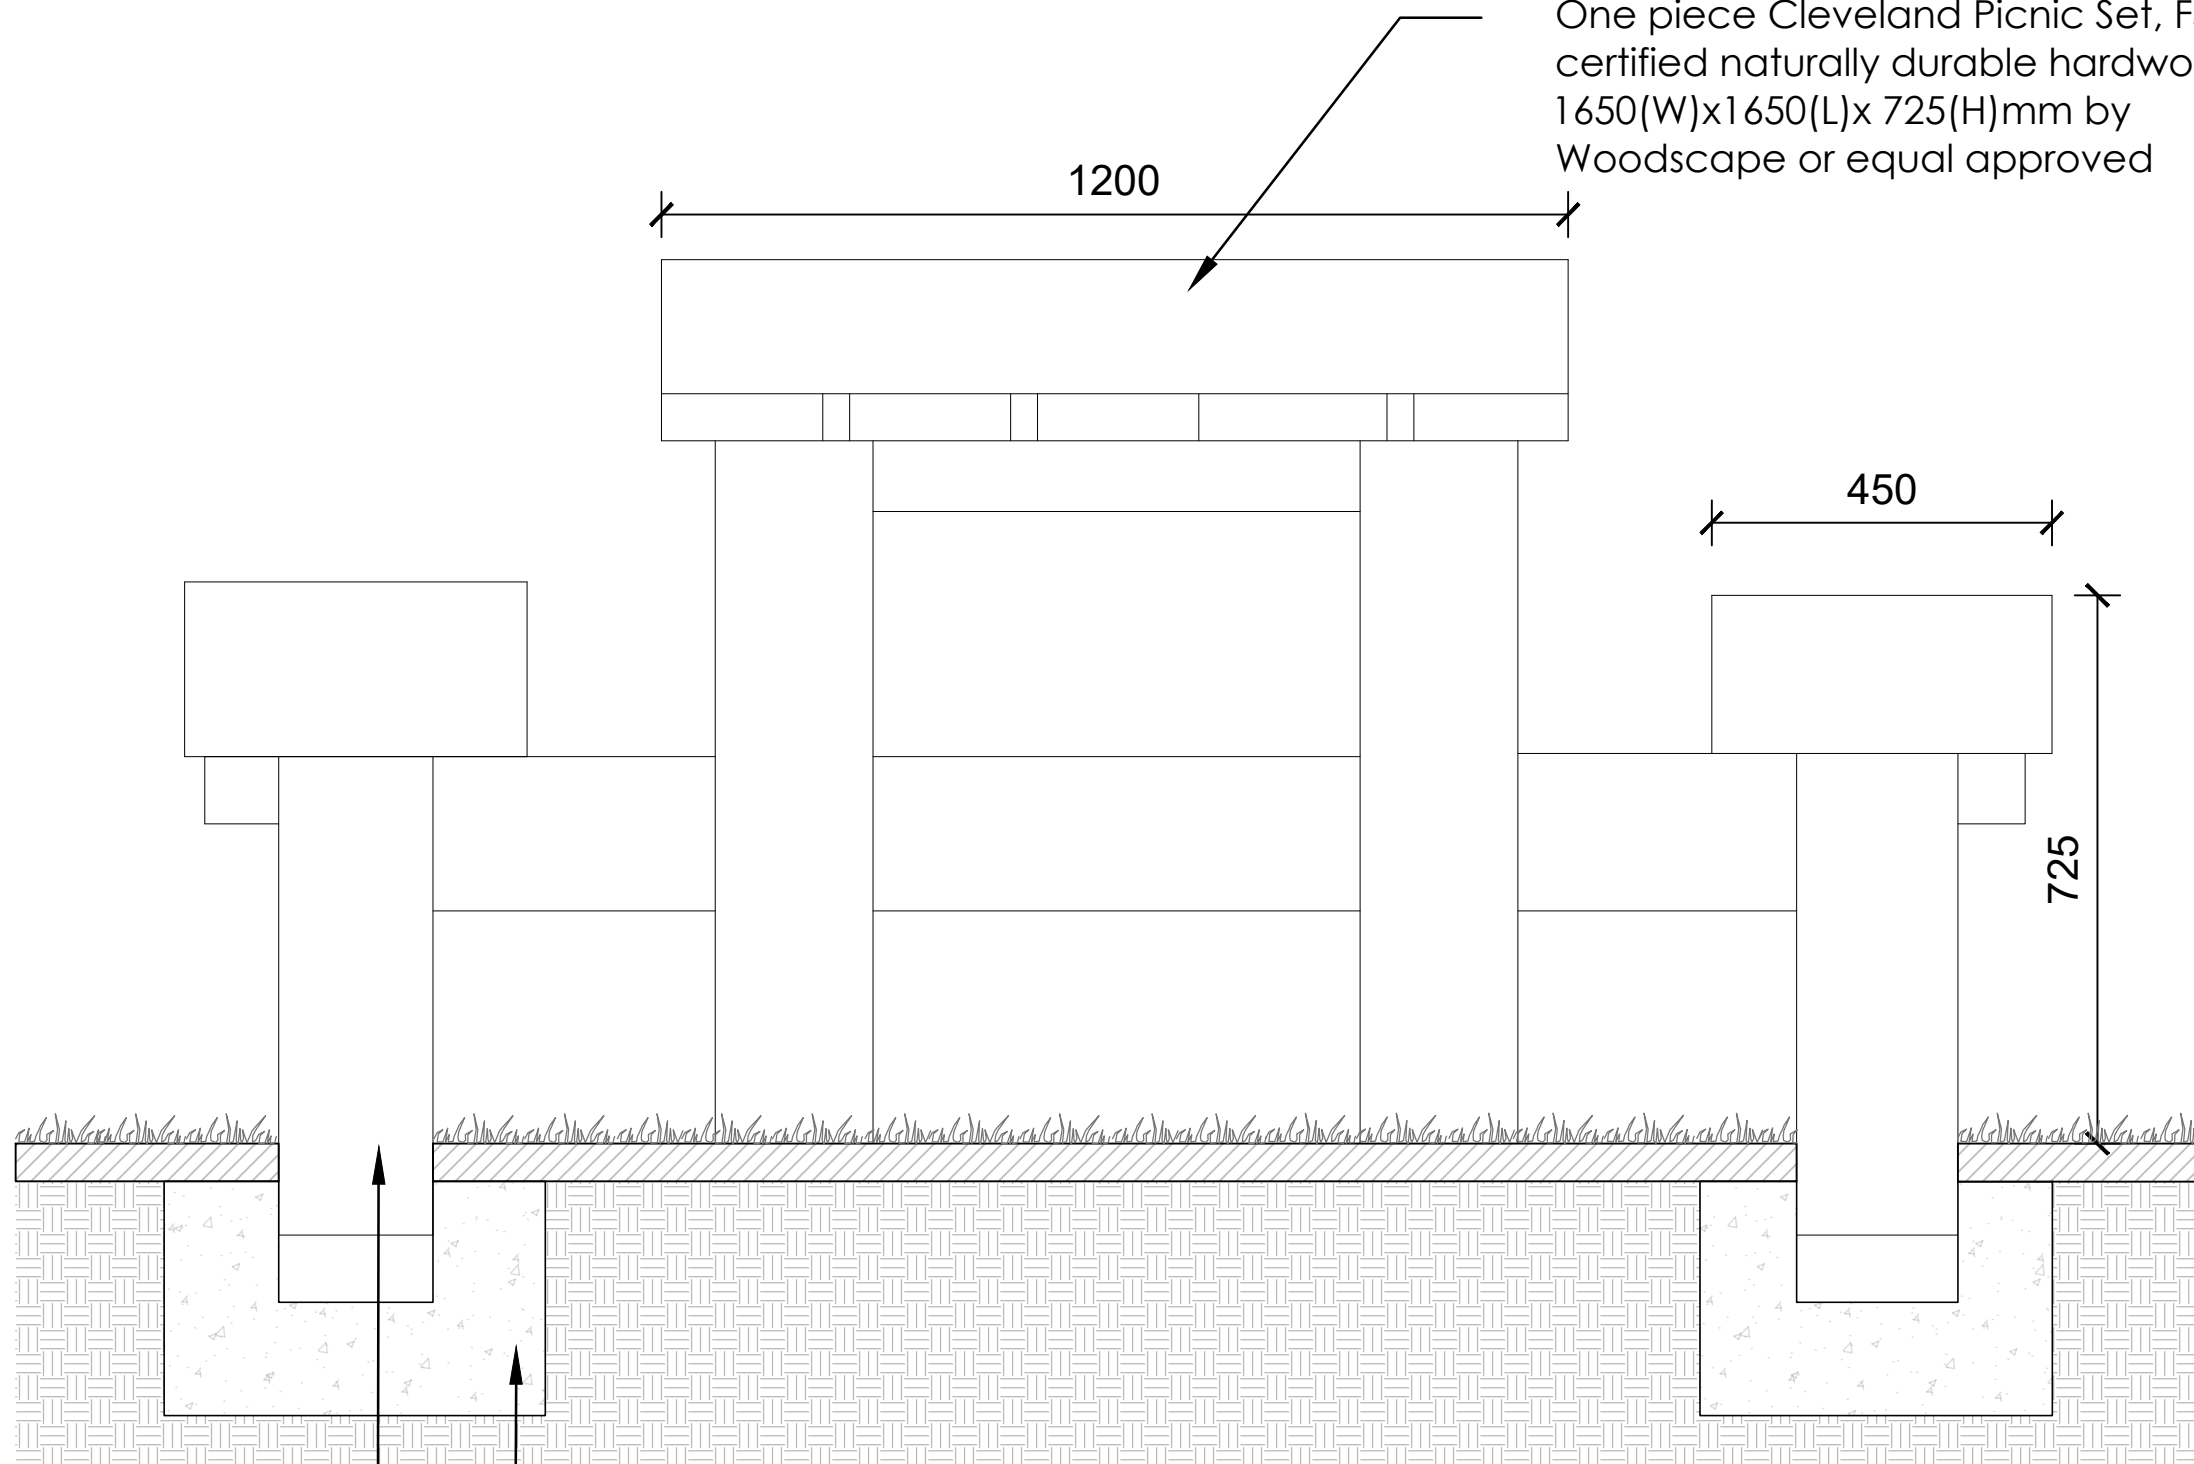

Built-in below ground to manufacturers specification

Footing details and to installation to manufacturer's specifications

SECTION

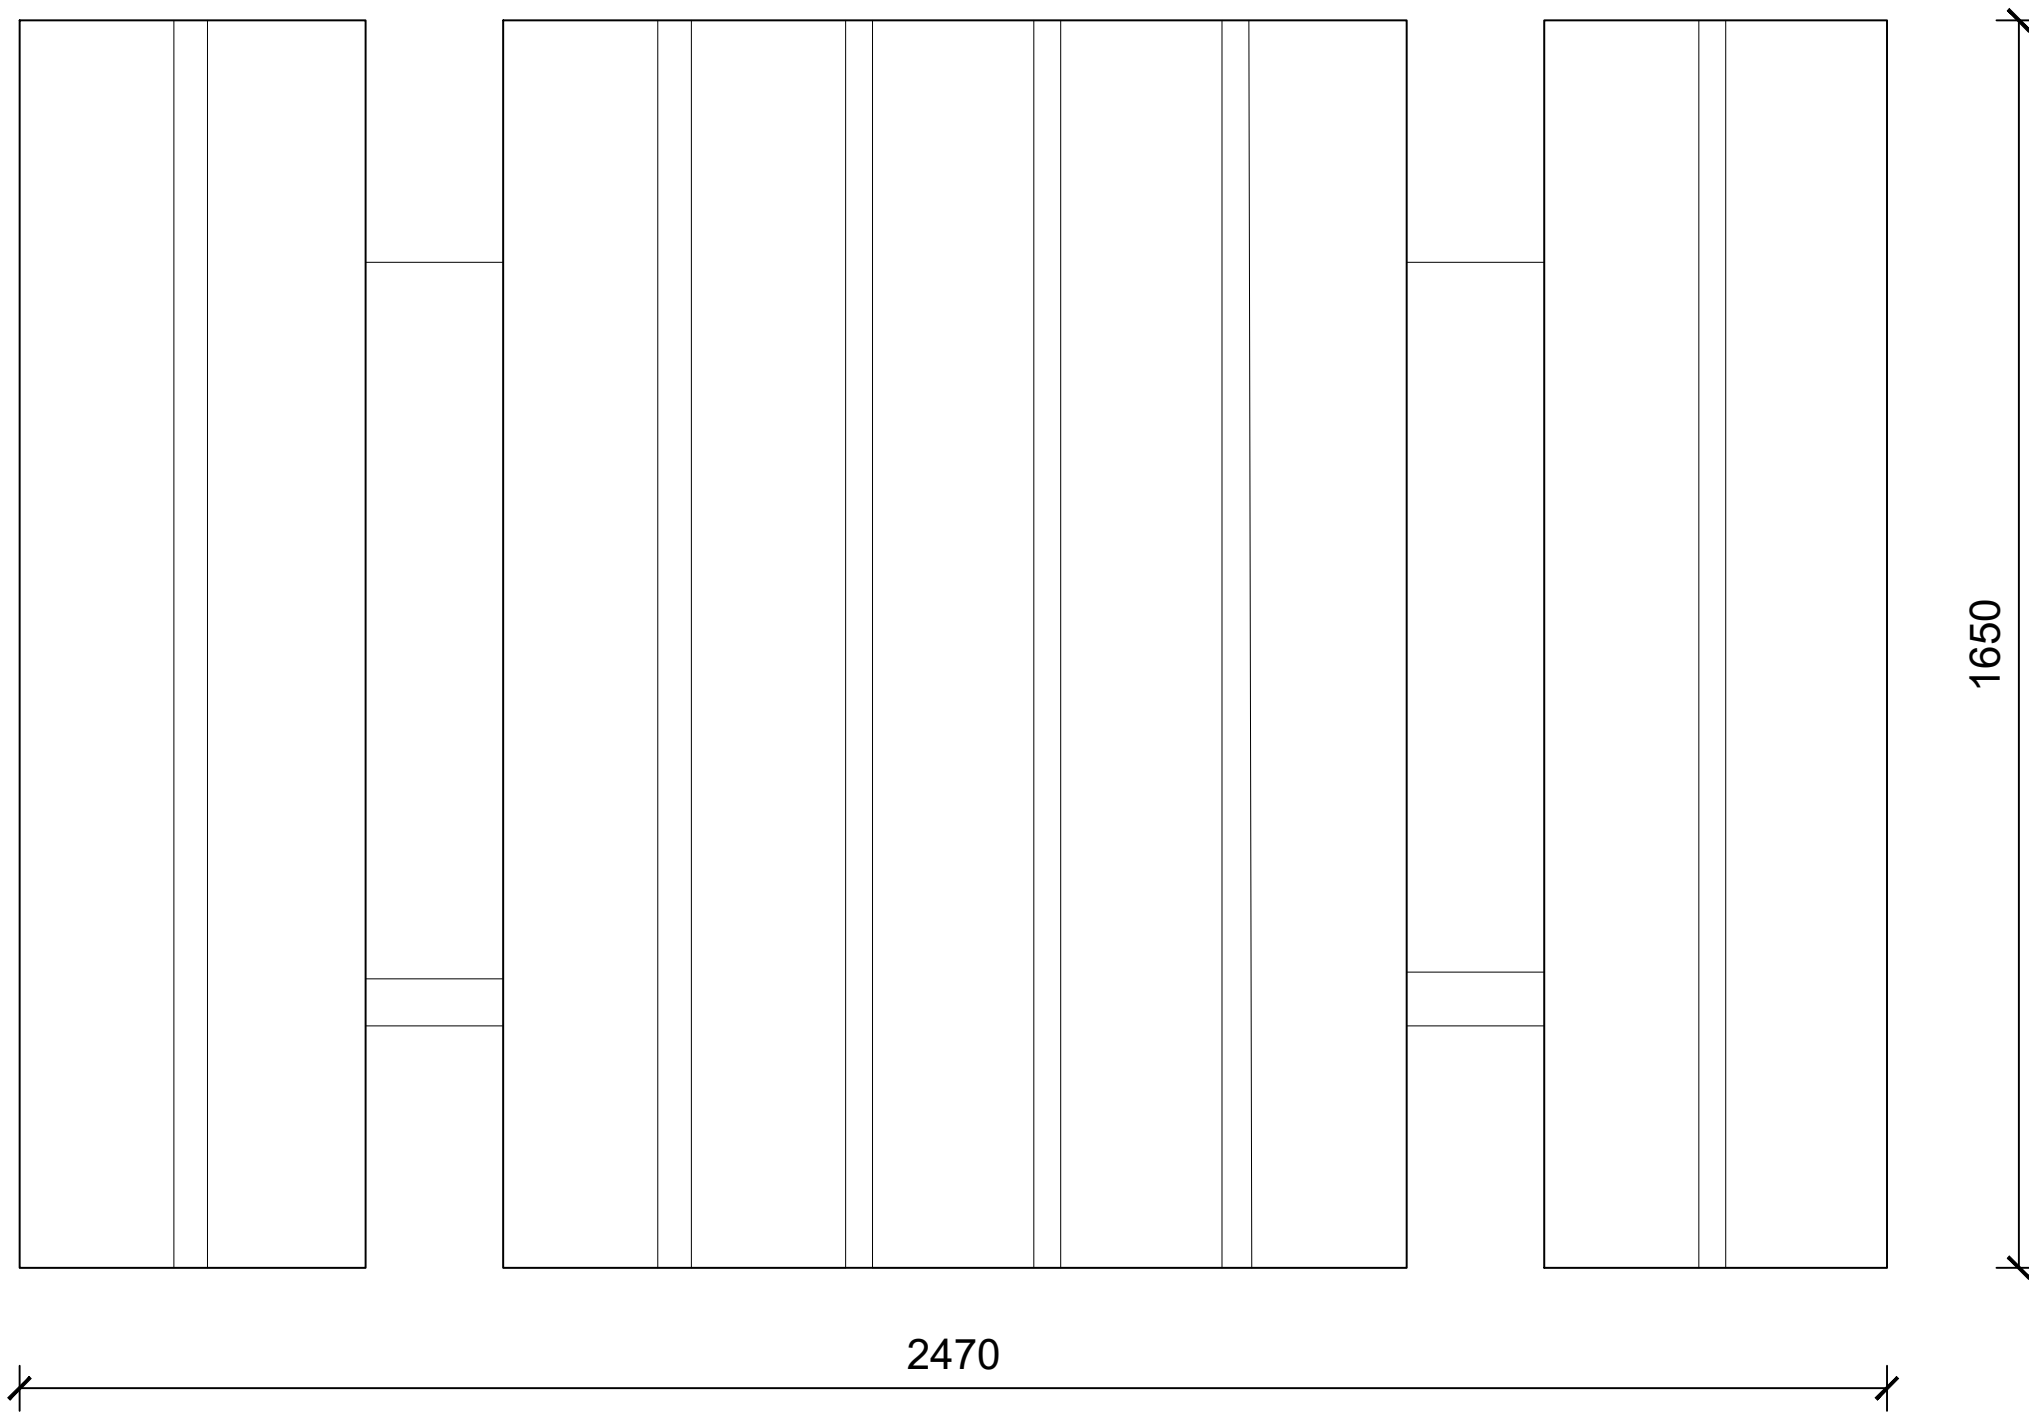

PLAN

03. Picnic Table

NOTE: Foundations for furniture and equipment, as shown on this drawing, must be designed and constructed by the appropriate structural engineer or manufacturer. Ensure compliance with safety and load bearing specifications.
All dimensions should be checked on site.
Do not scale from this drawing.

Refer to FINC ARCHITECTS drawings 2399.0000-0011 series for Setting Out Plans.
Refer to FINC ARCHITECTS drawings 2399.0000-0012 series for Detail Parting Plans.
Refer to FINC ARCHITECTS report 2399.0000 series for NBS Specification.

A	13.03.2026	Issued for discharge of planning conditions		SB
Rev	Date	Amendment	Initials	
Project:				
FINCHWOOD PARCEL 11 -12				
FINCHWOOD PARK				
Client:				
VISTRY THAMES VALLEY				
Drawing:				
Typical Details				
Street Furniture				
Drawing no:			Rev:	
2399.4002			A	
Scale@A1: 1:20				
Date: FEB '26		Drawn: SB		Checked: JM

finc Architects Ltd
61-63 New London Road | Chelmsford | Essex | CM2 0ND
T: +44 (0)1245 933988
W: www.fincharchitects.com
E: company@fincarchitects.com

© FINC Architects Limited holds the copyright to all the information contained within this document and their written consent must be obtained before copying or using the data other than for the purpose it was originally supplied.
All dimensions and measurements to be checked on site.
Do not scale from this drawing. This drawing is to be printed in colour.

CONSTRUCTION