




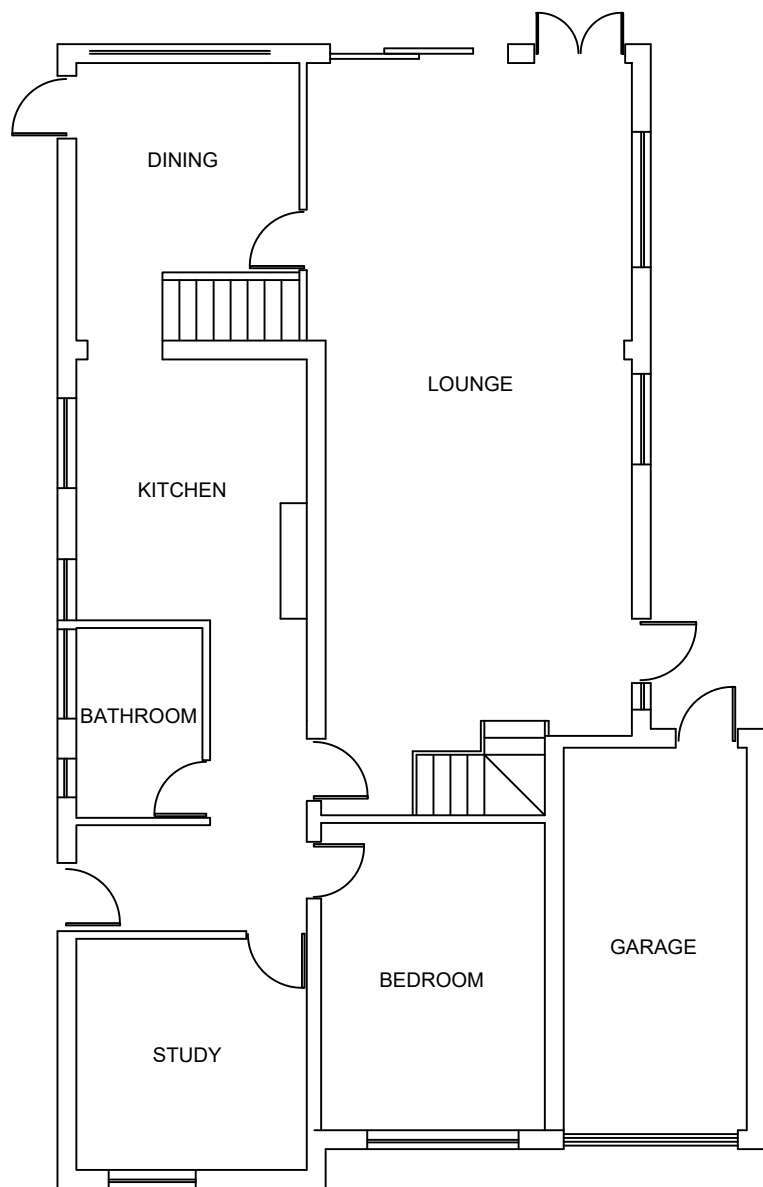


EXISTING GROUND FLOOR PLAN

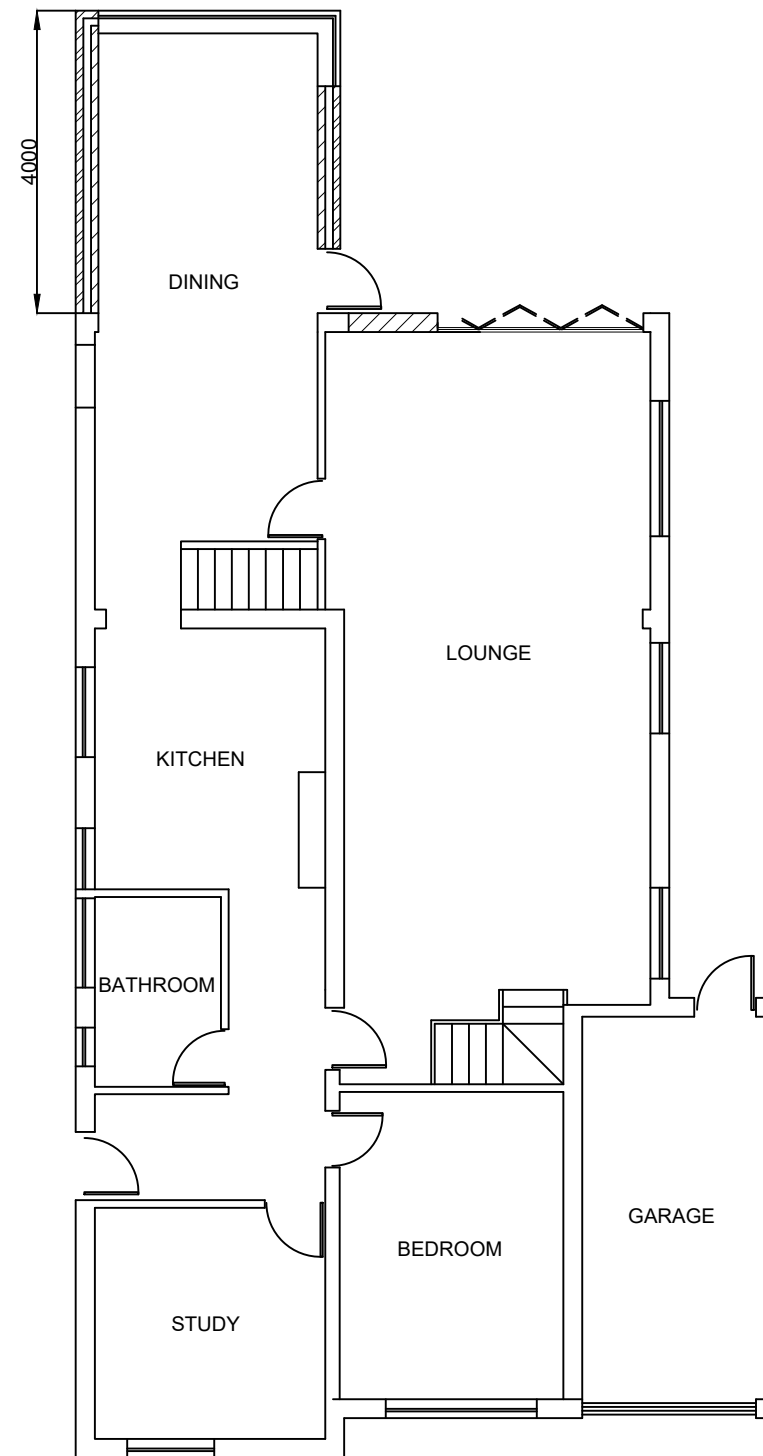

PROPOSED GROUND FLOOR PLAN

 

Scale bar 1:50

 

Scale bar 1:100

Note

ALL DIMENSIONS TO BE CHECKED AND VERIFIED ON SITE BEFORE CONSTRUCTION PHASE.

DO NOT SCALE FROM THIS DRAWING.

ANY AREAS INDICATED ON THIS DRAWING ARE FOR GUIDANCE ONLY AND NO RESPONSIBILITY IS TAKEN FOR THEIR ACCURACY.

Client

Drawing Title

EXISTING & PROPOSED FLOOR PLANS

Job Title

PROPOSED SINGLE STOREY REAR EXTENSION
AND AN OUTBUILDING AT:
14 BIRCH ROAD,
RG40 3LB

Scale 1:100

Date FEBRUARY 2025

Drawing No.
14/BR/01