


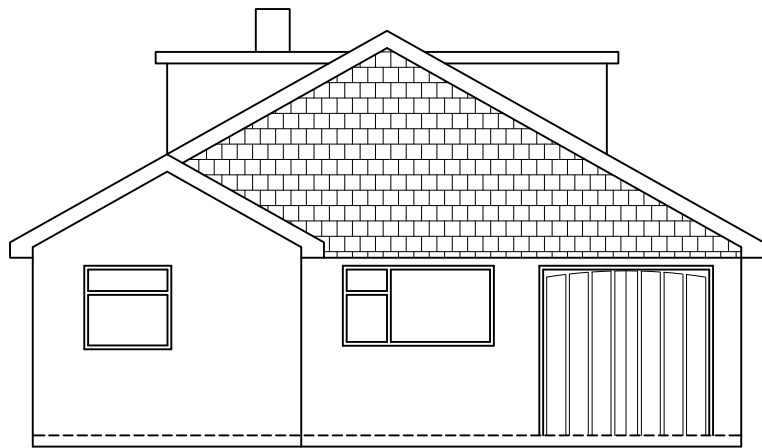


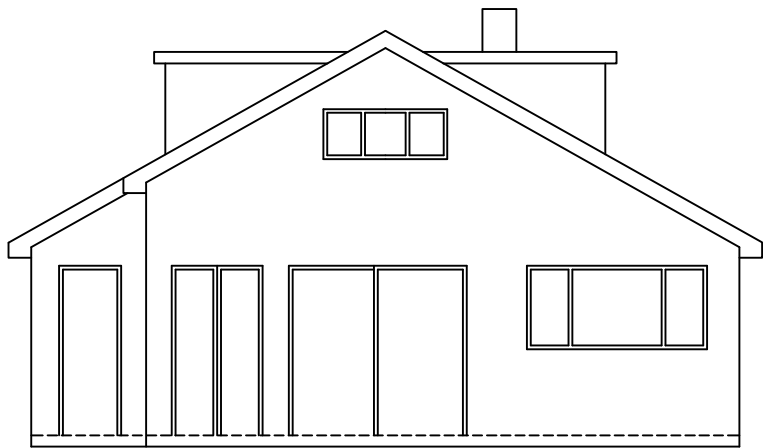

EXISTING FRONT ELEVATION

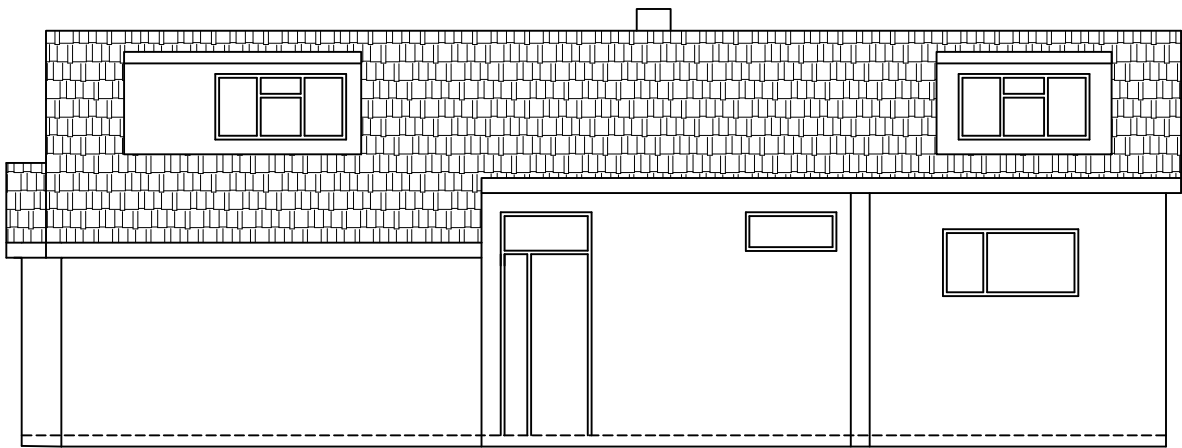

EXISTING REAR ELEVATION

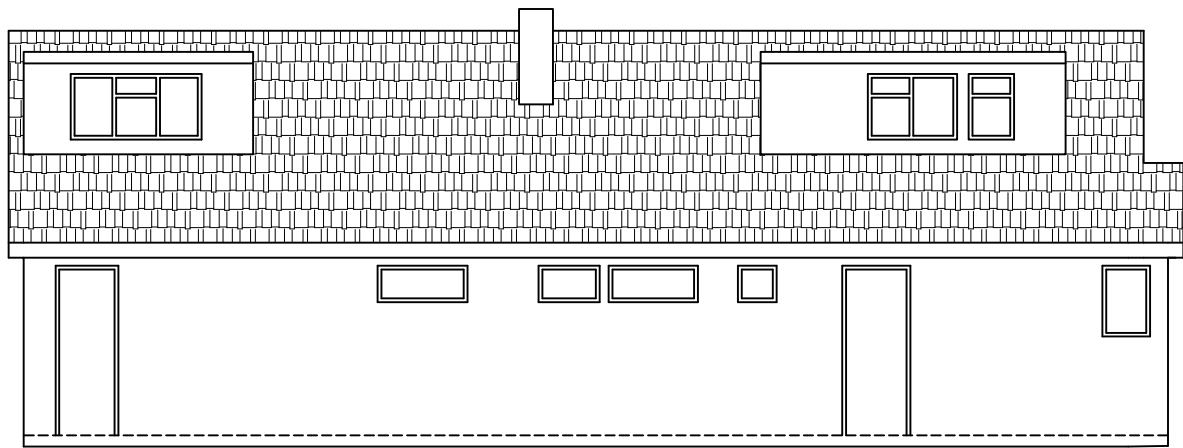

EXISTING SIDE ELEVATIONS

0123 Scale bar 1:50 0123456 Scale bar 1:100 Note ALL DIMENSIONS TO BE CHECKED AND VERIFIED ON SITE BEFORE CONSTRUCTION PHASE. DO NOT SCALE FROM THIS DRAWING. ANY AREAS INDICATED ON THIS DRAWING ARE FOR GUIDANCE ONLY AND NO RESPONSIBILITY IS TAKEN FOR THEIR ACCURACY. Client Drawing Title EXISTING ELEVATIONS Job Title PROPOSED SINGLE STOREY REAR EXTENSION AND AN OUTBUILDING AT: 14 BIRCH ROAD, RG40 3LB Scale 1:100 Date FEBRUARY 2025 Drawing No. 14/BR/02
--