




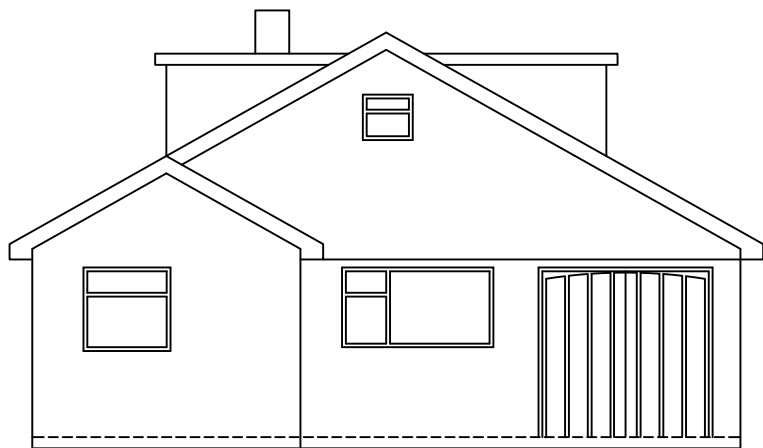


PROPOSED FRONT ELEVATION

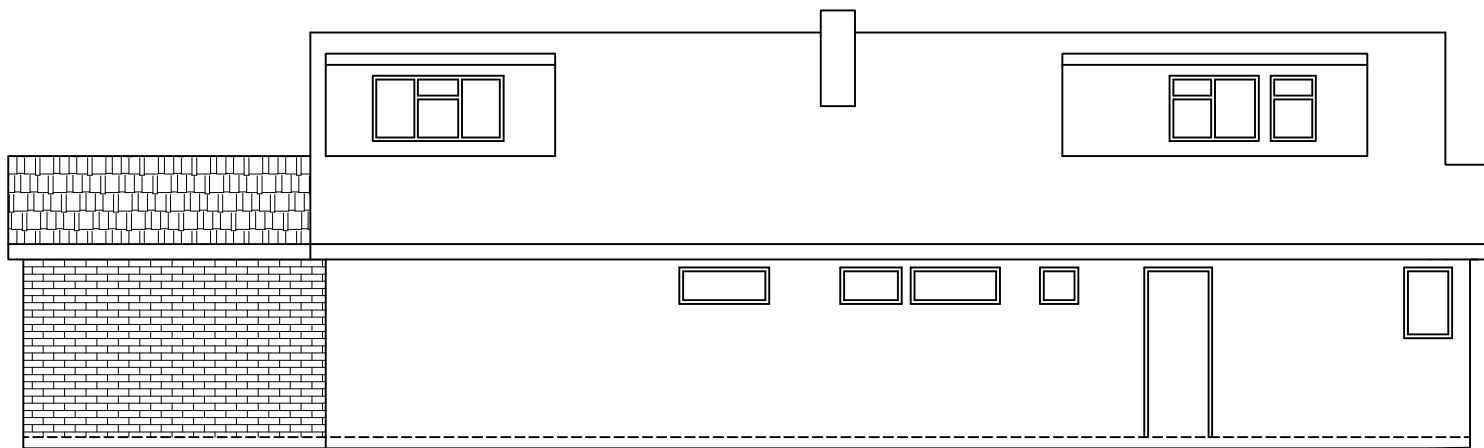

PROPOSED SIDE EXTENSIONS

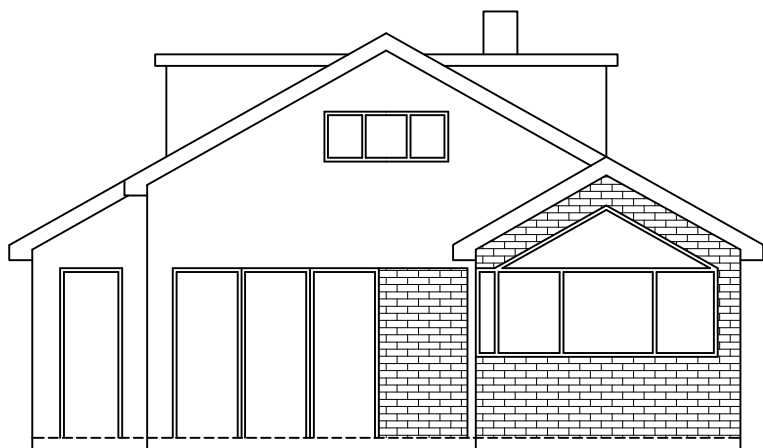

PROPOSED REAR ELEVATION

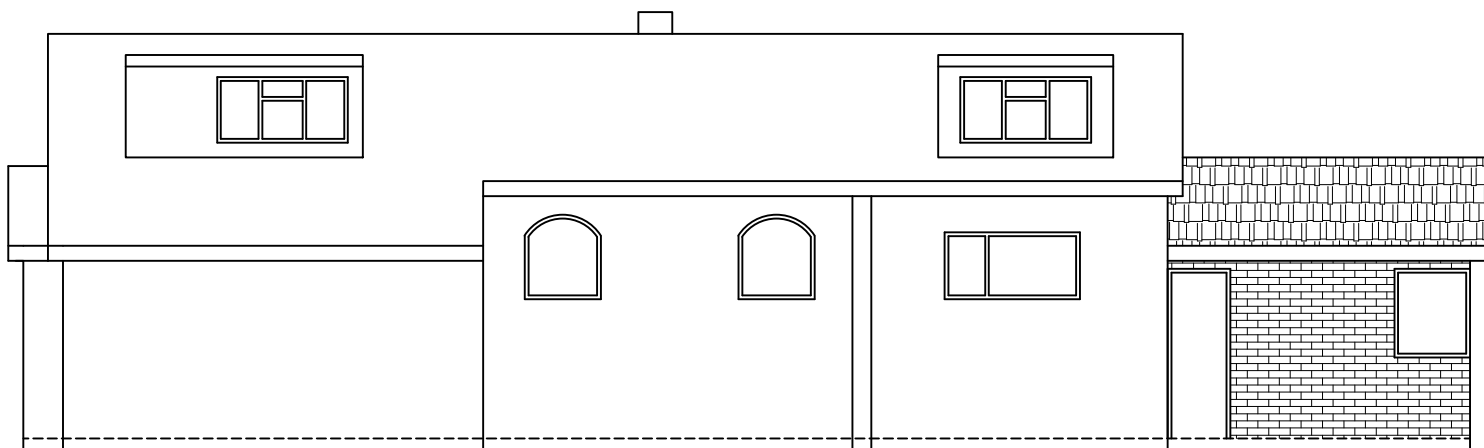

PROPOSED SIDE EXTENSIONS

0123 Scale bar 1:50 0123456 Scale bar 1:100	Note ALL DIMENSIONS TO BE CHECKED AND VERIFIED ON SITE BEFORE CONSTRUCTION PHASE. DO NOT SCALE FROM THIS DRAWING. ANY AREAS INDICATED ON THIS DRAWING ARE FOR GUIDANCE ONLY AND NO RESPONSIBILITY IS TAKEN FOR THEIR ACCURACY.	Client Drawing Title PROPOSED ELEVATIONS	Job Title PROPOSED SINGLE STOREY REAR EXTENSION AND AN OUTBUILDING AT: 14 BIRCH ROAD, RG40 3LB	Scale1:100 DateFEBRUARY 2025 Drawing No.14/BR/03
---	--	---	--	---