



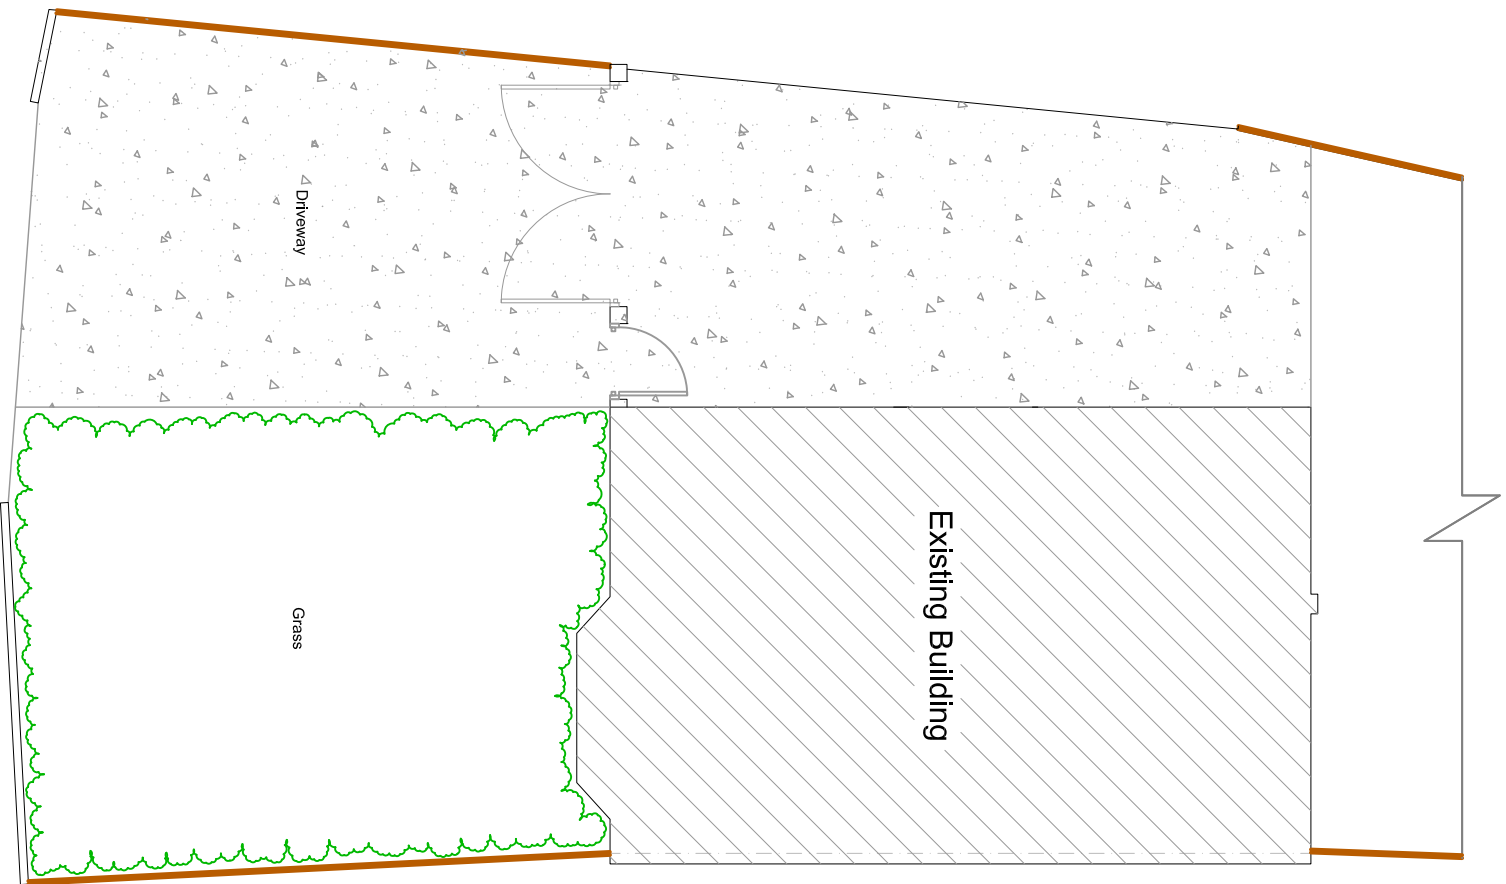

Existing Site Plan

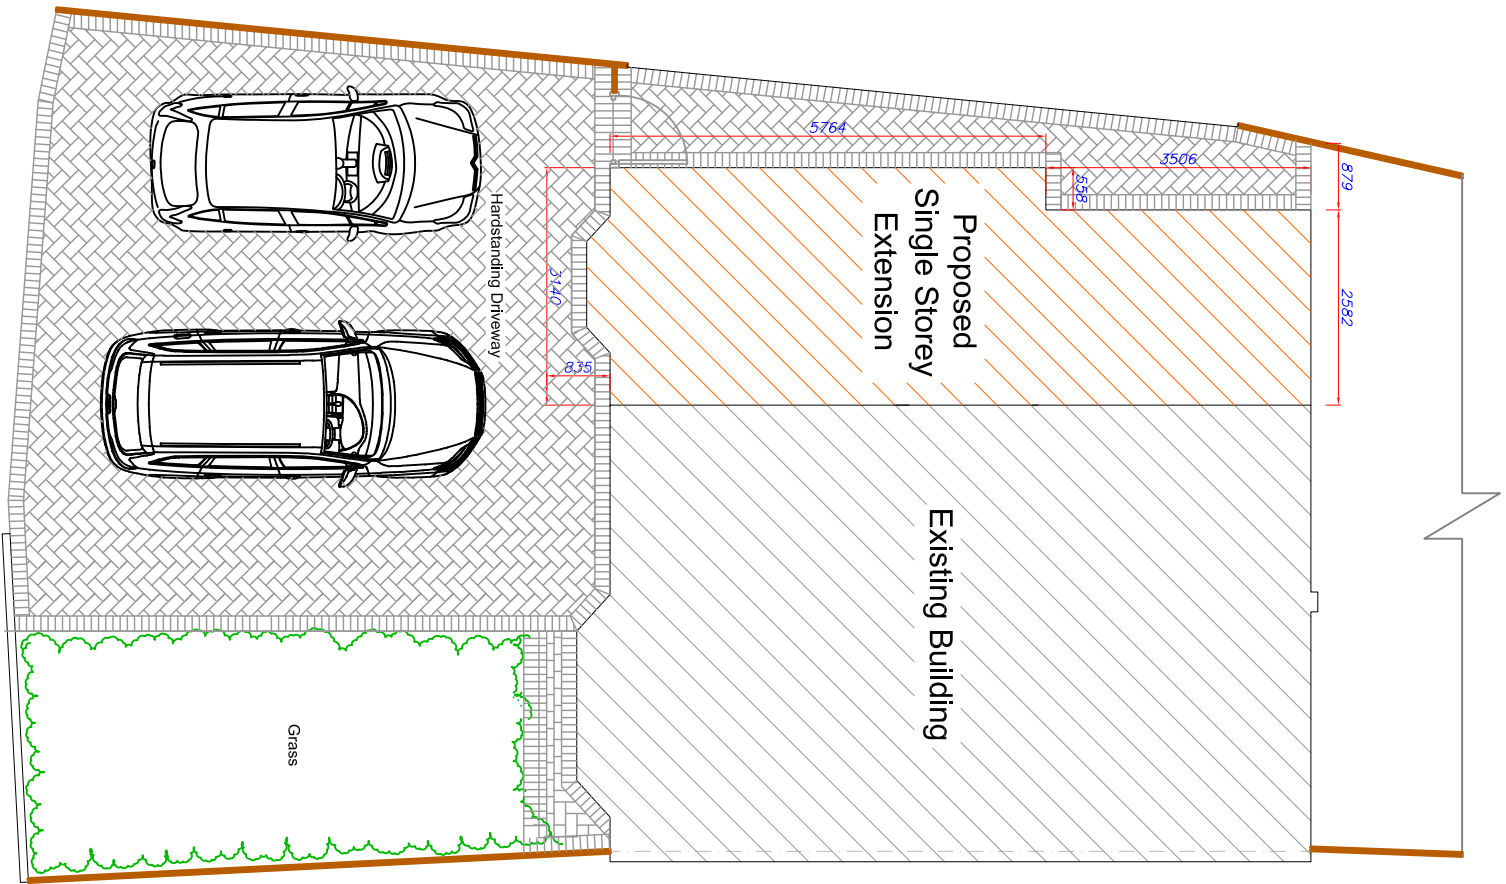

Proposed Site Plan



PROJECT:-

PROPOSED
SINGLE STOREY SIDE
EXTENSION

CLIENT:-

Sairah Aftab
75 Chiltern Crescent
Earley
Reading
RG6 1AL

DRAWN BY:-

RAMMURTI DESIGN LTD
ARCHITECTURAL & PLANNING SERVICES
268 TILGHURST ROAD, READING RG30 2NE
TEL/FAX: 01189510628 MOB: 07799883574

TITLE:-

PLAN

DRAWING NO.

SCALE:-
1:100 – A3 PAPER

1 . 1B

DATE:-
09 JANUARY 2023