



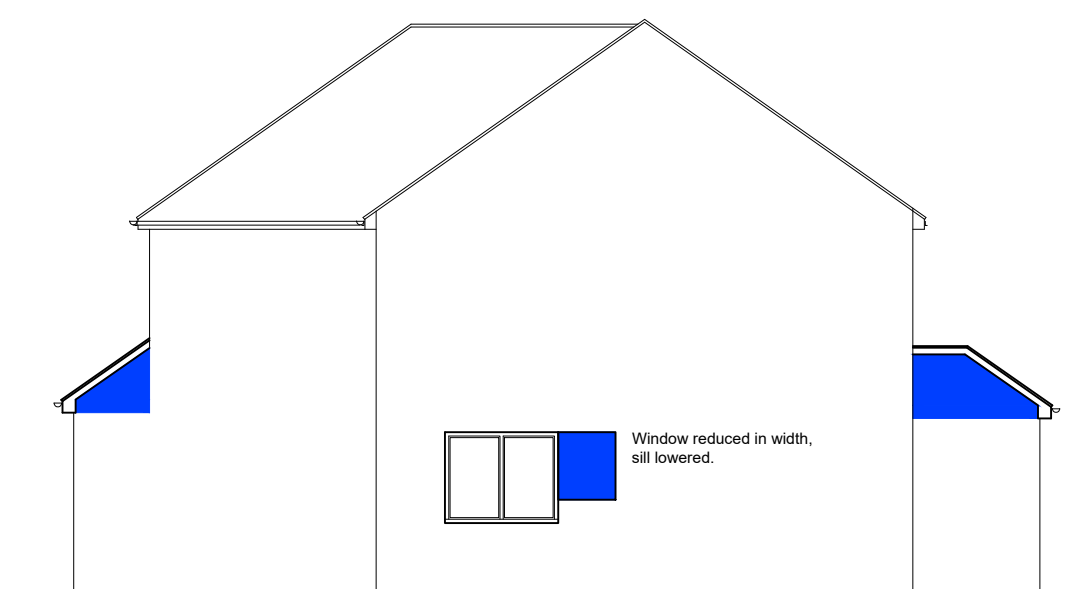

PROPOSED SIDE ELEVATION

[illegible]

### Proposed Roof Plan

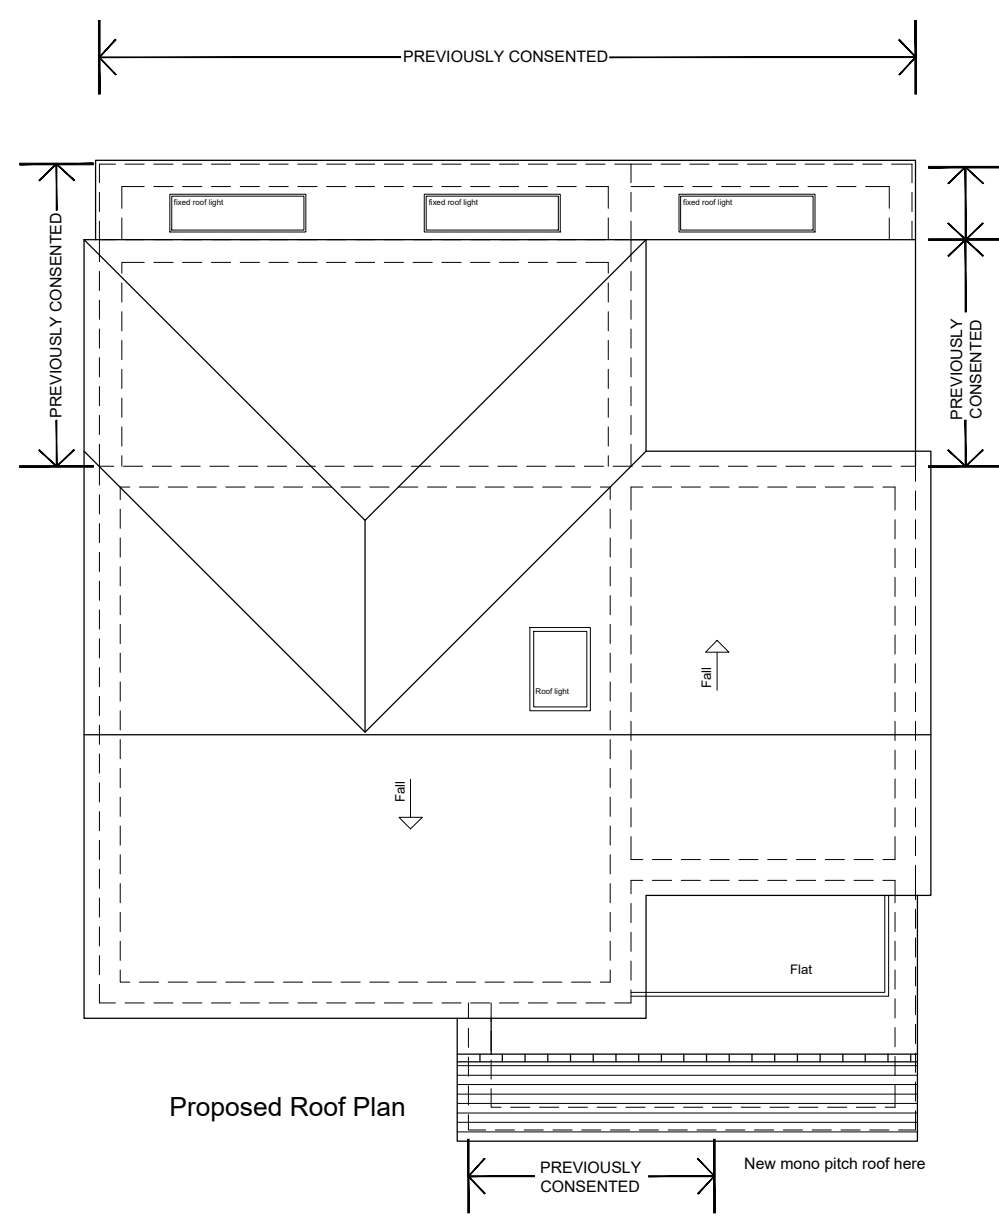


Scale 1:500

New garden room 3x6m


Neighbours outbuilding, already constructed.  
approx 4x6m.



PROPOSED  
EXISTING

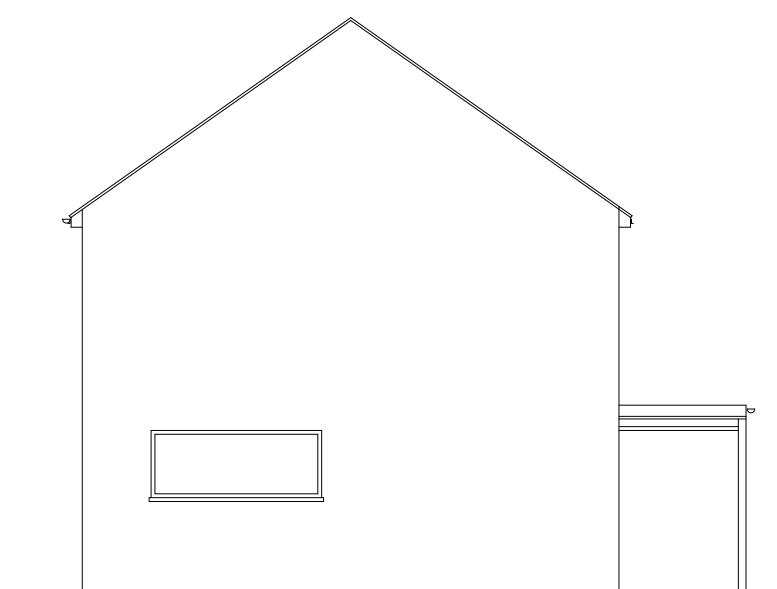

EXISTING SIDE ELEVATION

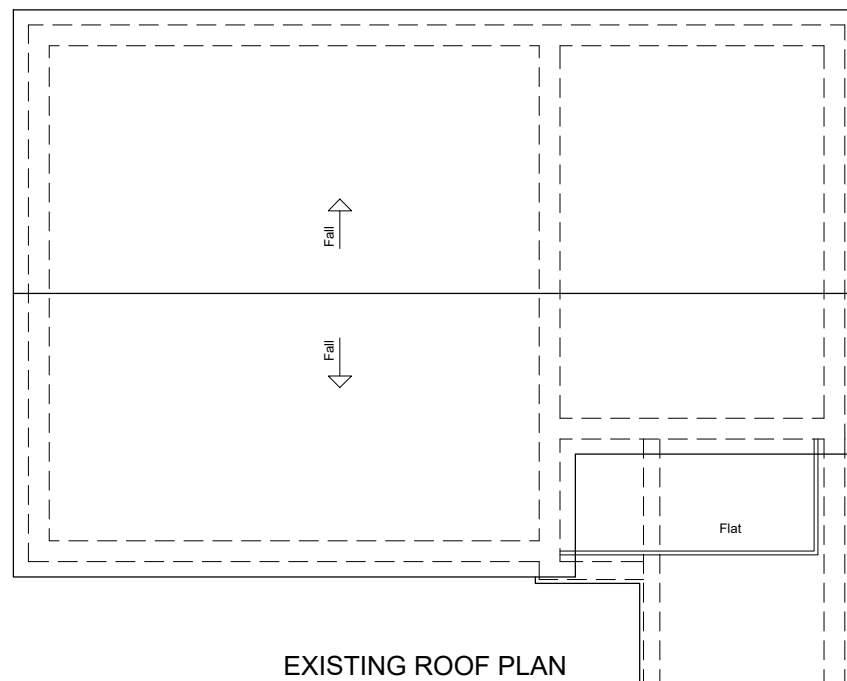

EXISTING ROOF PLAN



Location Plan - scale 1:1250  
Scale 1:1250

Scale 1:100

PLEASE NOTE THIS DRAWING IS INTENDED  
TO BE PRINTED IN COLOUR

Client:

Mr P. Trehan.

Site Address:

4 Harcourt Drive,  
Reading,  
Berkshire,  
RG6 5TJ.

|              |
|--------------|
| Description: |
|--------------|

Householder Planning  
Application.  
Existing & Proposed Plans  
& Elevations.

|                 |               |
|-----------------|---------------|
| Drawing Number: | 24-021-11-06D |
|-----------------|---------------|

Status: **HOUSEHOLDER PLANNING**

Scale: 1:100 @ A1

Date: May 24'

Drawn: JM

|          |    |
|----------|----|
| Checked: | MB |
|----------|----|

THIS DRAWING IS THE COPYRIGHT  
OF BLUE SKY CAD LTD AND MUST  
NOT BE USED IN CONJUNCTION  
WITH ANY OTHER PROJECT  
WITHOUT WRITTEN CONSENT



**FERNEBERGA HOUSE  
ALEXANDRA ROAD  
FARNBOROUGH  
HAMPSHIRE, GU14 6DQ  
t: 01252 757285  
w: [www.blueskycad.co.uk](http://www.blueskycad.co.uk)**