



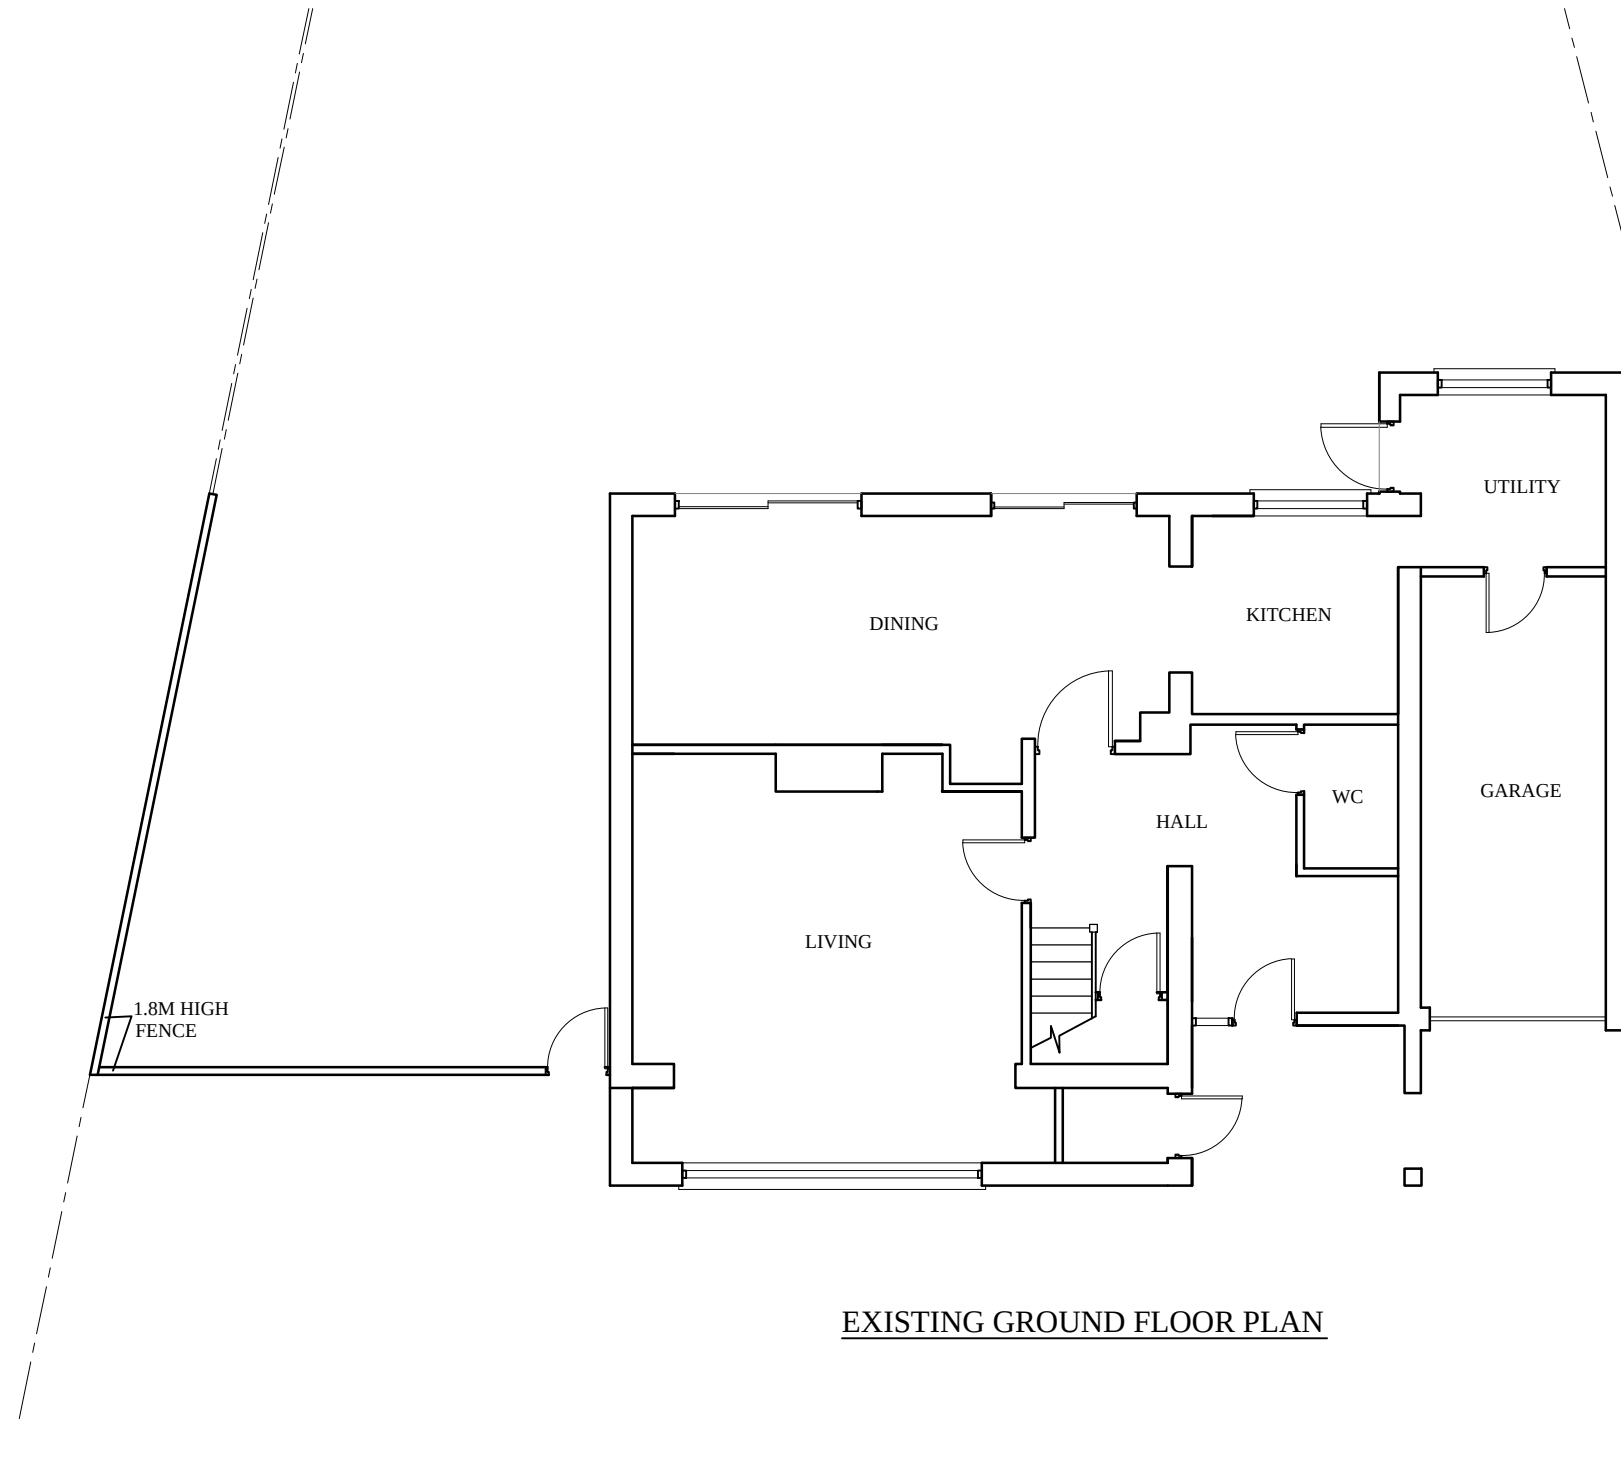

EXISTING GROUND FLOOR PLAN

 

6 HEATH CLOSE
WOKINGHAM

TITLE:
PROPOSED SINGLE STOREY
SIDE EXTENSION

SCALE: 1:100@A3

DWG NO HD/HC/6/PL01