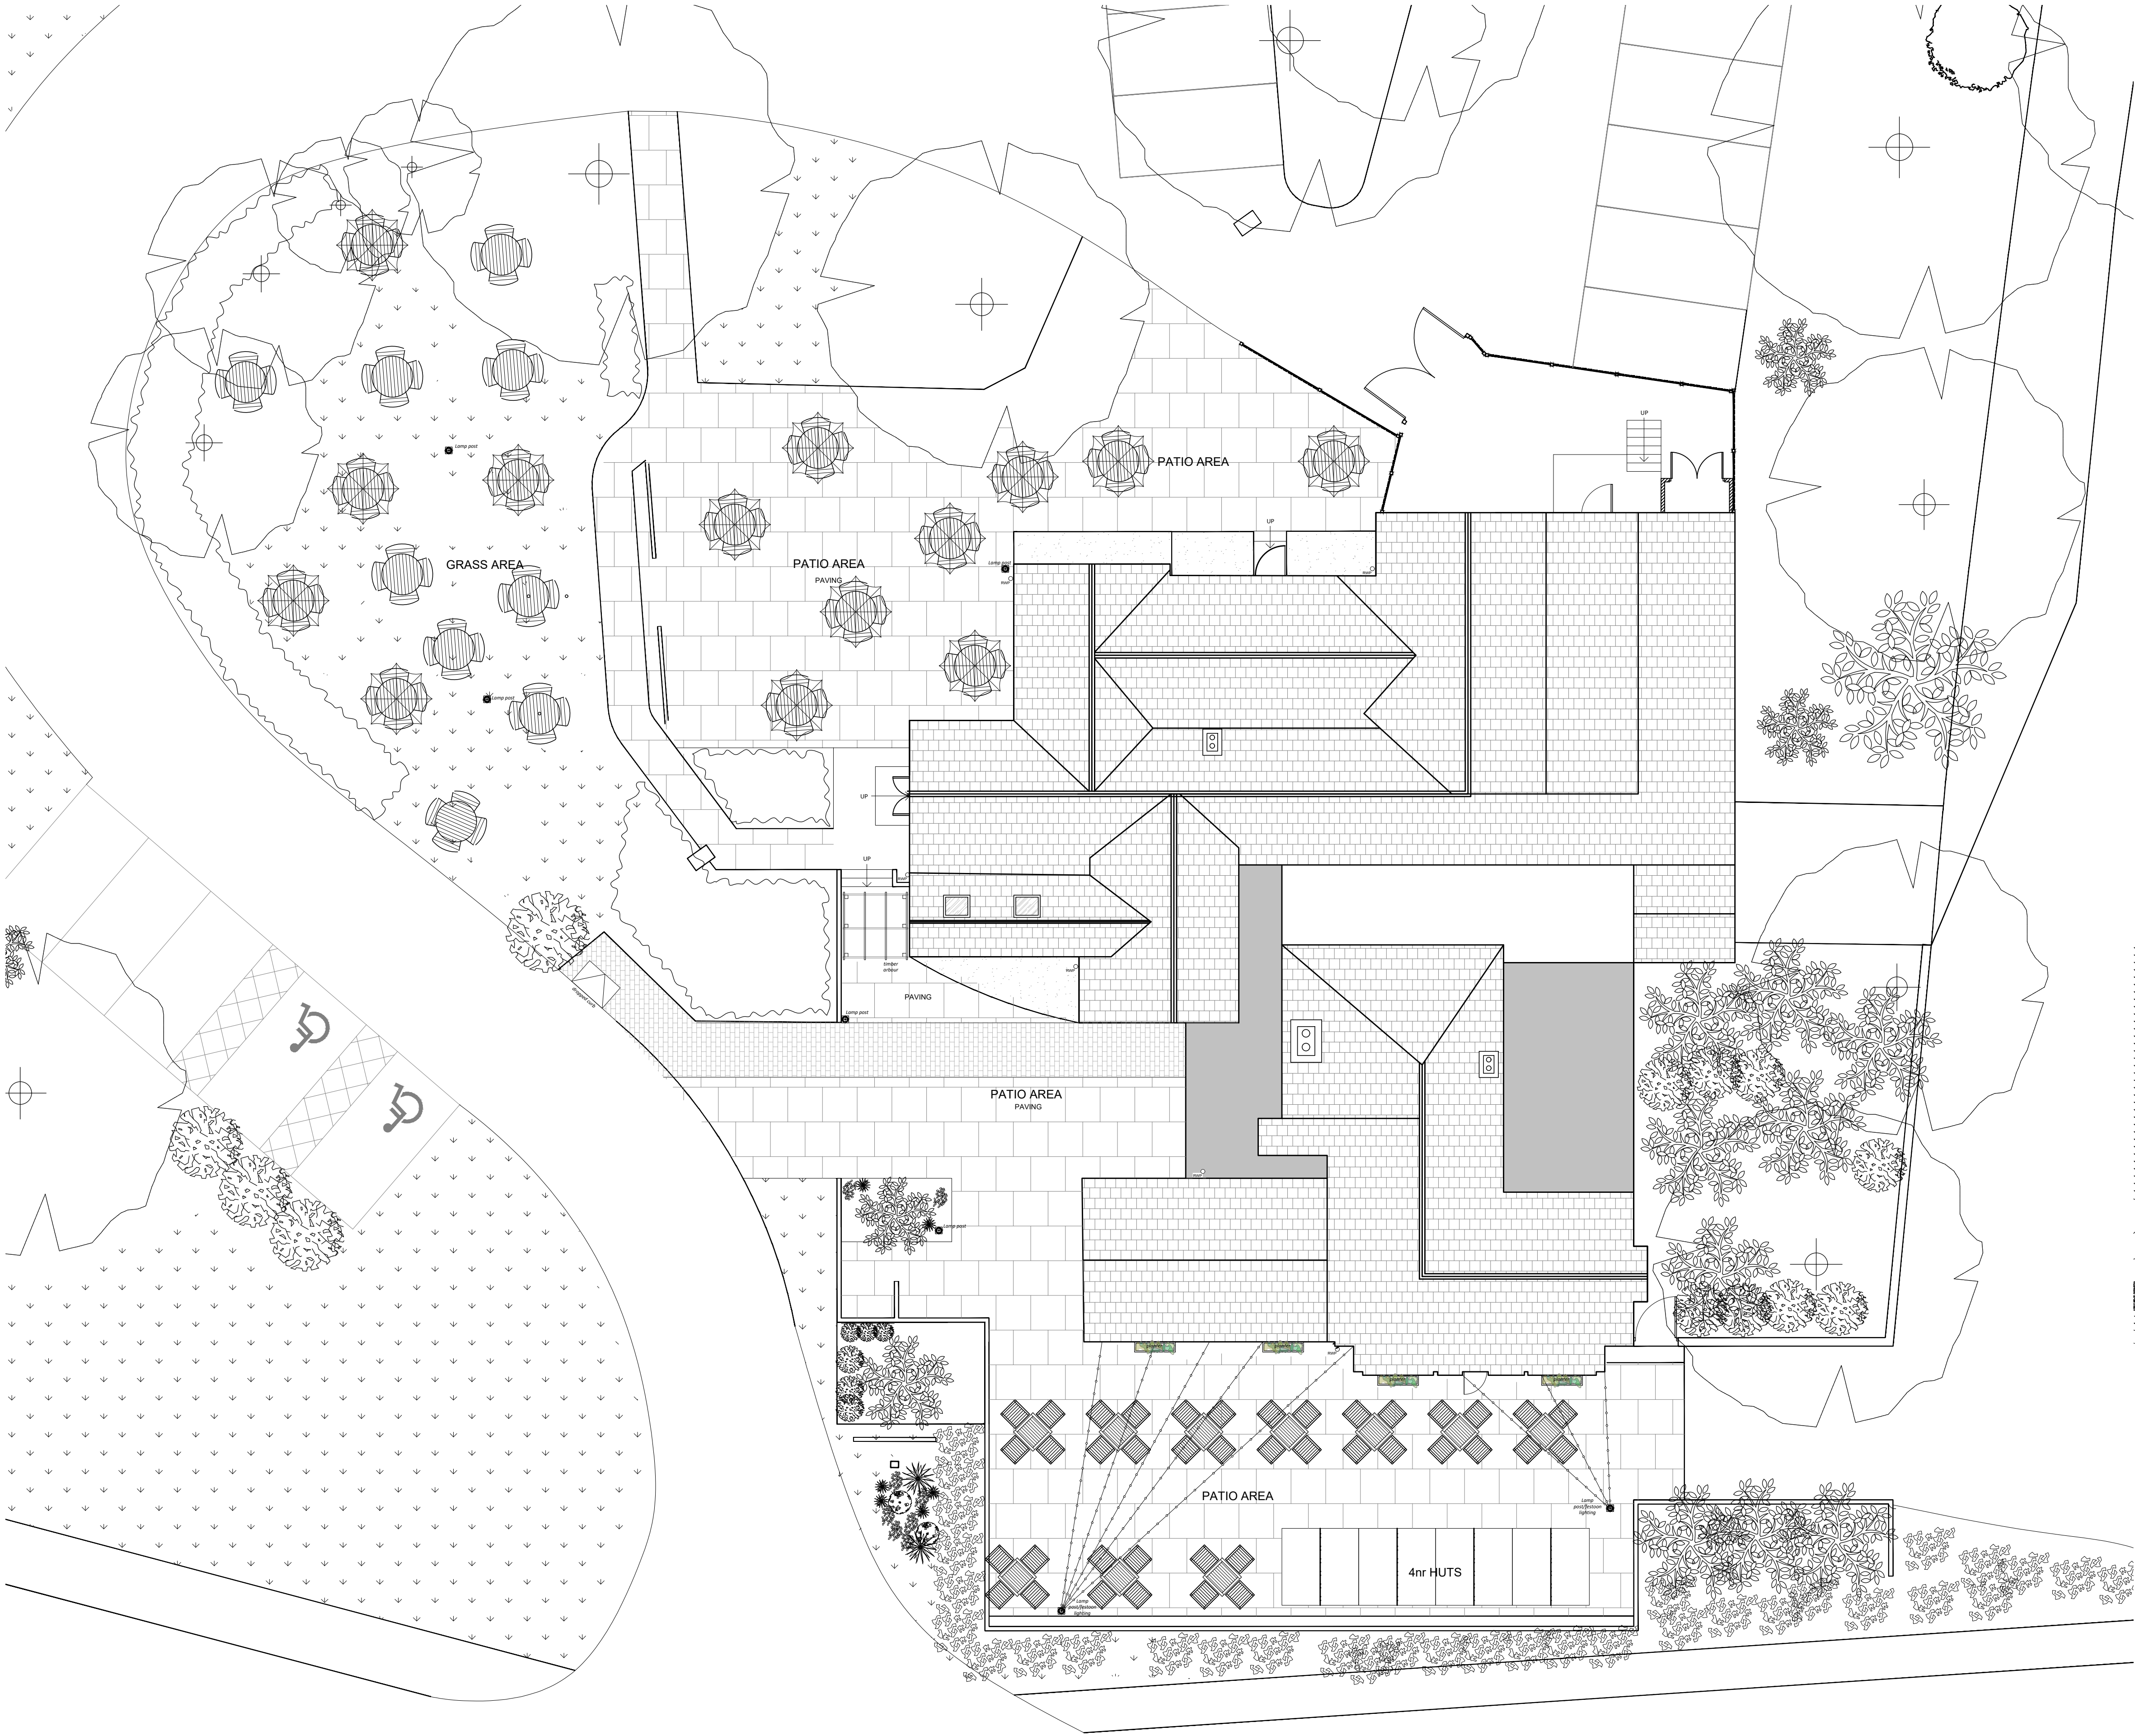



NOTE: Do not scale dimensions from this drawing. If in doubt refer to JS Design.

This drawing remains the copyright of the JS Design Partnership alone all materials specified must be used in accordance with the manufacturers recommendations and all relevant current codes of practice.

Rev.	Description.	Date:

Schedule of areas & covers.

EXISTING	
Bar	- 57 m ²
Dining	- 161 m ²
Servary	- 15 m ²
WC's	- 23 m ²
Dining Covers	- 112
Bar Covers	- 20
External Covers	- 256
Parking	
Regular Spaces	- 59
Accessible Parking	- 2

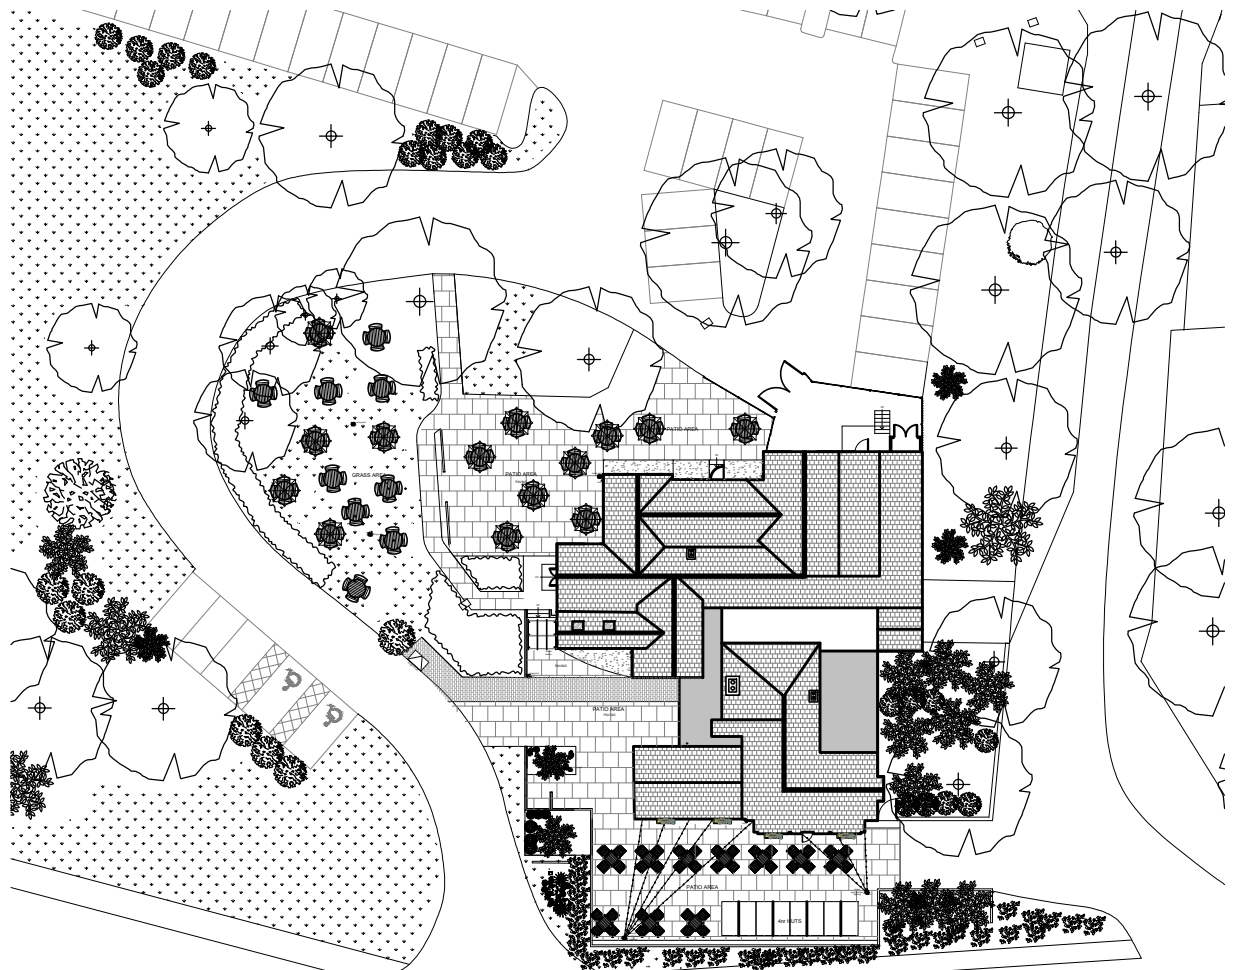

Existing site plan

Scale: 1:500

CDM 2015:
Under the CDM regulations there are no significant design risks.

JSDESIGN
PARTNERSHIP LLP

T: 01274 530022
E: info@jsdesignpartnership.co.uk
Unit 5, Peel House, 2 Taunton Street, Shipley Bradford, BD18 3NA.
The partnership is a limited liability partnership registered in UK 082111

Client:
CHEF & BREWER

Project:
YE OLDE LEATHERN BOTTEL
221 BARKHAM ROAD
WOKINGHAM
RG41 4BY

Title:
EXISTING SITE PLAN

Drawing No:	Rev:	Date:	Drawn By:	Checked:	Scale @ A1
9326-01-02		04.12.25	TG	SB	VARIES

Existing Plan

Scale: 1:100