


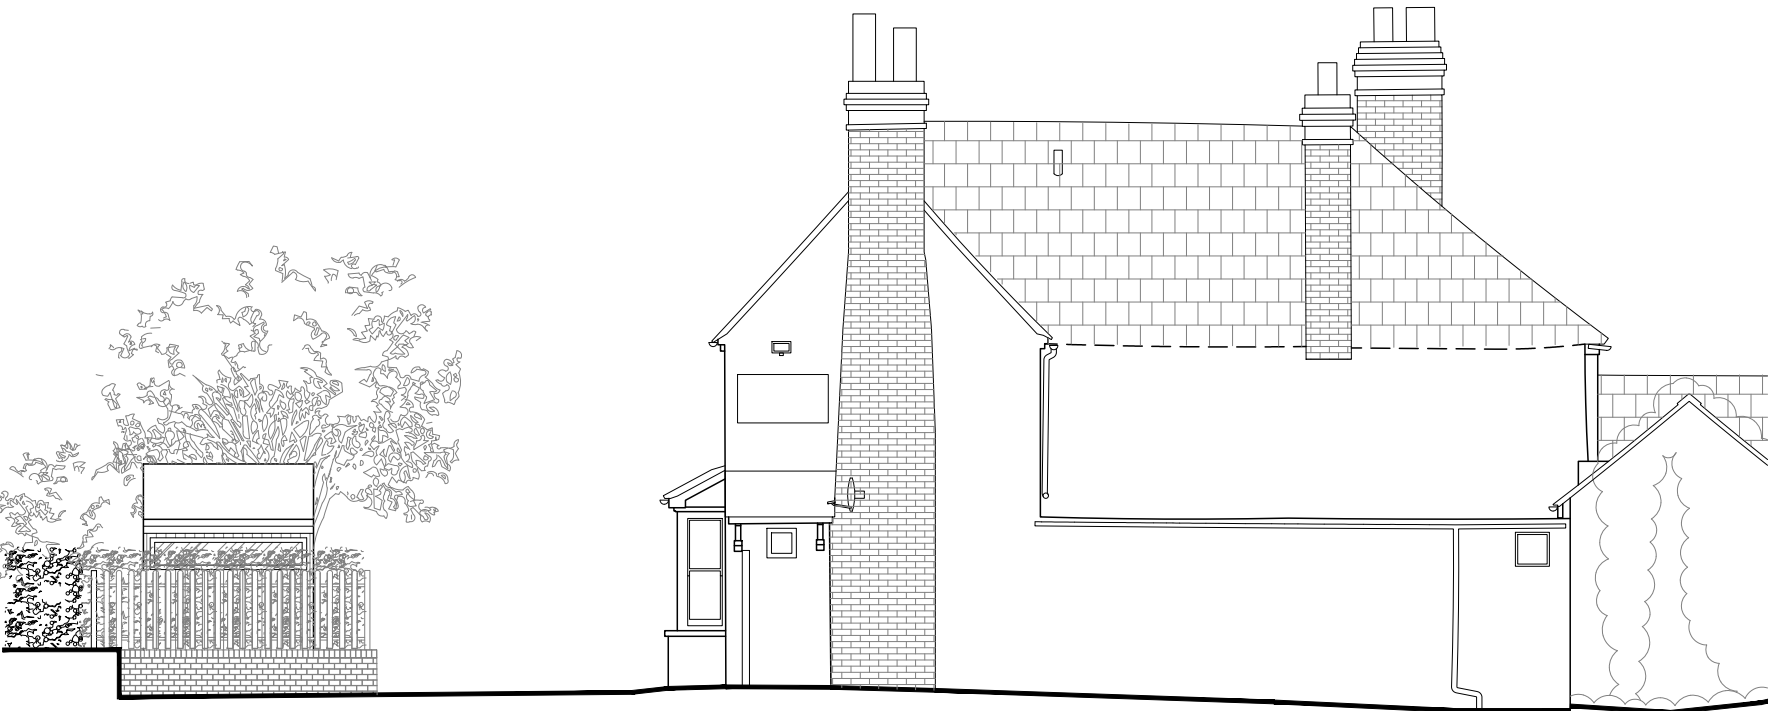

1 Existing Right Elevation

Scale: 1:100



2 Existing Rear Elevation

Scale: 1:100




4 Existing Front Elevation

Scale: 1:100




3 Existing Left Elevation

Scale: 1:100

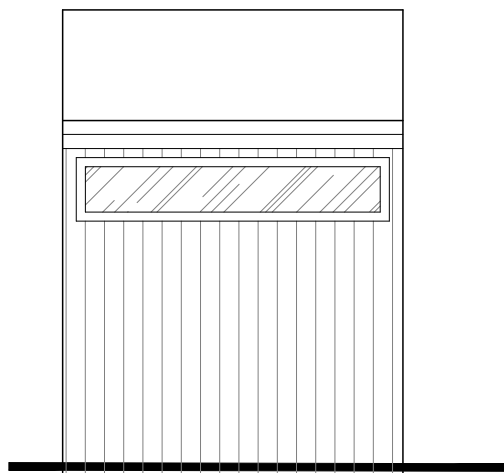


5 Hut Right Elevation

Scale: 1:50

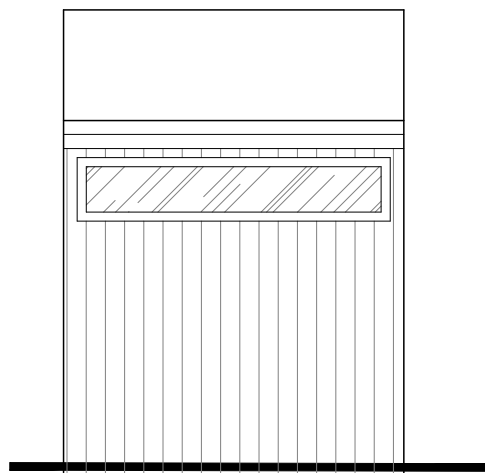

6 Hut Left Elevation

Scale: 1:50

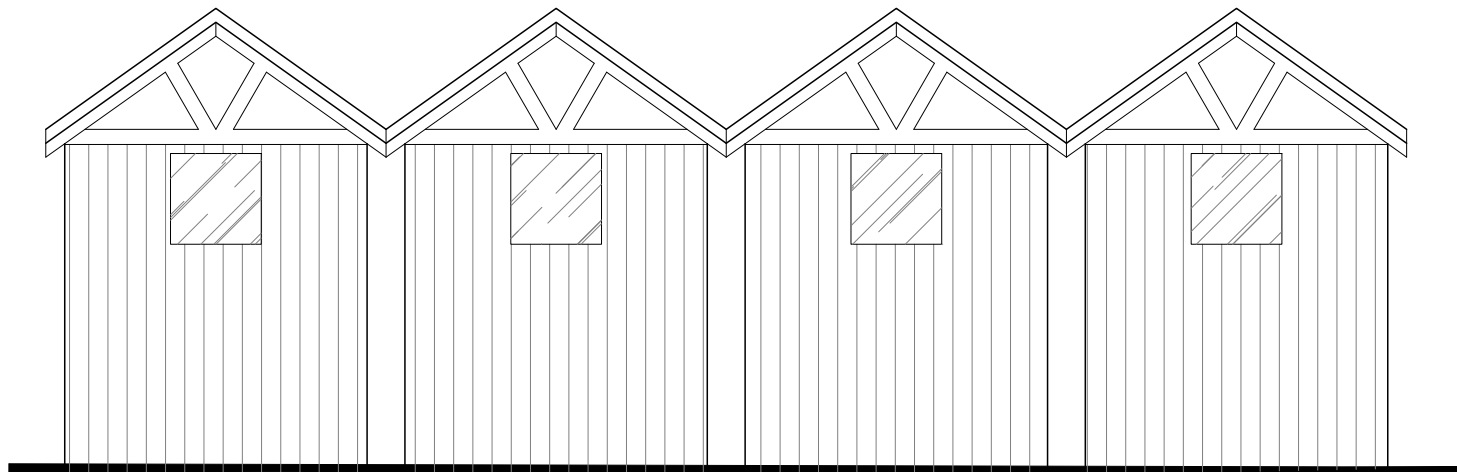


7 Hut Rear Elevation

Scale: 1:50



8 Hut Front Elevation

Scale: 1:50

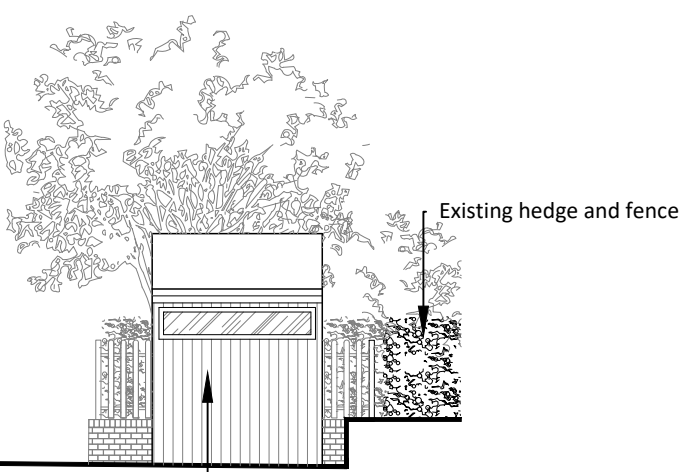


Existing huts



Rear image of existing huts




Front image of existing huts

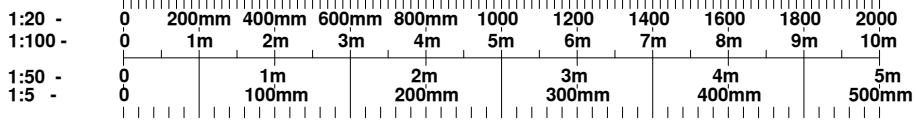

NOTE: Do not scale dimensions from this drawing. If in doubt refer to JS Design.

This drawing remains the copyright of the JS Design Partnership alone. All materials specified must be used in accordance with the manufacturers recommendations and all relevant current codes of practice.

Rev.	Description	Date

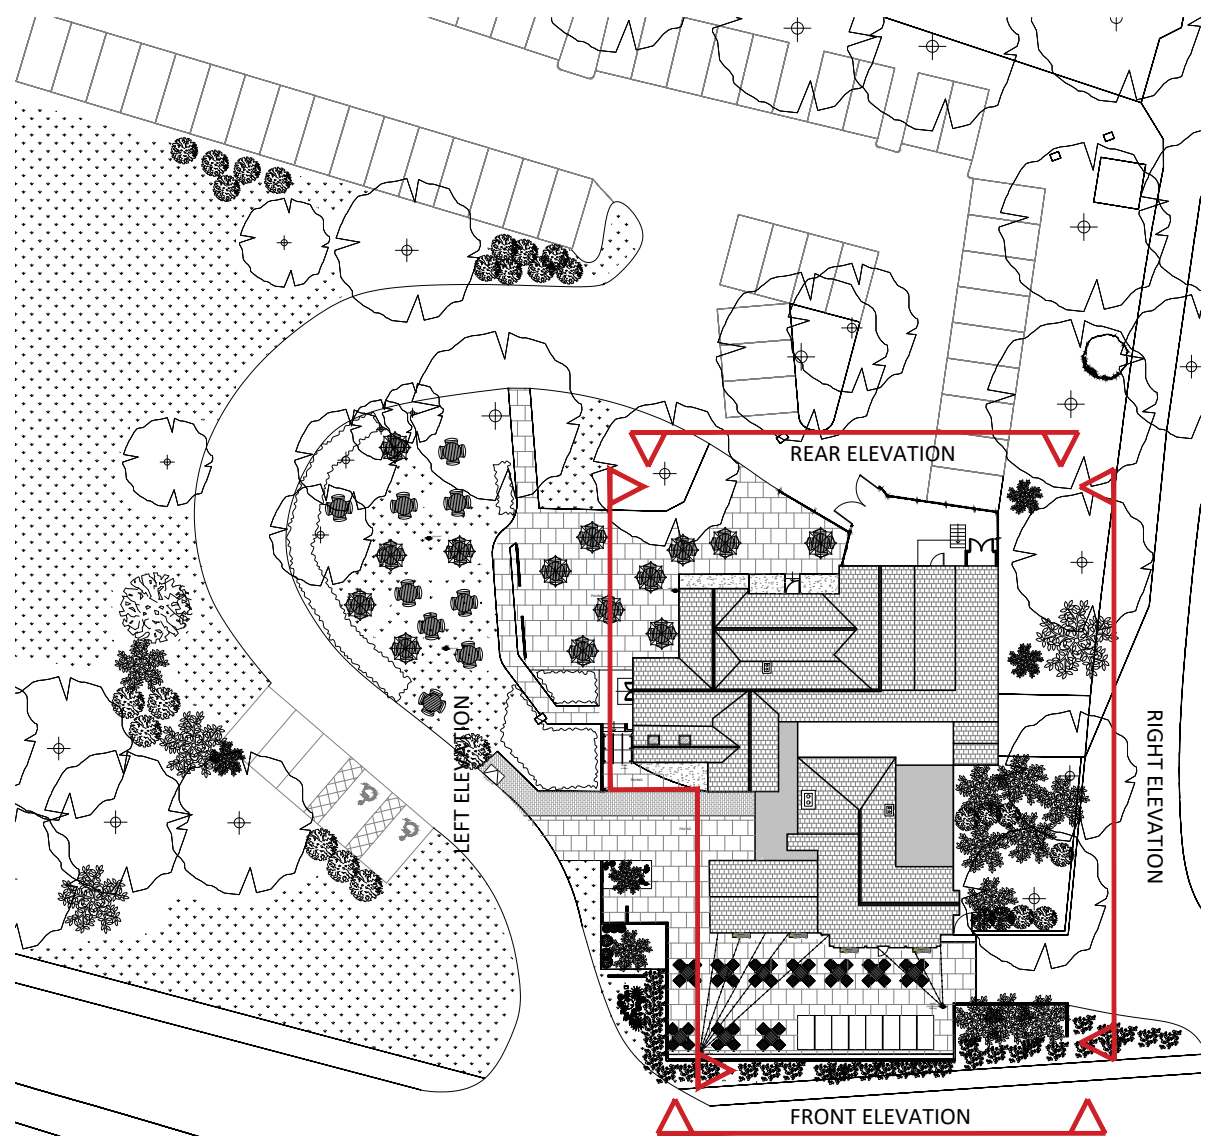

- Existing site plan

Scale: 1:500

CDM 2015: Under the CDM regulations there are no significant design risks.					
JSDESIGN PARTNERSHIP LLP T: 01274 633022 E: info@jsdesignpartnership.co.uk Unit 5, Peel House, 2 Taunton Street, Shipley Bradford, BD18 3NA. The partnership partnership is a limited liability partnership registered no 003 382111					
Client: CHEF & BREWER					
Project: YE OLDE LEATHERN BOTTEL 221 BARKHAM ROAD WOKINGHAM RG41 4BY					
Title: EXISTING ELEVATIONS					
Drawing No: 9326-04	Rev:	Date: 25.02.26	Drawn By: TG	Checked: SB	Scale @ A1: VARIES