



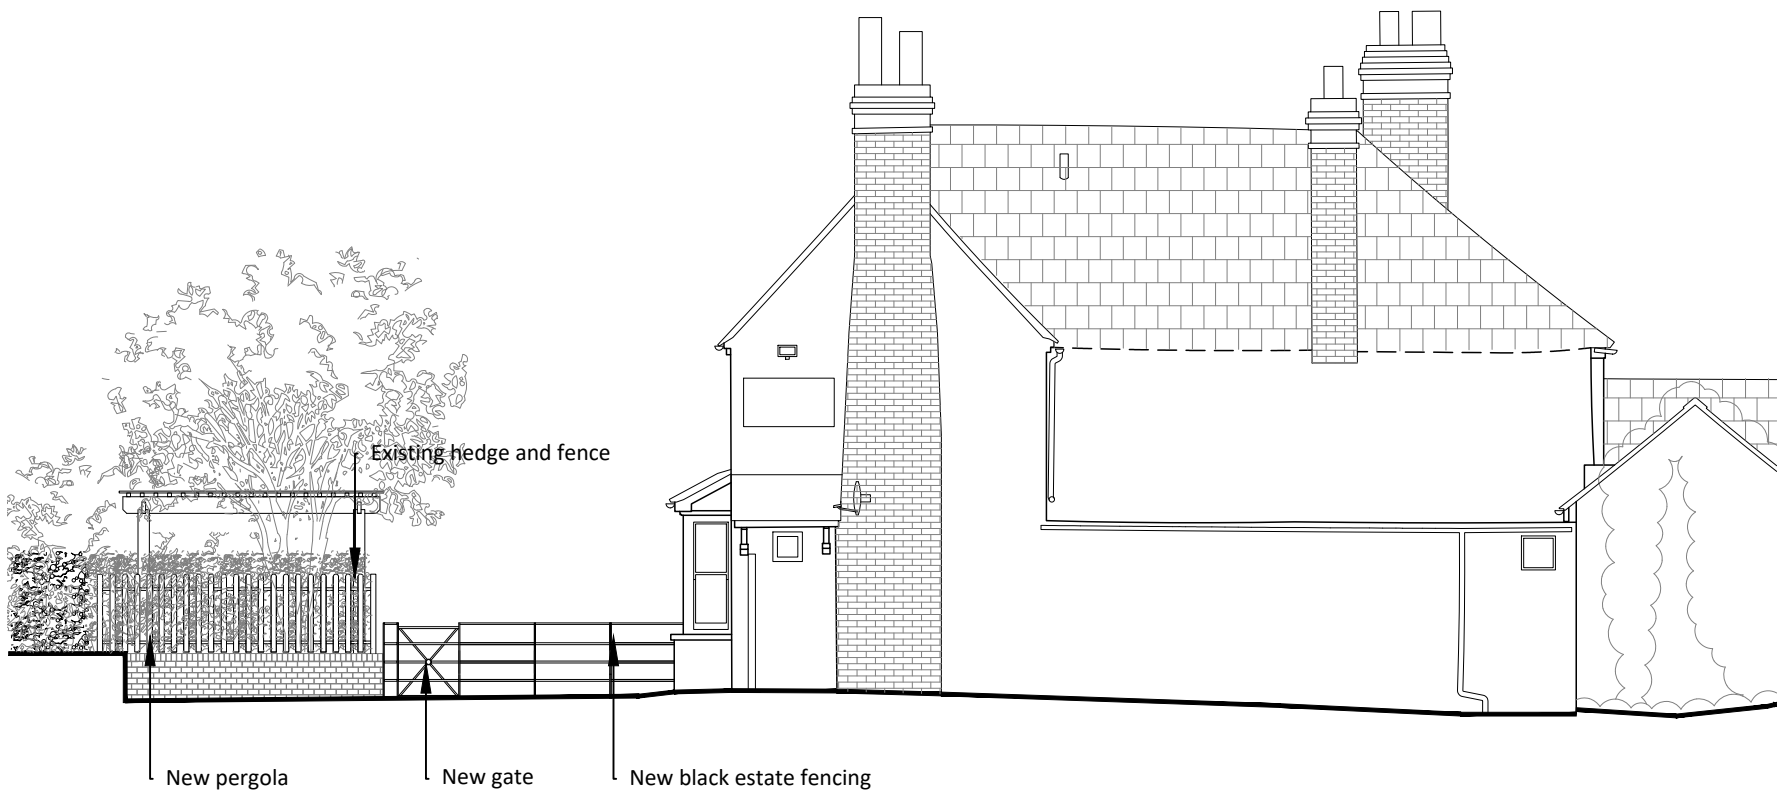

1 Proposed Right Elevation
Scale: 1:100

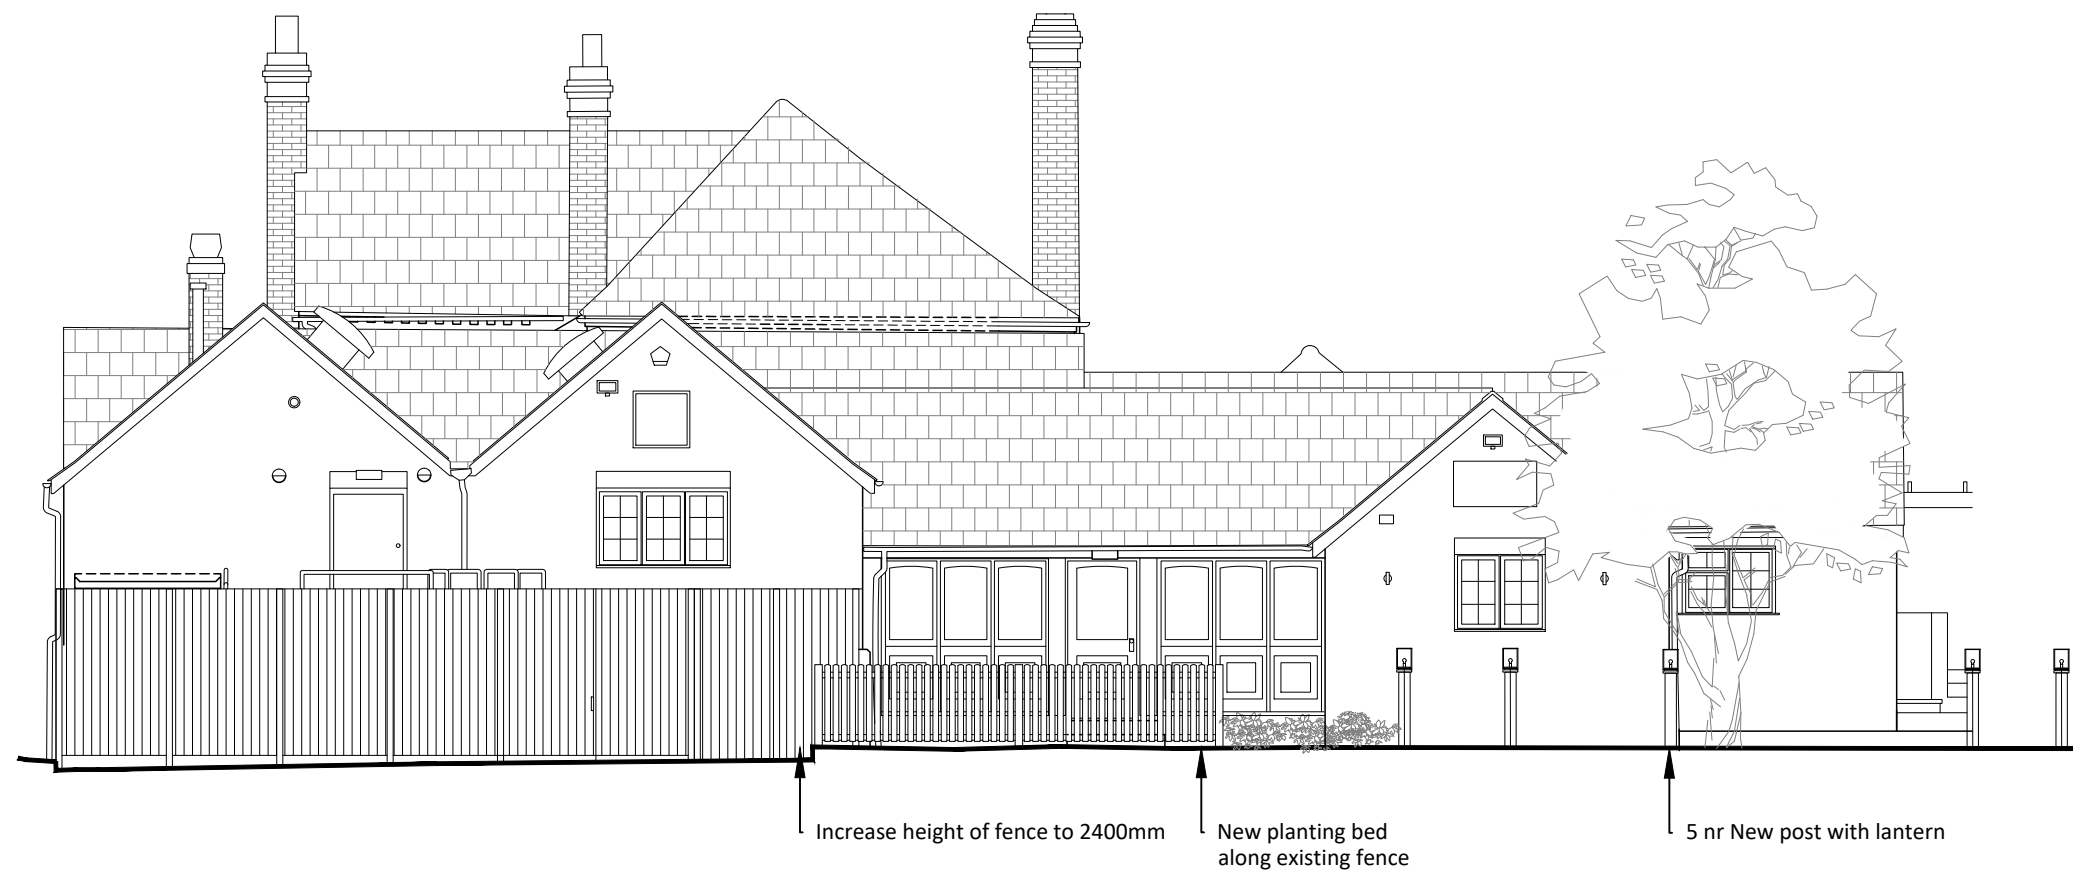

2 Proposed Rear Elevation
Scale: 1:100




3 Proposed Front Elevation
Scale: 1:100




4 Proposed Left Elevation
Scale: 1:100




5 Pergola Left Elevation
Scale: 1:50

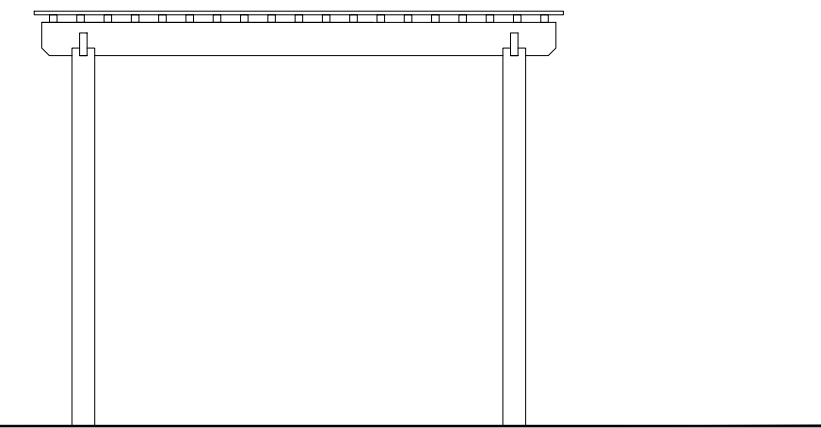


6 Pergola Right Elevation
Scale: 1:50

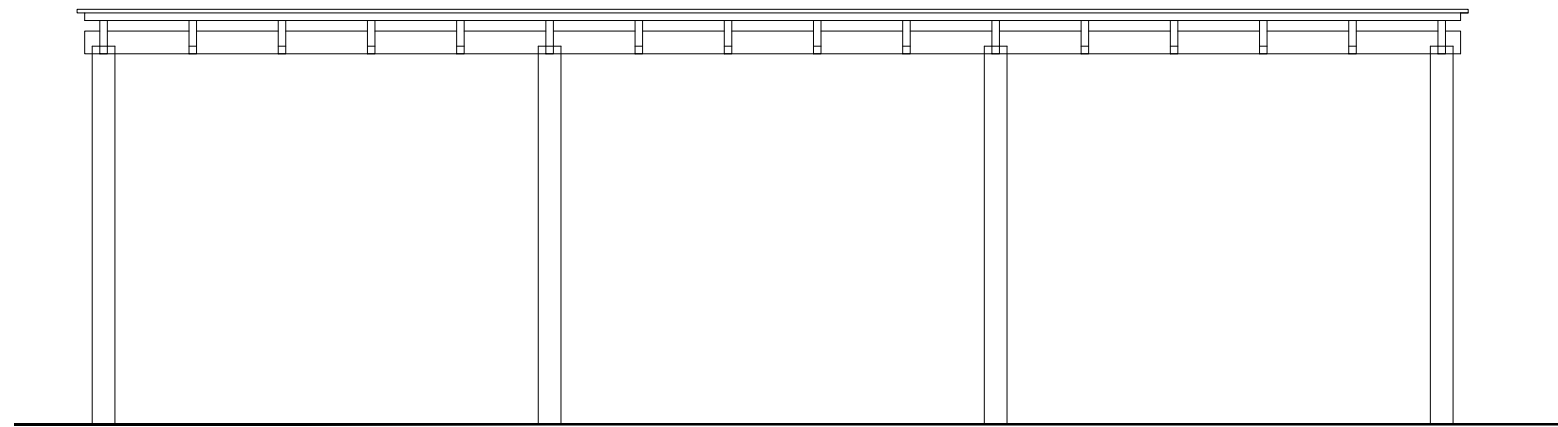


7 Pergola Front Elevation
Scale: 1:50

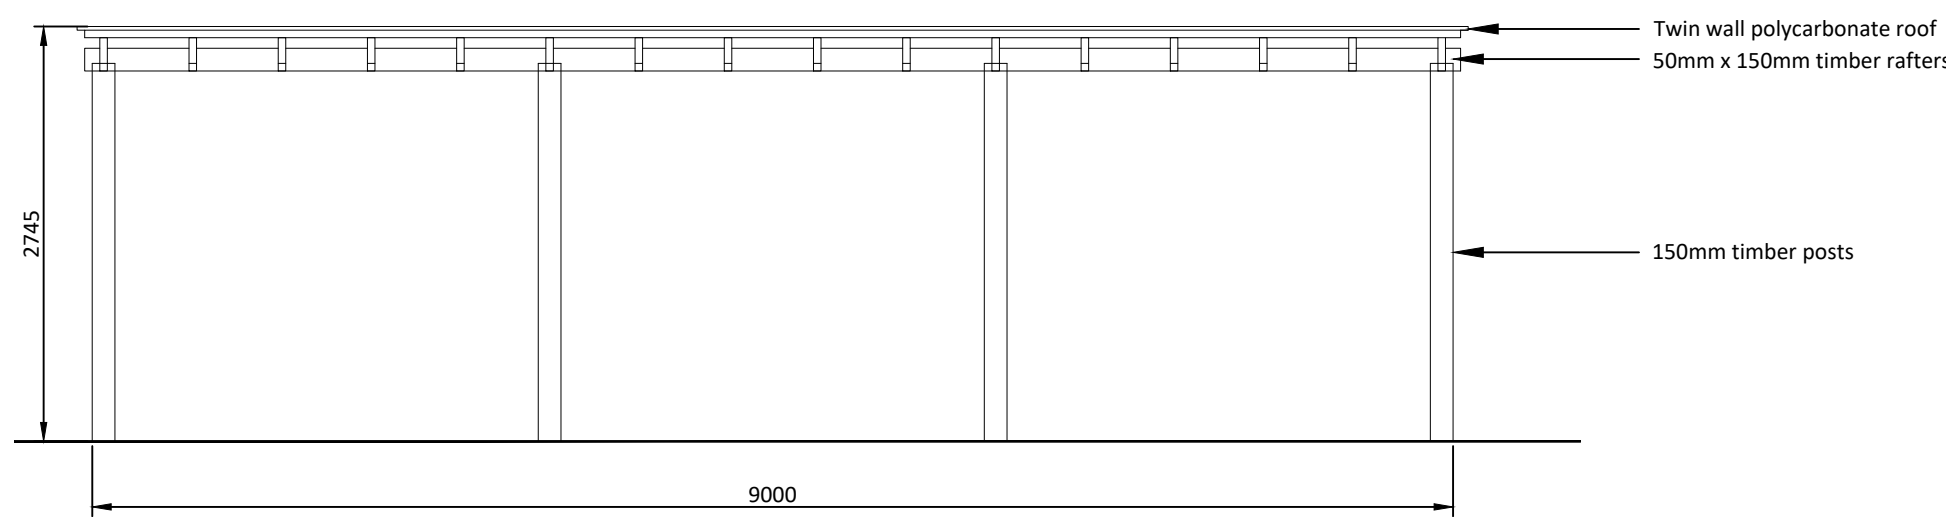

8 Pergola Rear Elevation
Scale: 1:50

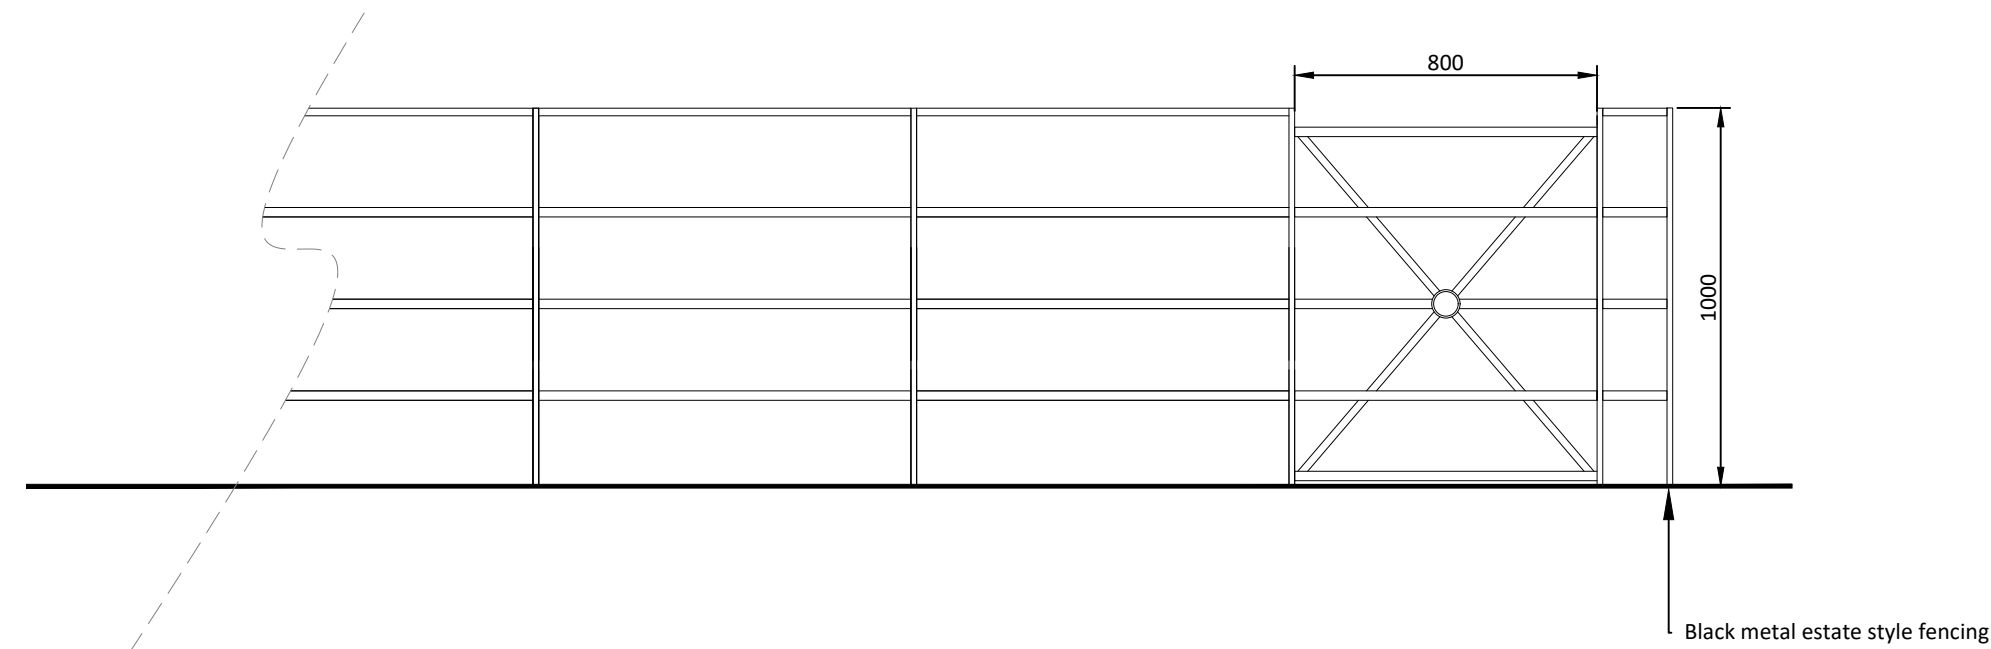


- Estate Fencing With Gate
Scale: 1:20

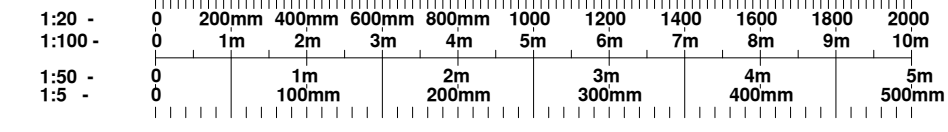


NOTE: Do not scale dimensions from this drawing. If in doubt refer to JS Design.

This drawing remains the copyright of the JS Design Partnership alone all materials specified must be used in accordance with the manufacturers recommendations and all relevant current codes of practice.


Rev.	Description	Date:

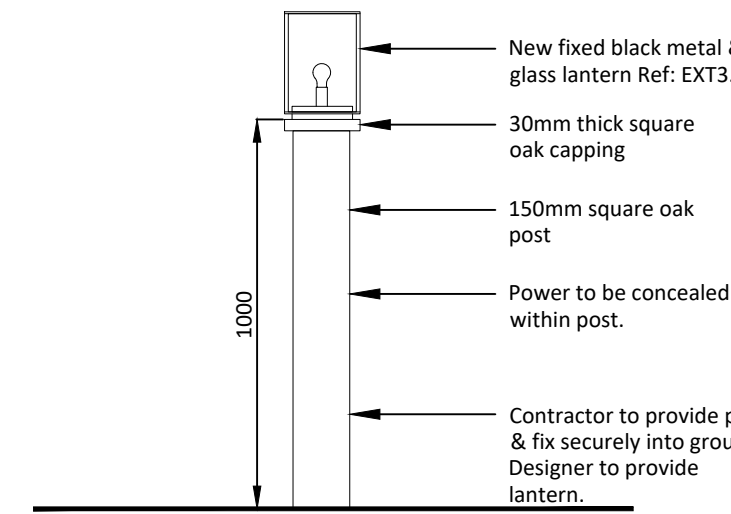

- Post Lantern
Scale: 1:20

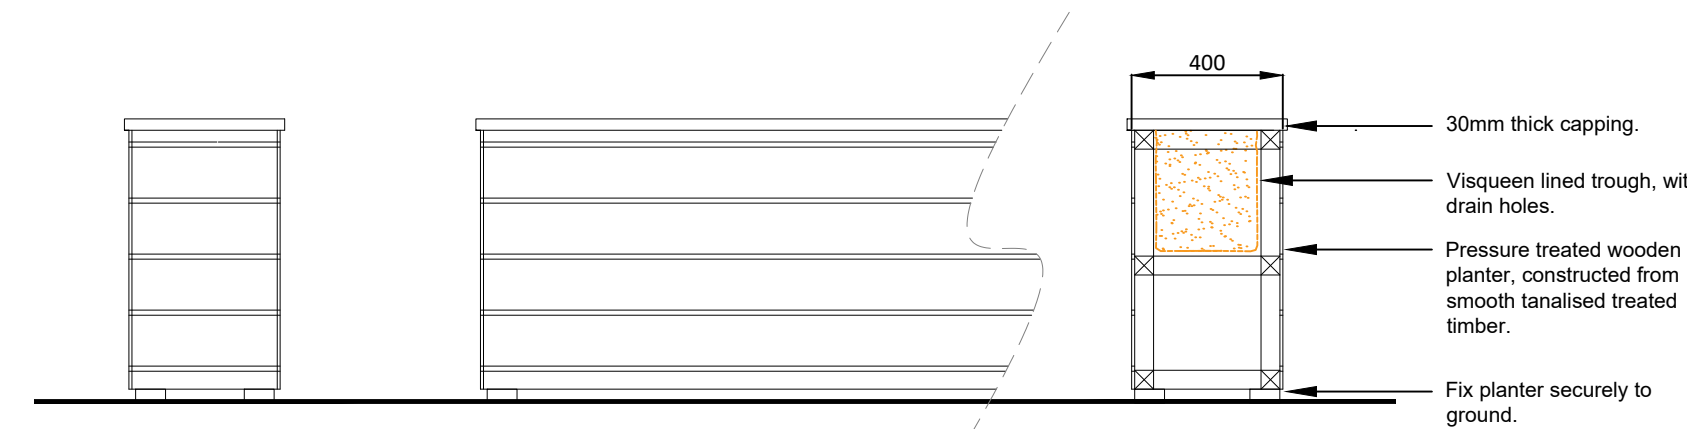

- Raised Planter
Scale: 1:20

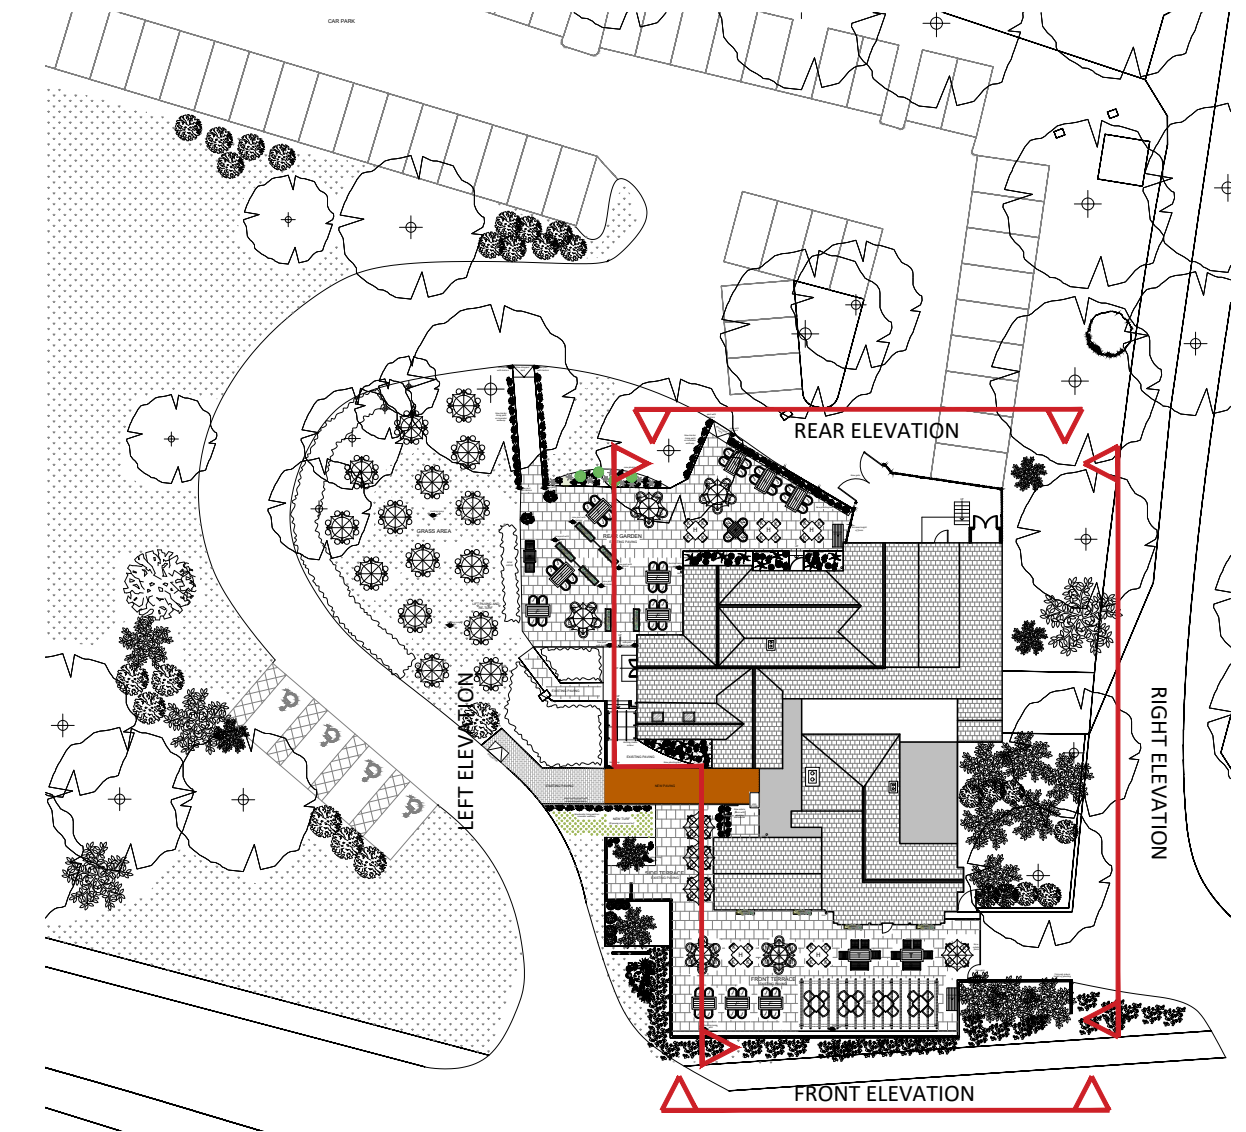

- Proposed site plan
Scale: 1:500

CDM 2015: Under the CDM regulations there are no significant design risks.					
JSDESIGN PARTNERSHIP LLP T: 01274 633022 E: info@jsdesignpartnership.co.uk Unit 5, Peel House, 2 Taunton Street, Shipley Bradford, BD18 3NA. The partnership is a limited liability partnership registered no 003 382111					
Client: CHEF & BREWER					
Project: YE OLDE LEATHERN BOTTEL 221 BARKHAM ROAD WOKINGHAM RG41 4BY					
Title: PROPOSED ELEVATIONS					
Drawing No: 9326-04	Rev:	Date: 25.02.26	Drawn By: TG	Checked: SB	Scale @ A1: VARIES