




NOTES
DRAWING REMAINS COPYRIGHT OF THE ARCHITECT.

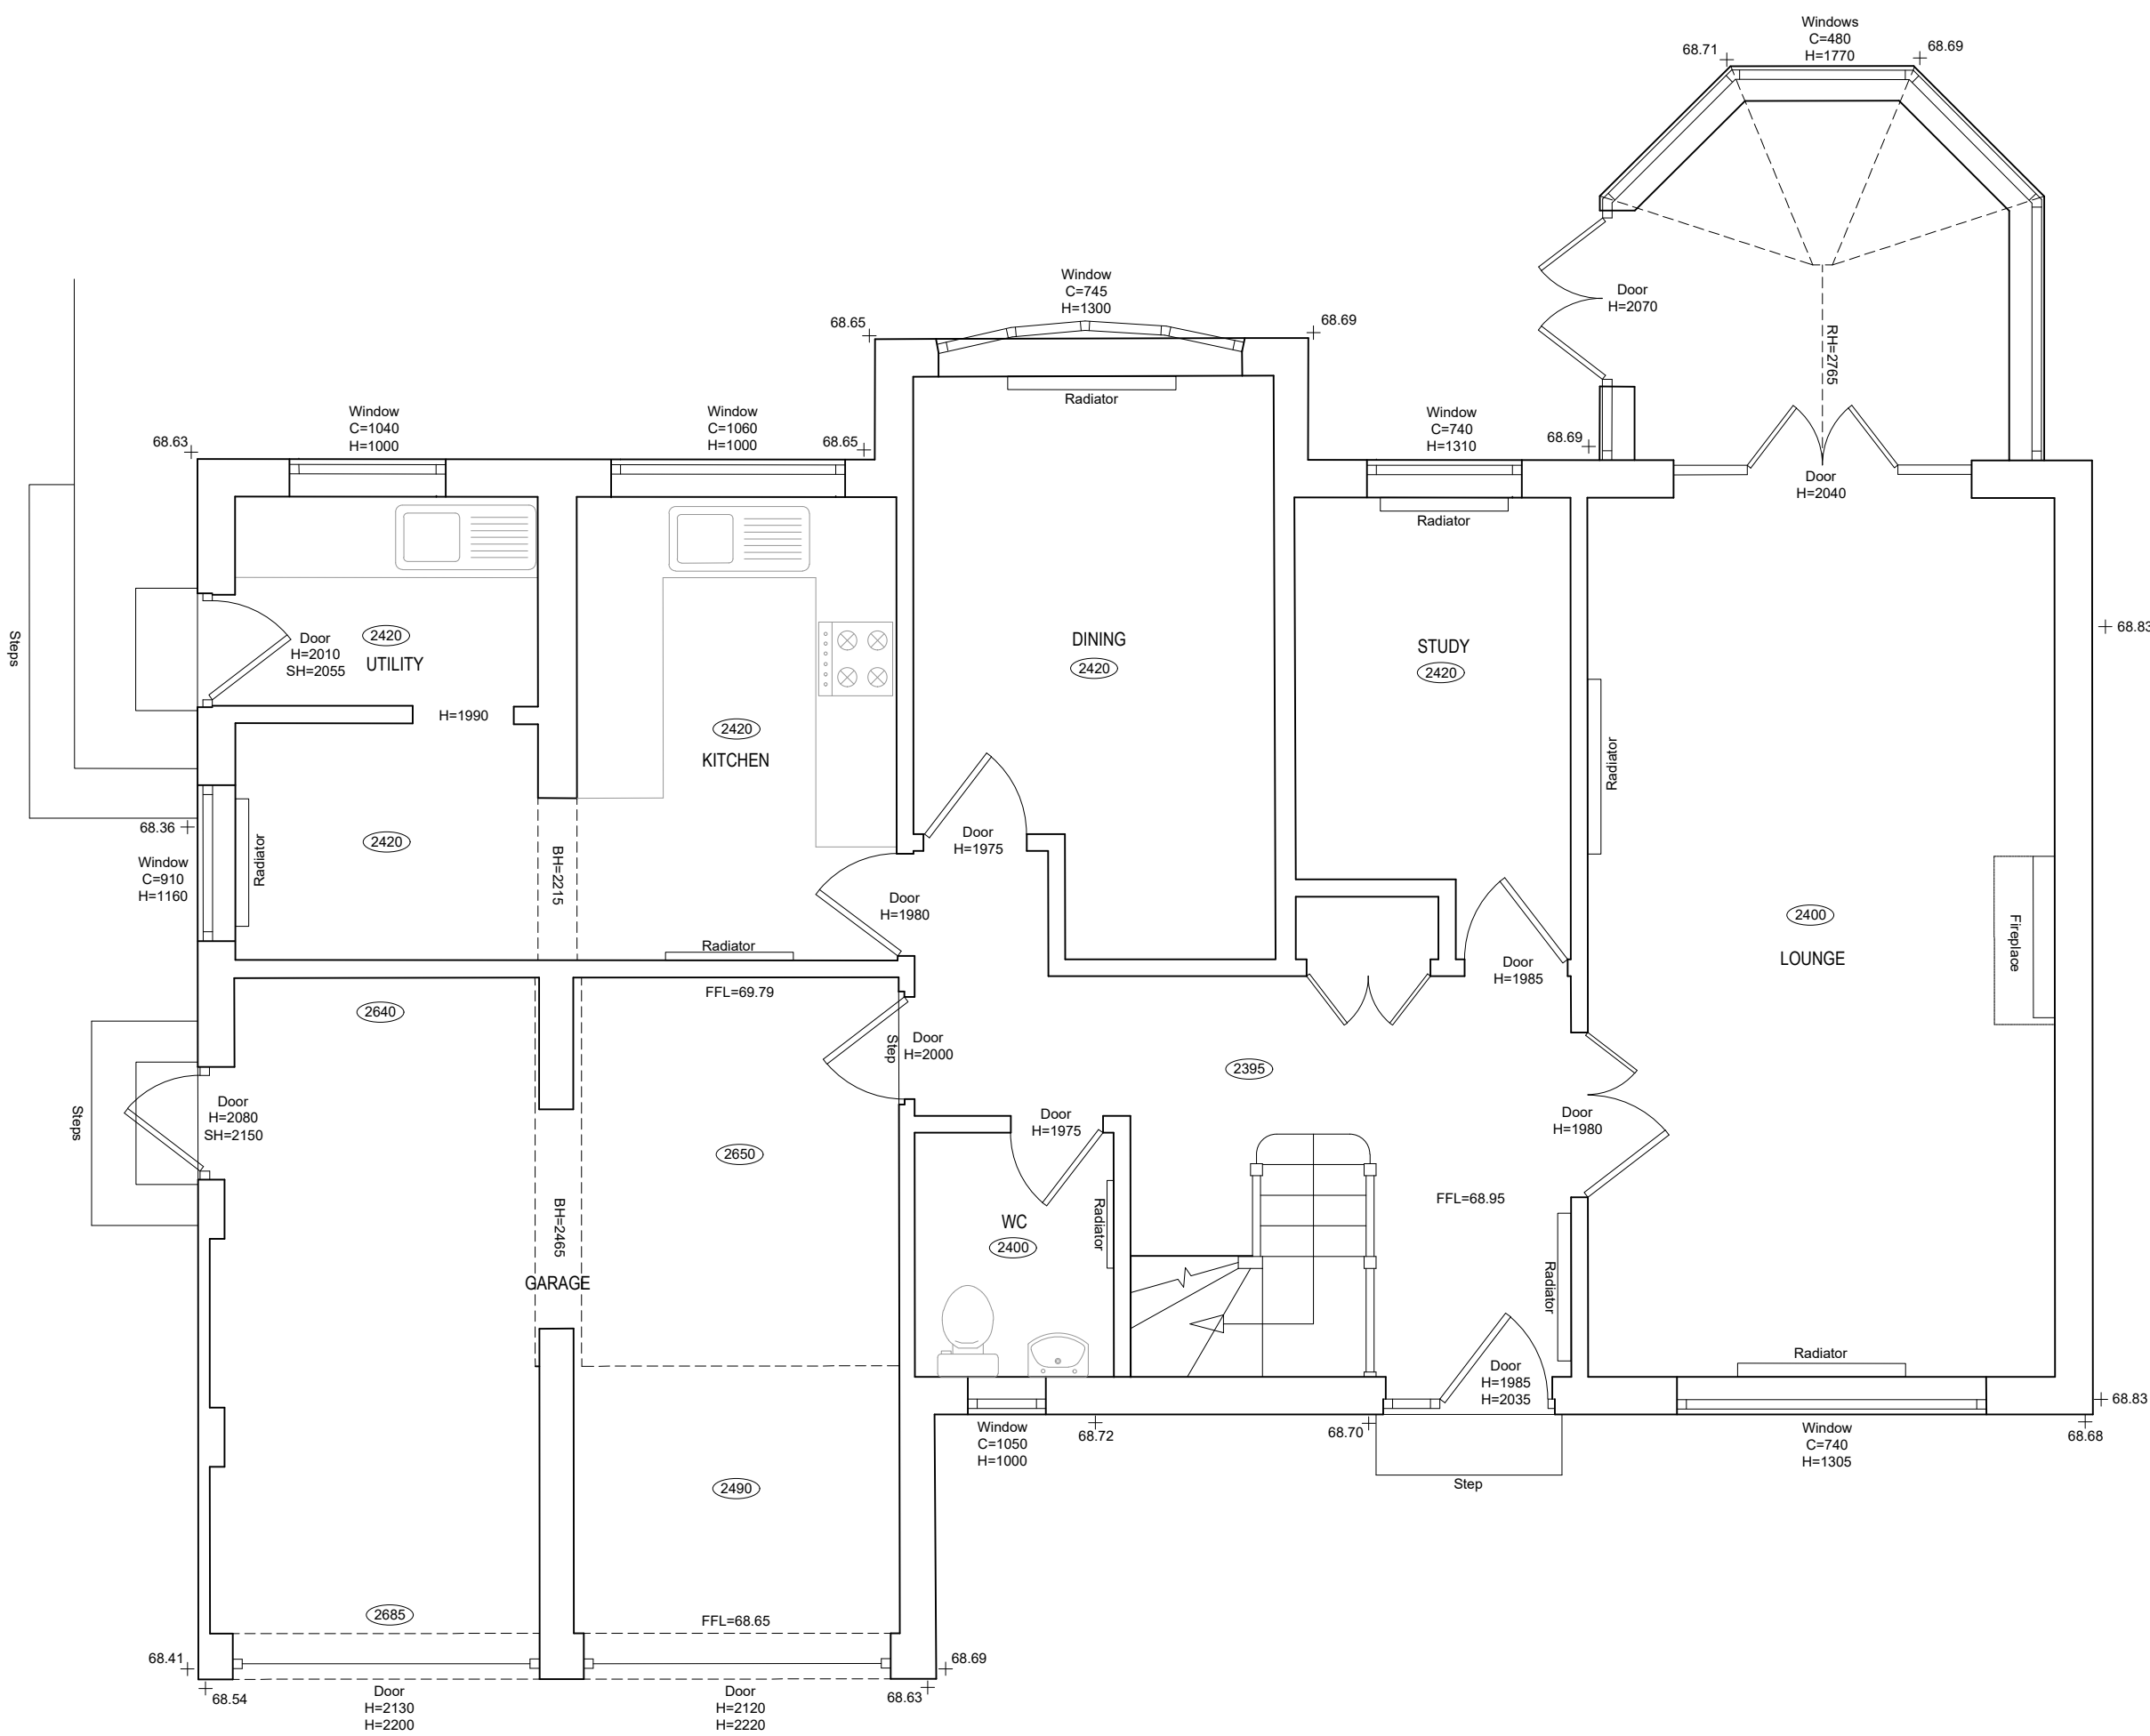

01 EXISTING GROUND FLOOR PLAN
1:50@A1

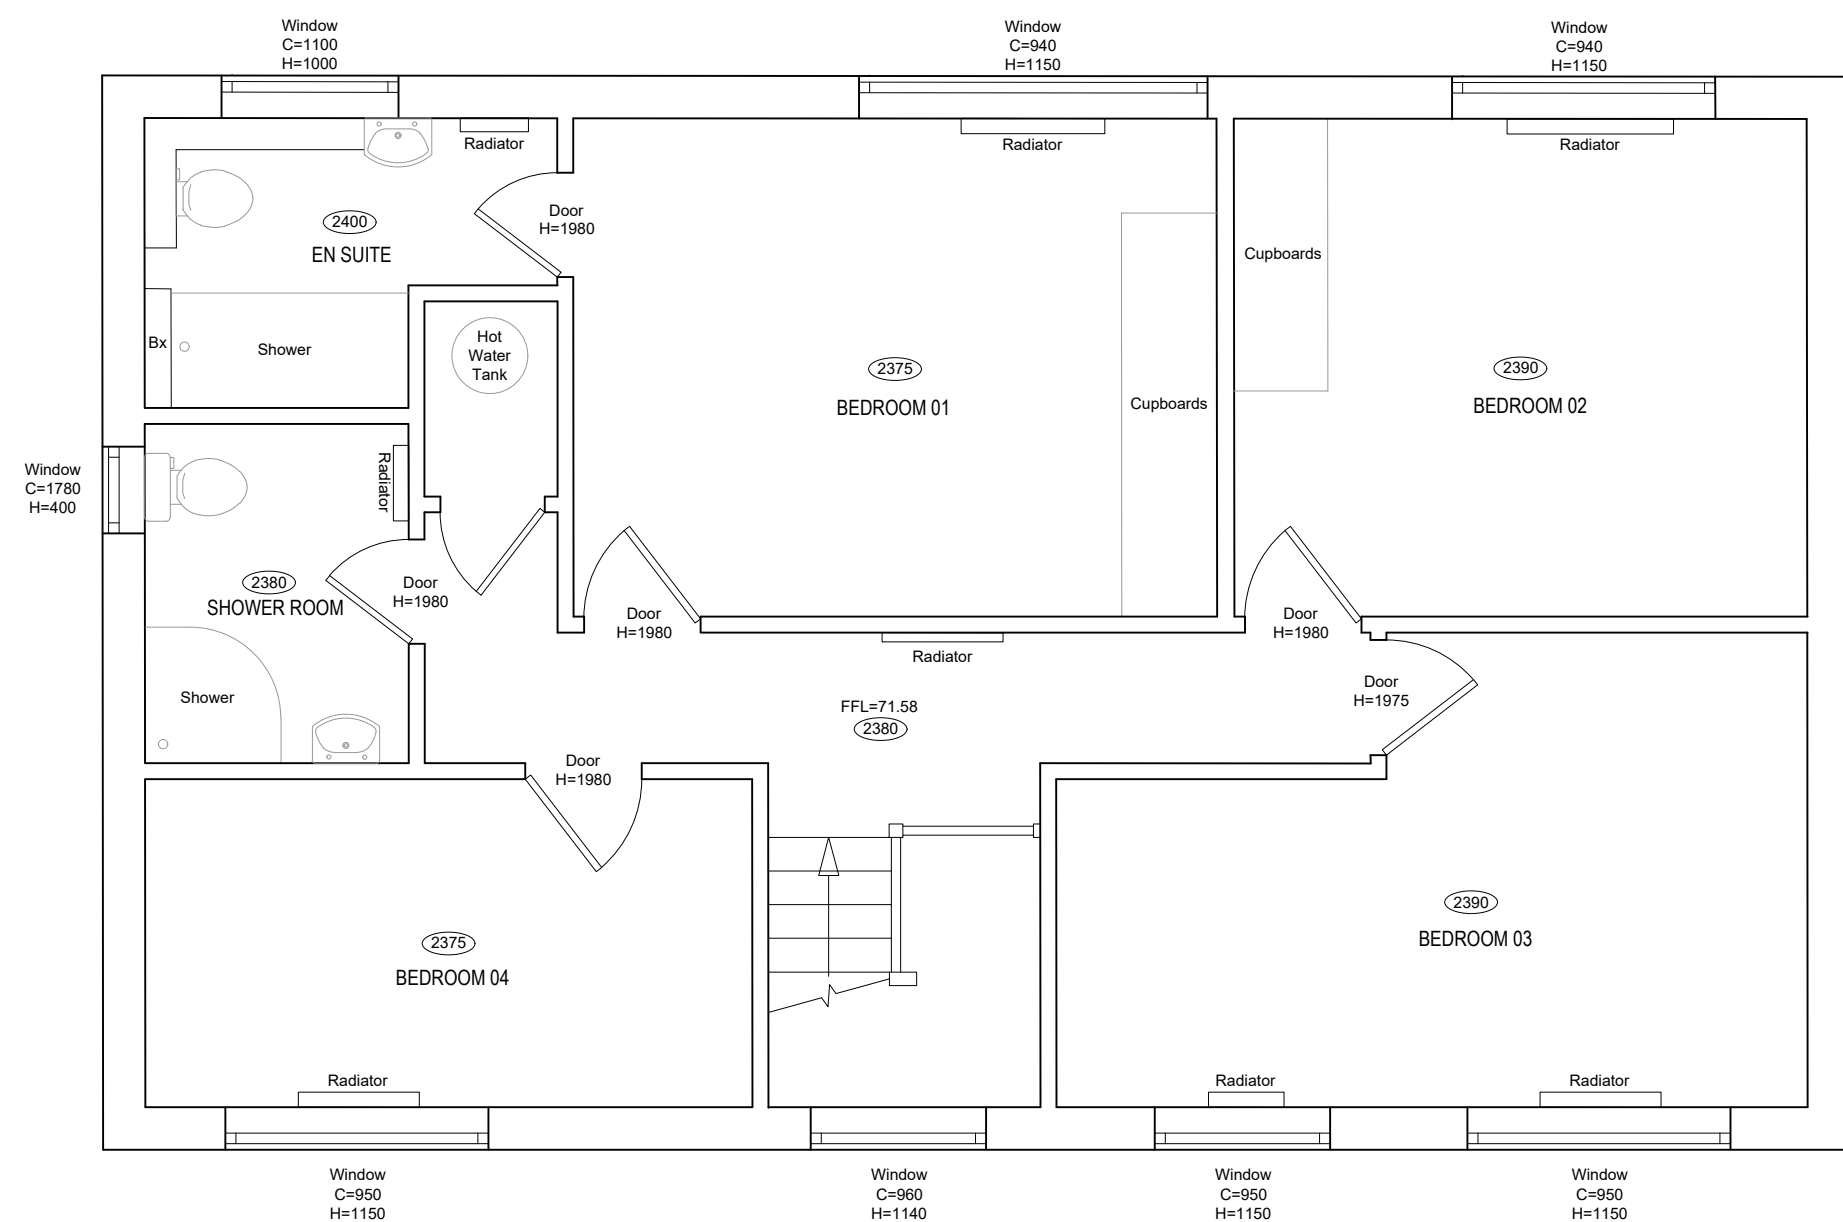

02 EXISTING FIRST FLOOR PLAN
1:50@A1

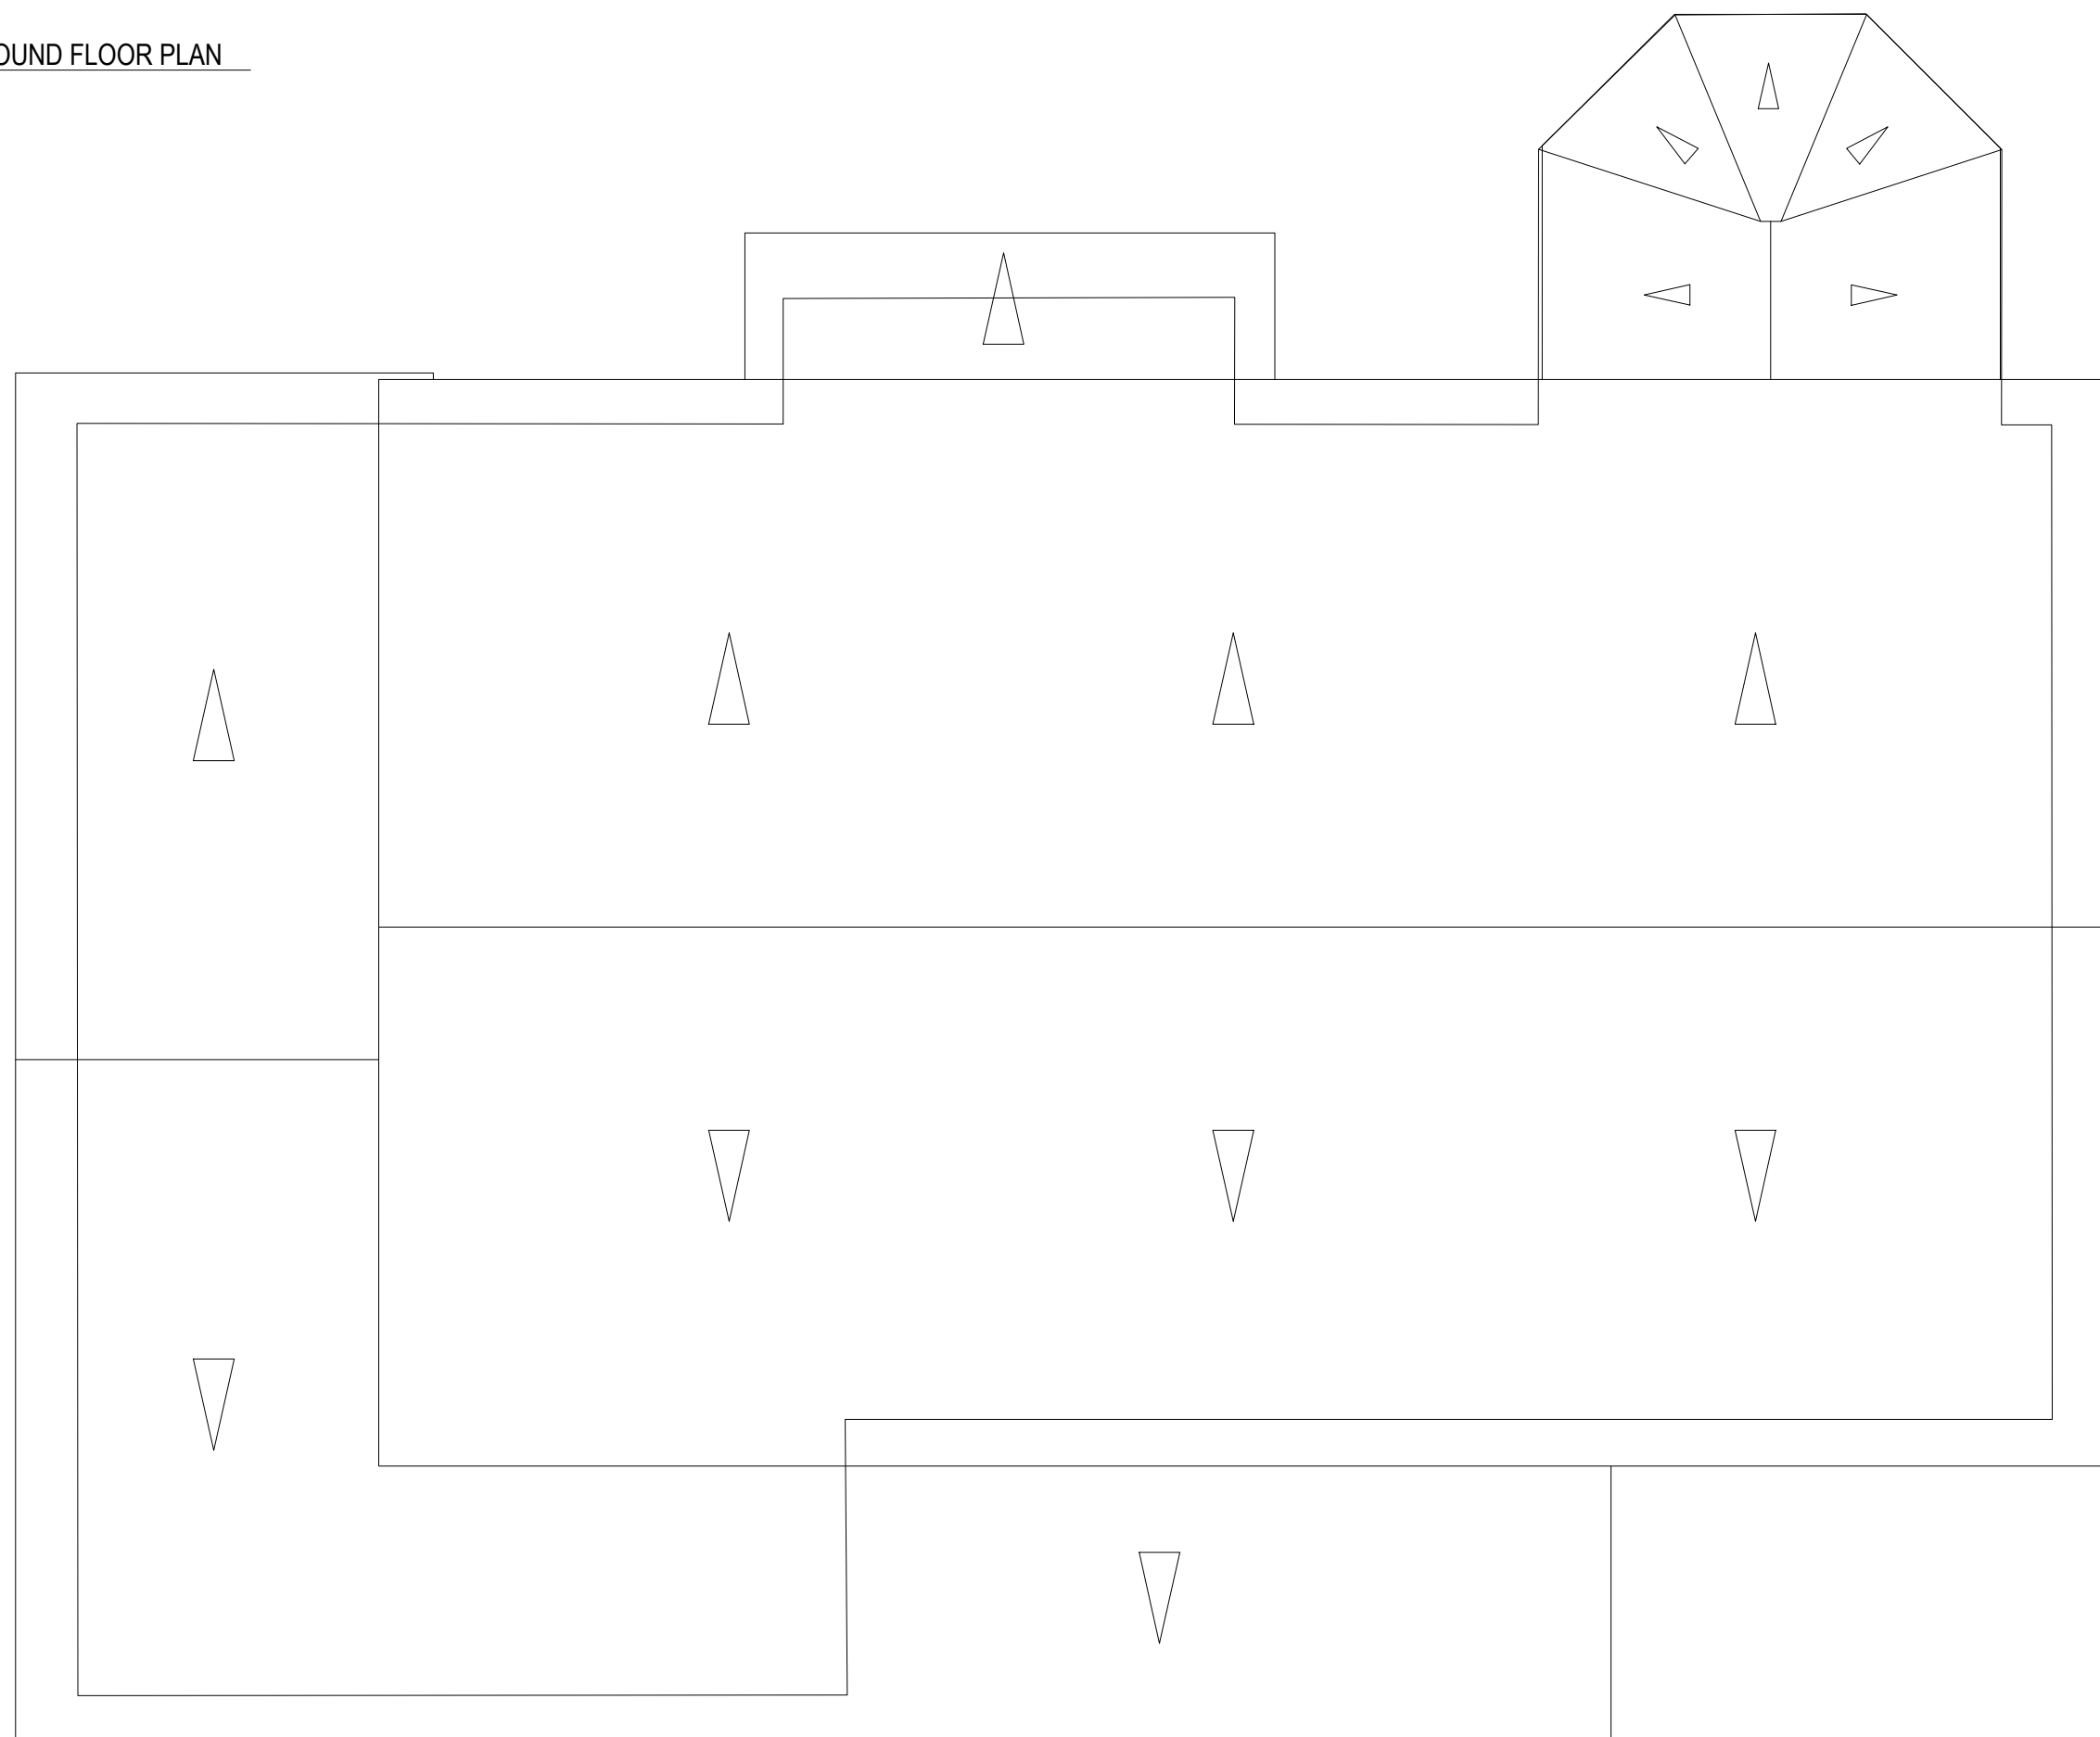

03 EXISTING ROOF PLAN
1:50@A1

P02	24.02.26	PLANNING DRAWING	BC	BC
P01	24.02.26	INITIAL ISSUE	BC	BC
REV	DATE	DESCRIPTION	DRN	CHK

CONNECTED
ARCHITECTURE

CLIENT
Mr & Mrs Saunders
PROJECT
1 Beale Close
Wokingham, RG40 1GA
DRAWING TITLE
Existing Floor & Roof Plans

SCALE 1:50@A1 / 1:100@A3 A1 SHEET
STATUS
PRELIMINARY
DRAWING NO
0295-GA-0002
REV
P02