



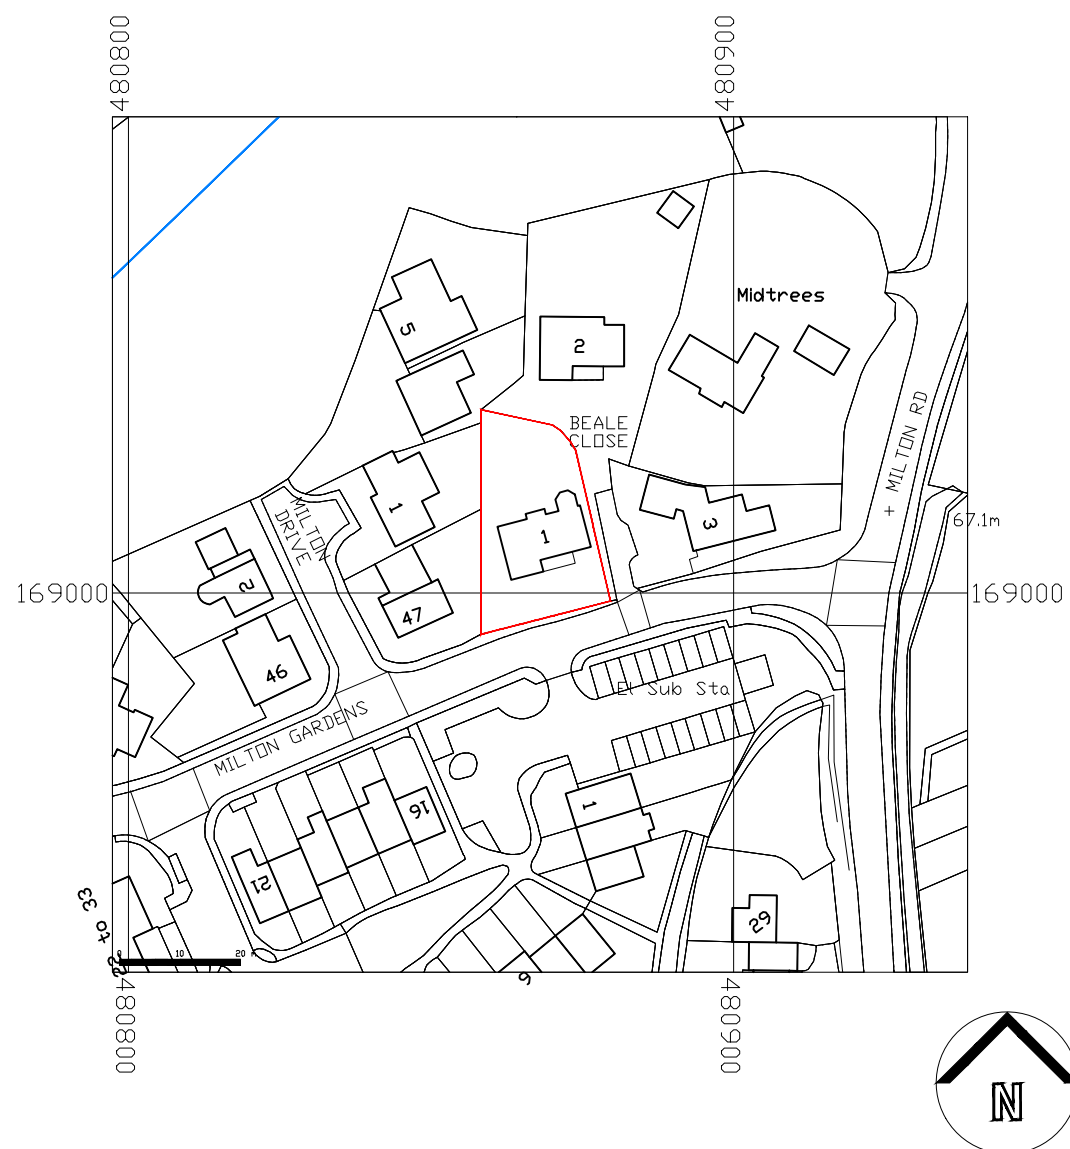



01 SITE LOCATION PLAN
比例尺 1:1250BA1

© Crown Copyright and database rights 2020 OS 100047474

 


02 PROPOSED BLOCK PLAN
比例尺 1:500BA1


© Crown Copyright and database rights 2020 OS 100047474

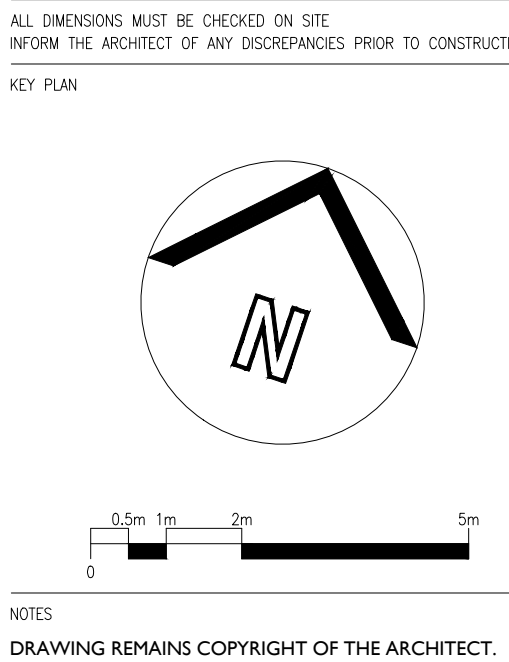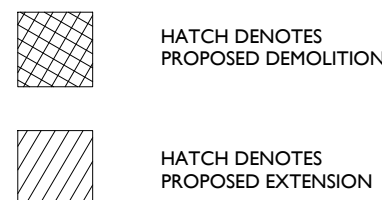

NOTES
DRAWING REMAINS COPYRIGHT OF THE ARCHITECT.

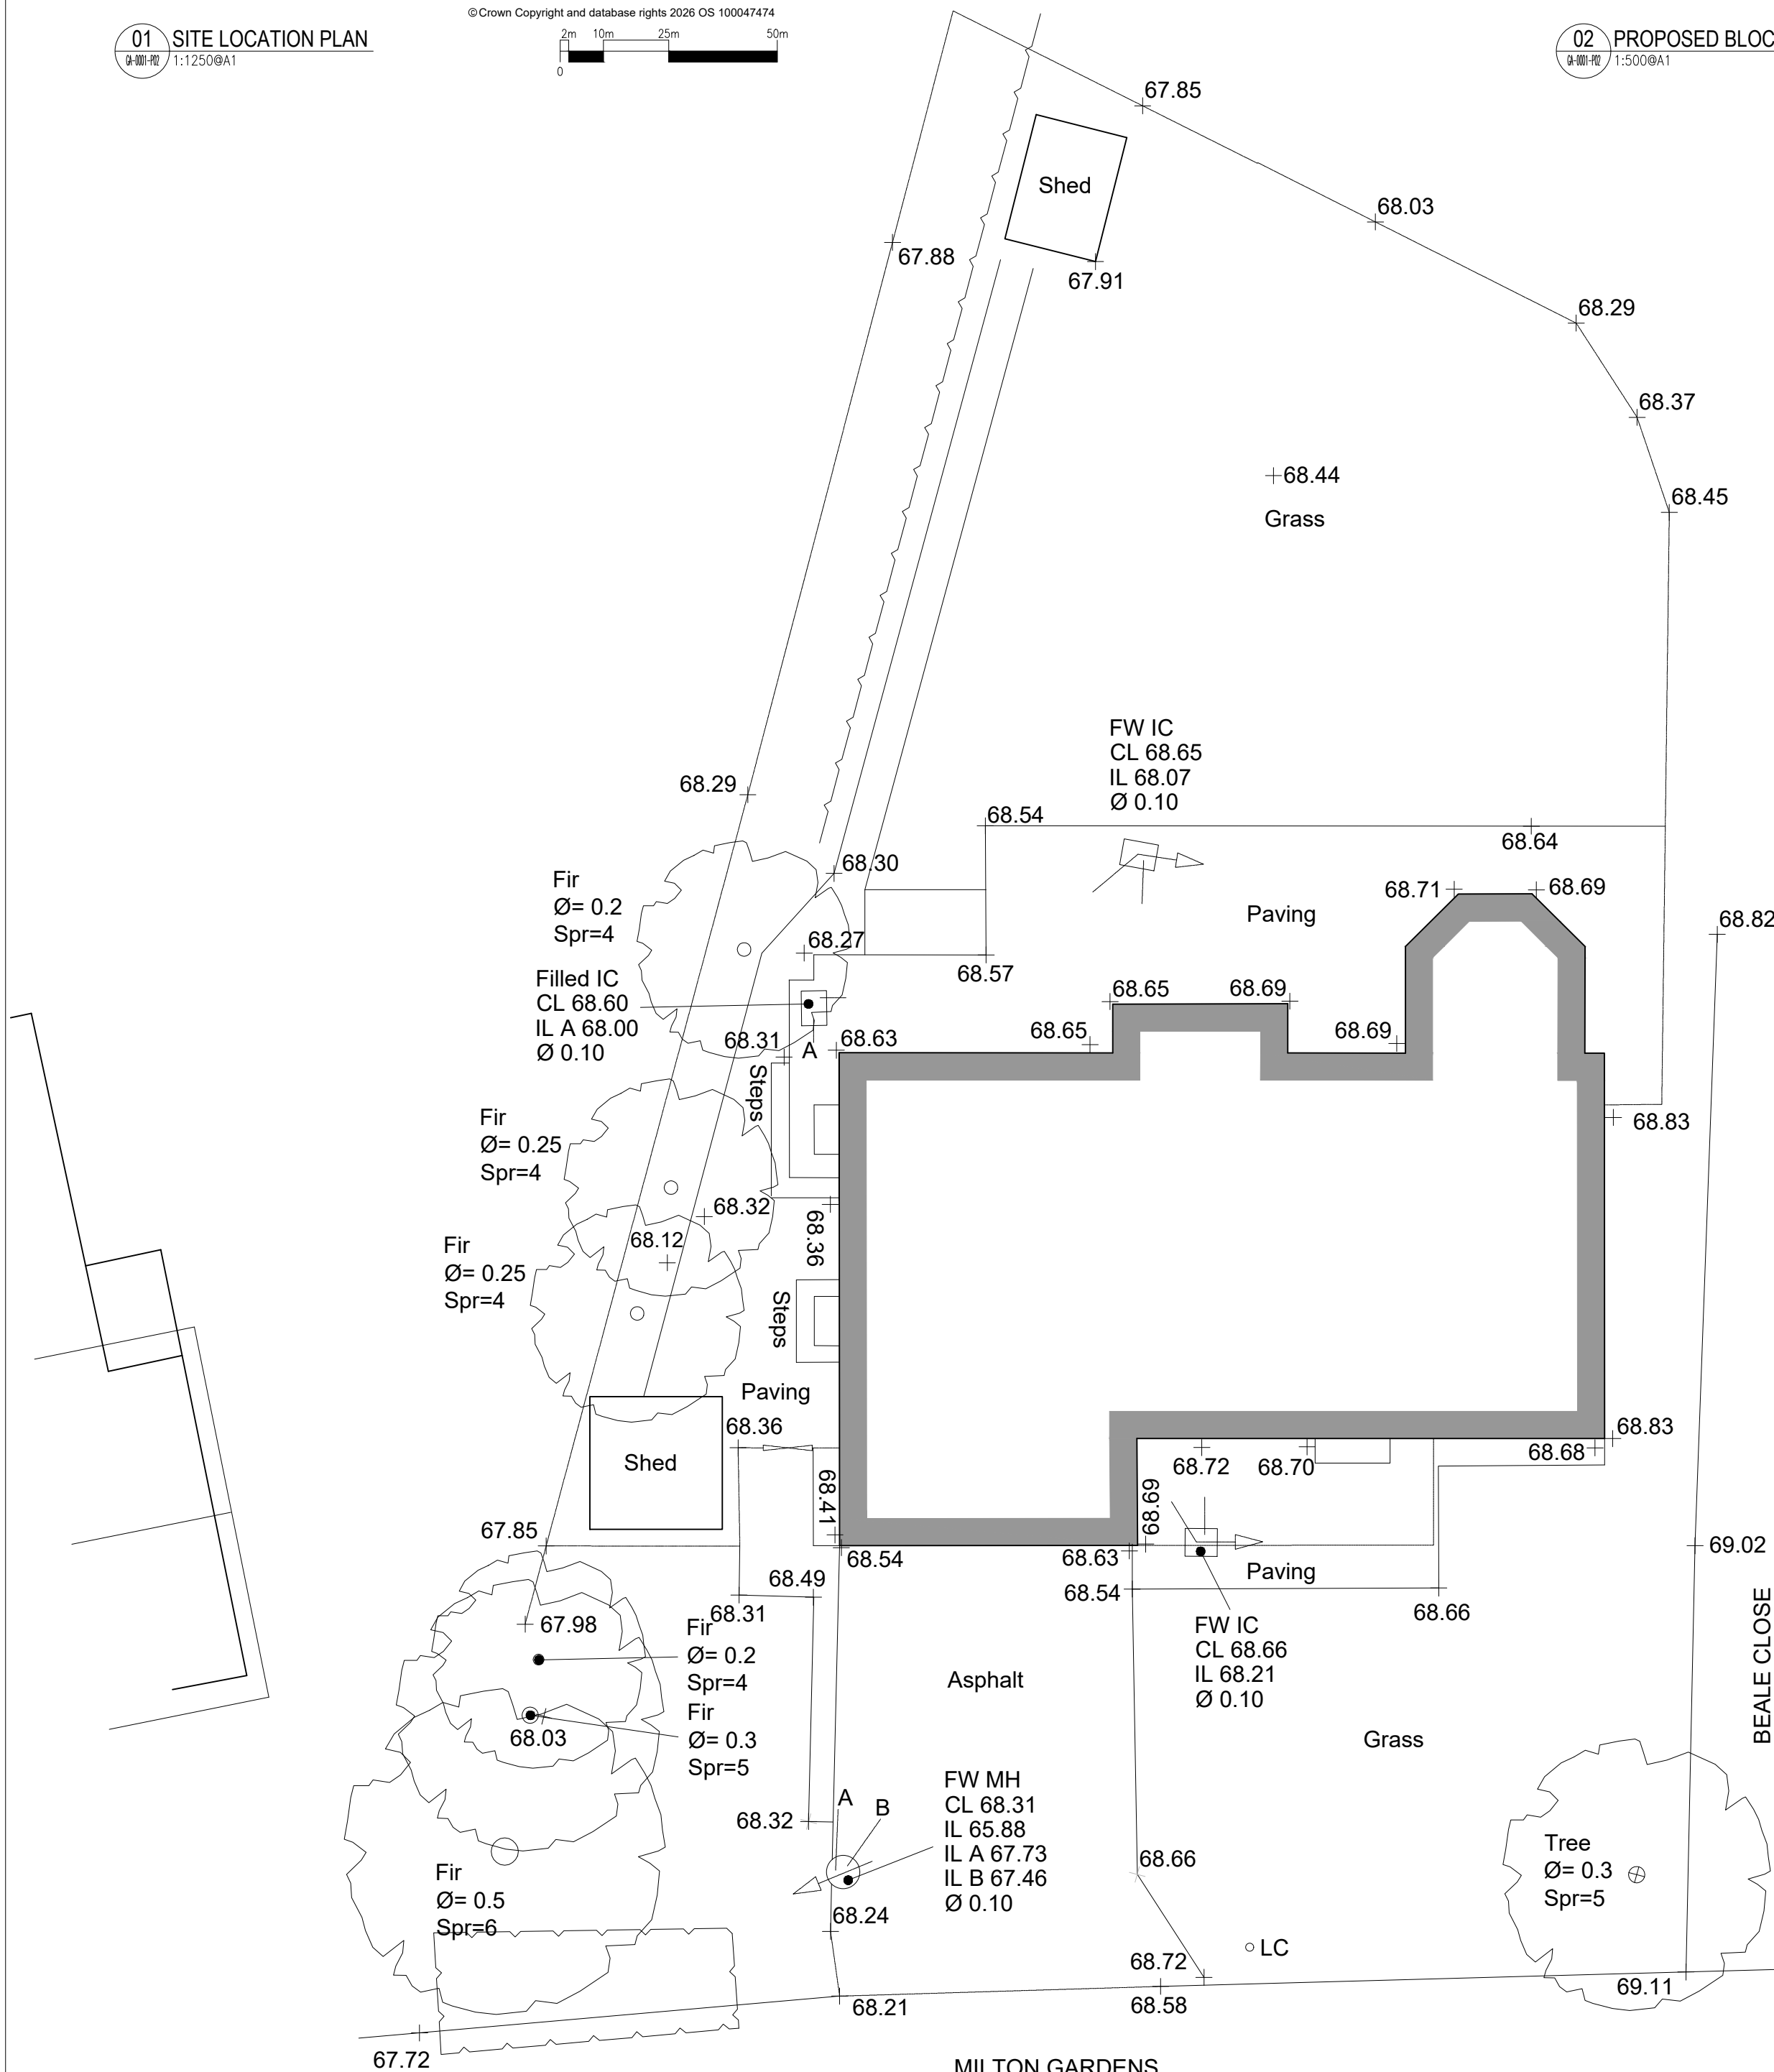

03 EXISTING SITE PLAN
比例尺 1:100BA1

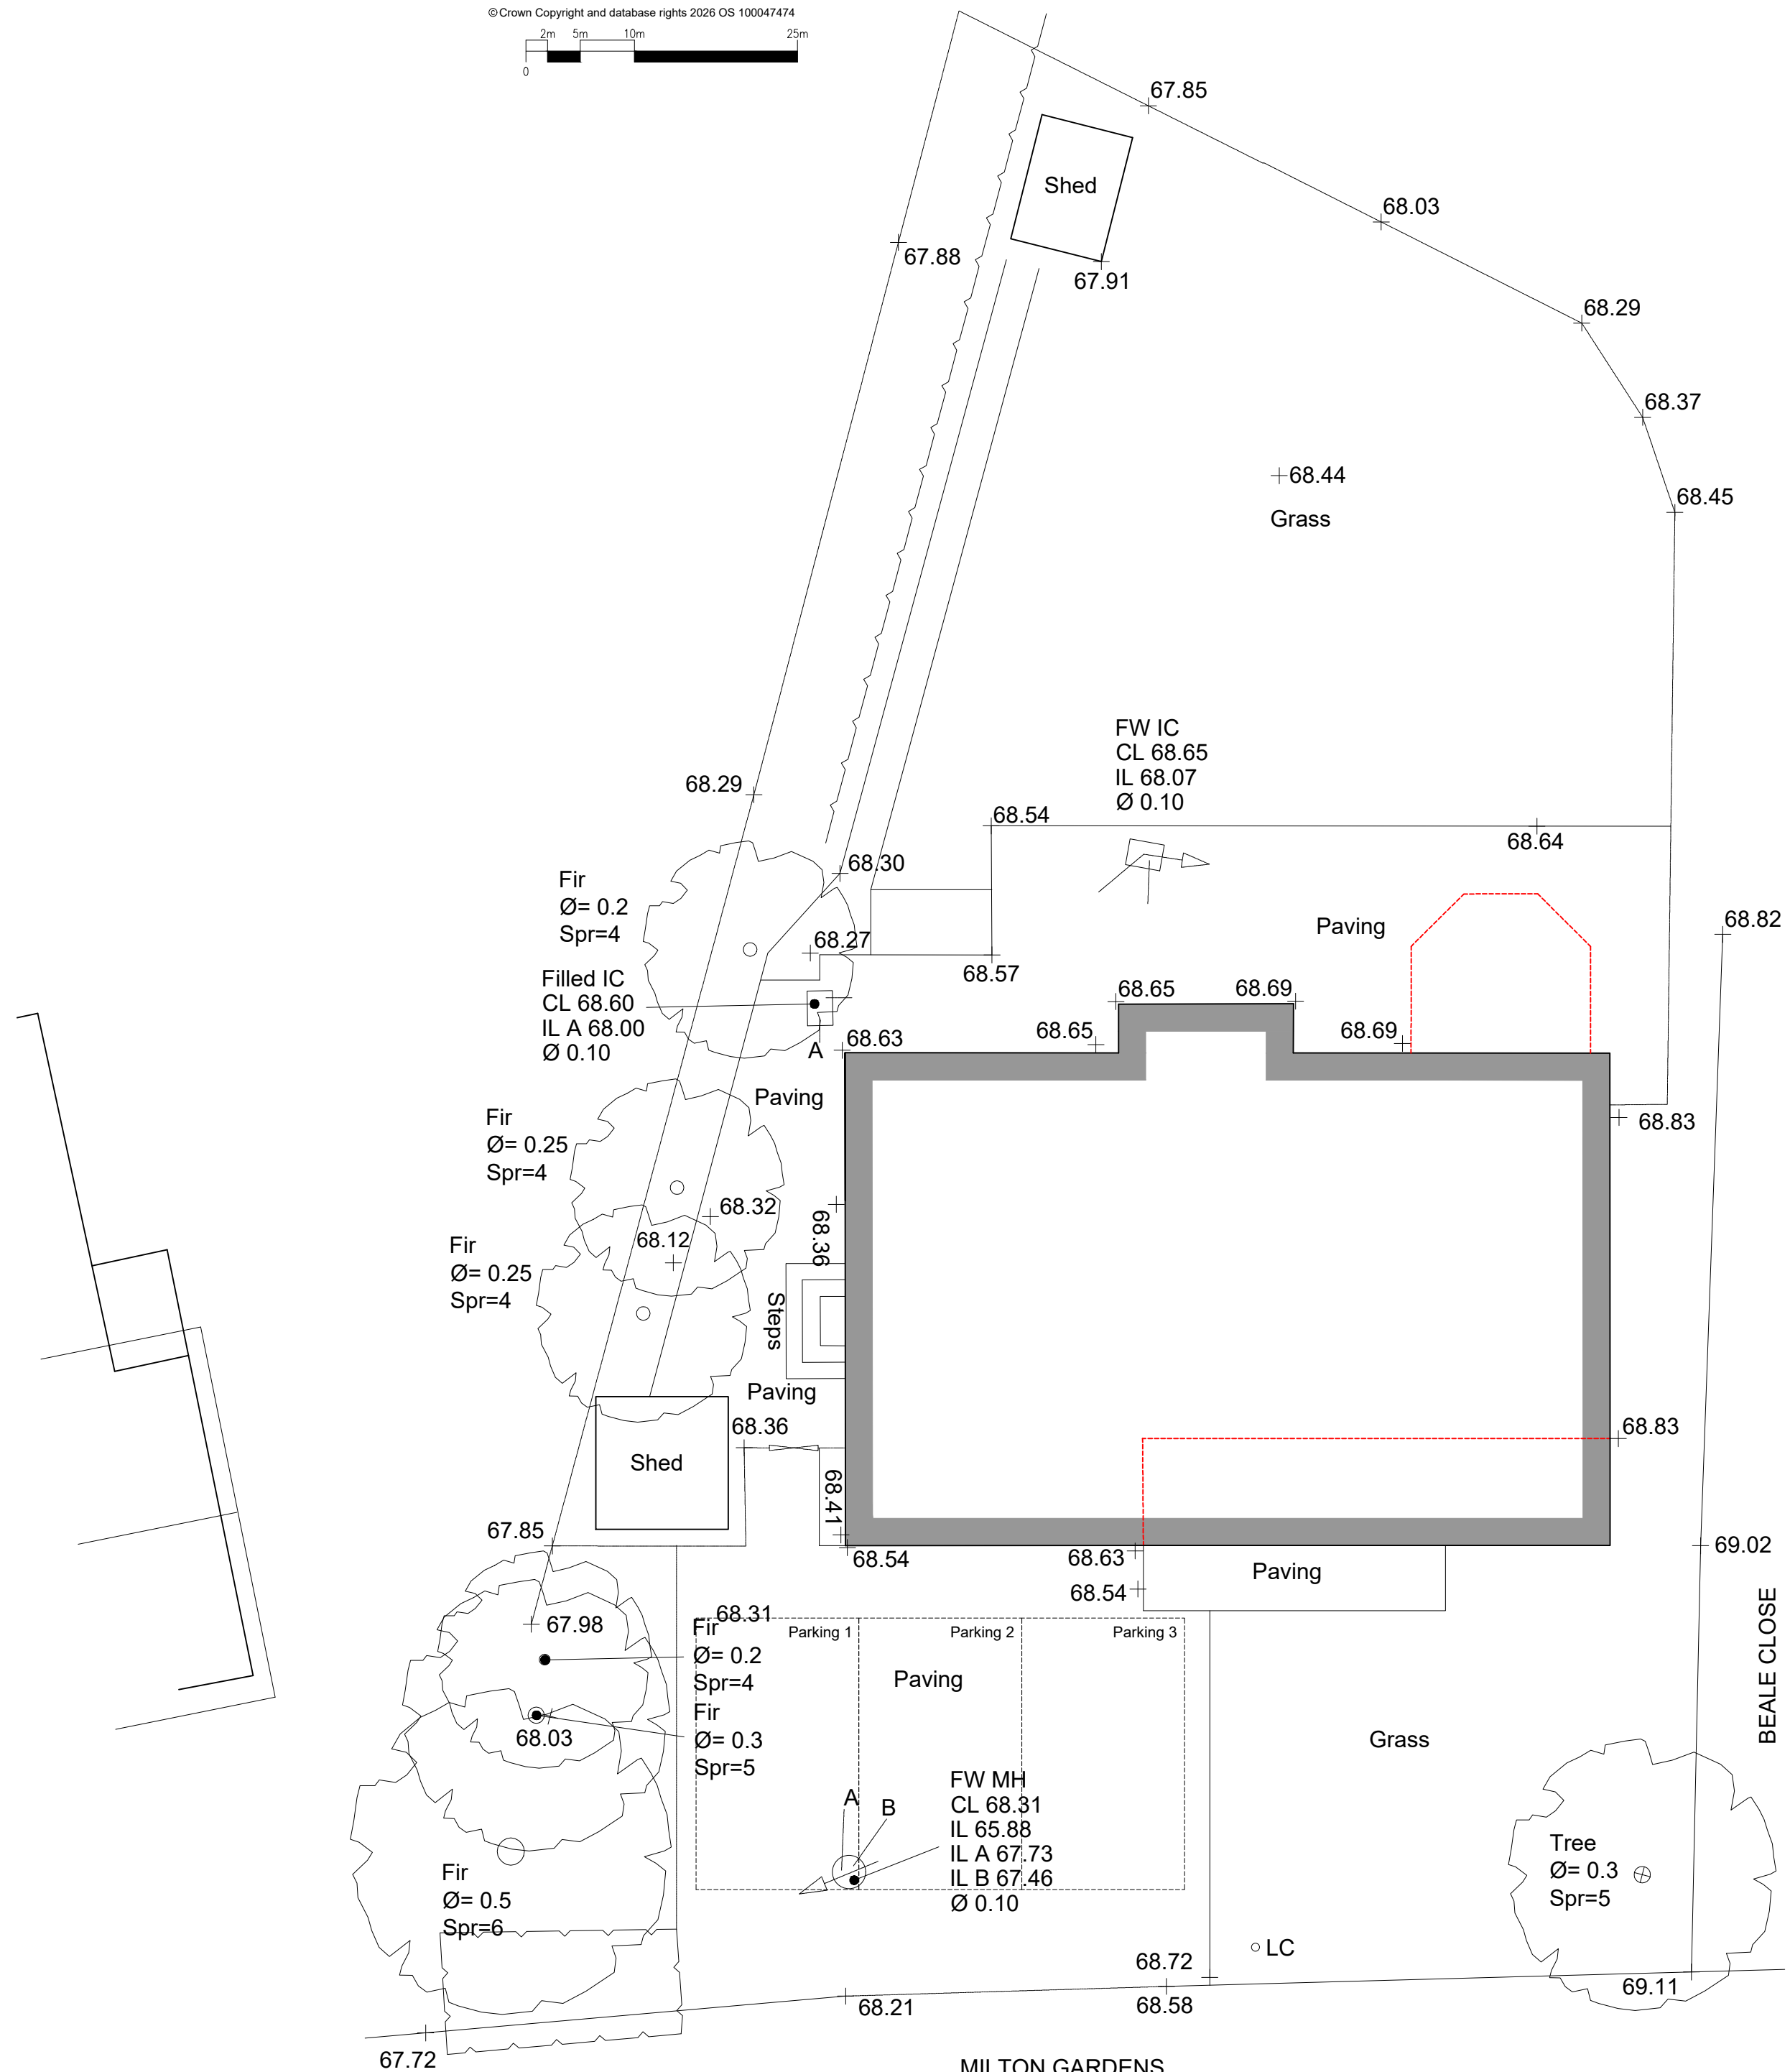

04 PROPOSED SITE PLAN
比例尺 1:100BA1

P02 24.02.26 PLANNING DRAWING BG BG
P01 24.02.26 INITIAL ISSUE BG BG
REV DATE DESCRIPTION DRN CHK

CONNECTED
ARCHITECTURE

CLIENT
Mr & Mrs Saunders
PROJECT
1 Beale Close
Wokingham, RG40 1GA

DRAWING TITLE
Existing Location and Block Plans
Existing and Proposed Site Plans

SCALE 1:100BA1 / 1:200BA3 A1 SHEET

STATUS
PRELIMINARY

DRAWING NO
0295-GA-0001
REV
P02

© 2026 Connected Architecture Limited. all rights reserved