



NOTES
DRAWING REMAINS COPYRIGHT OF THE ARCHITECT.

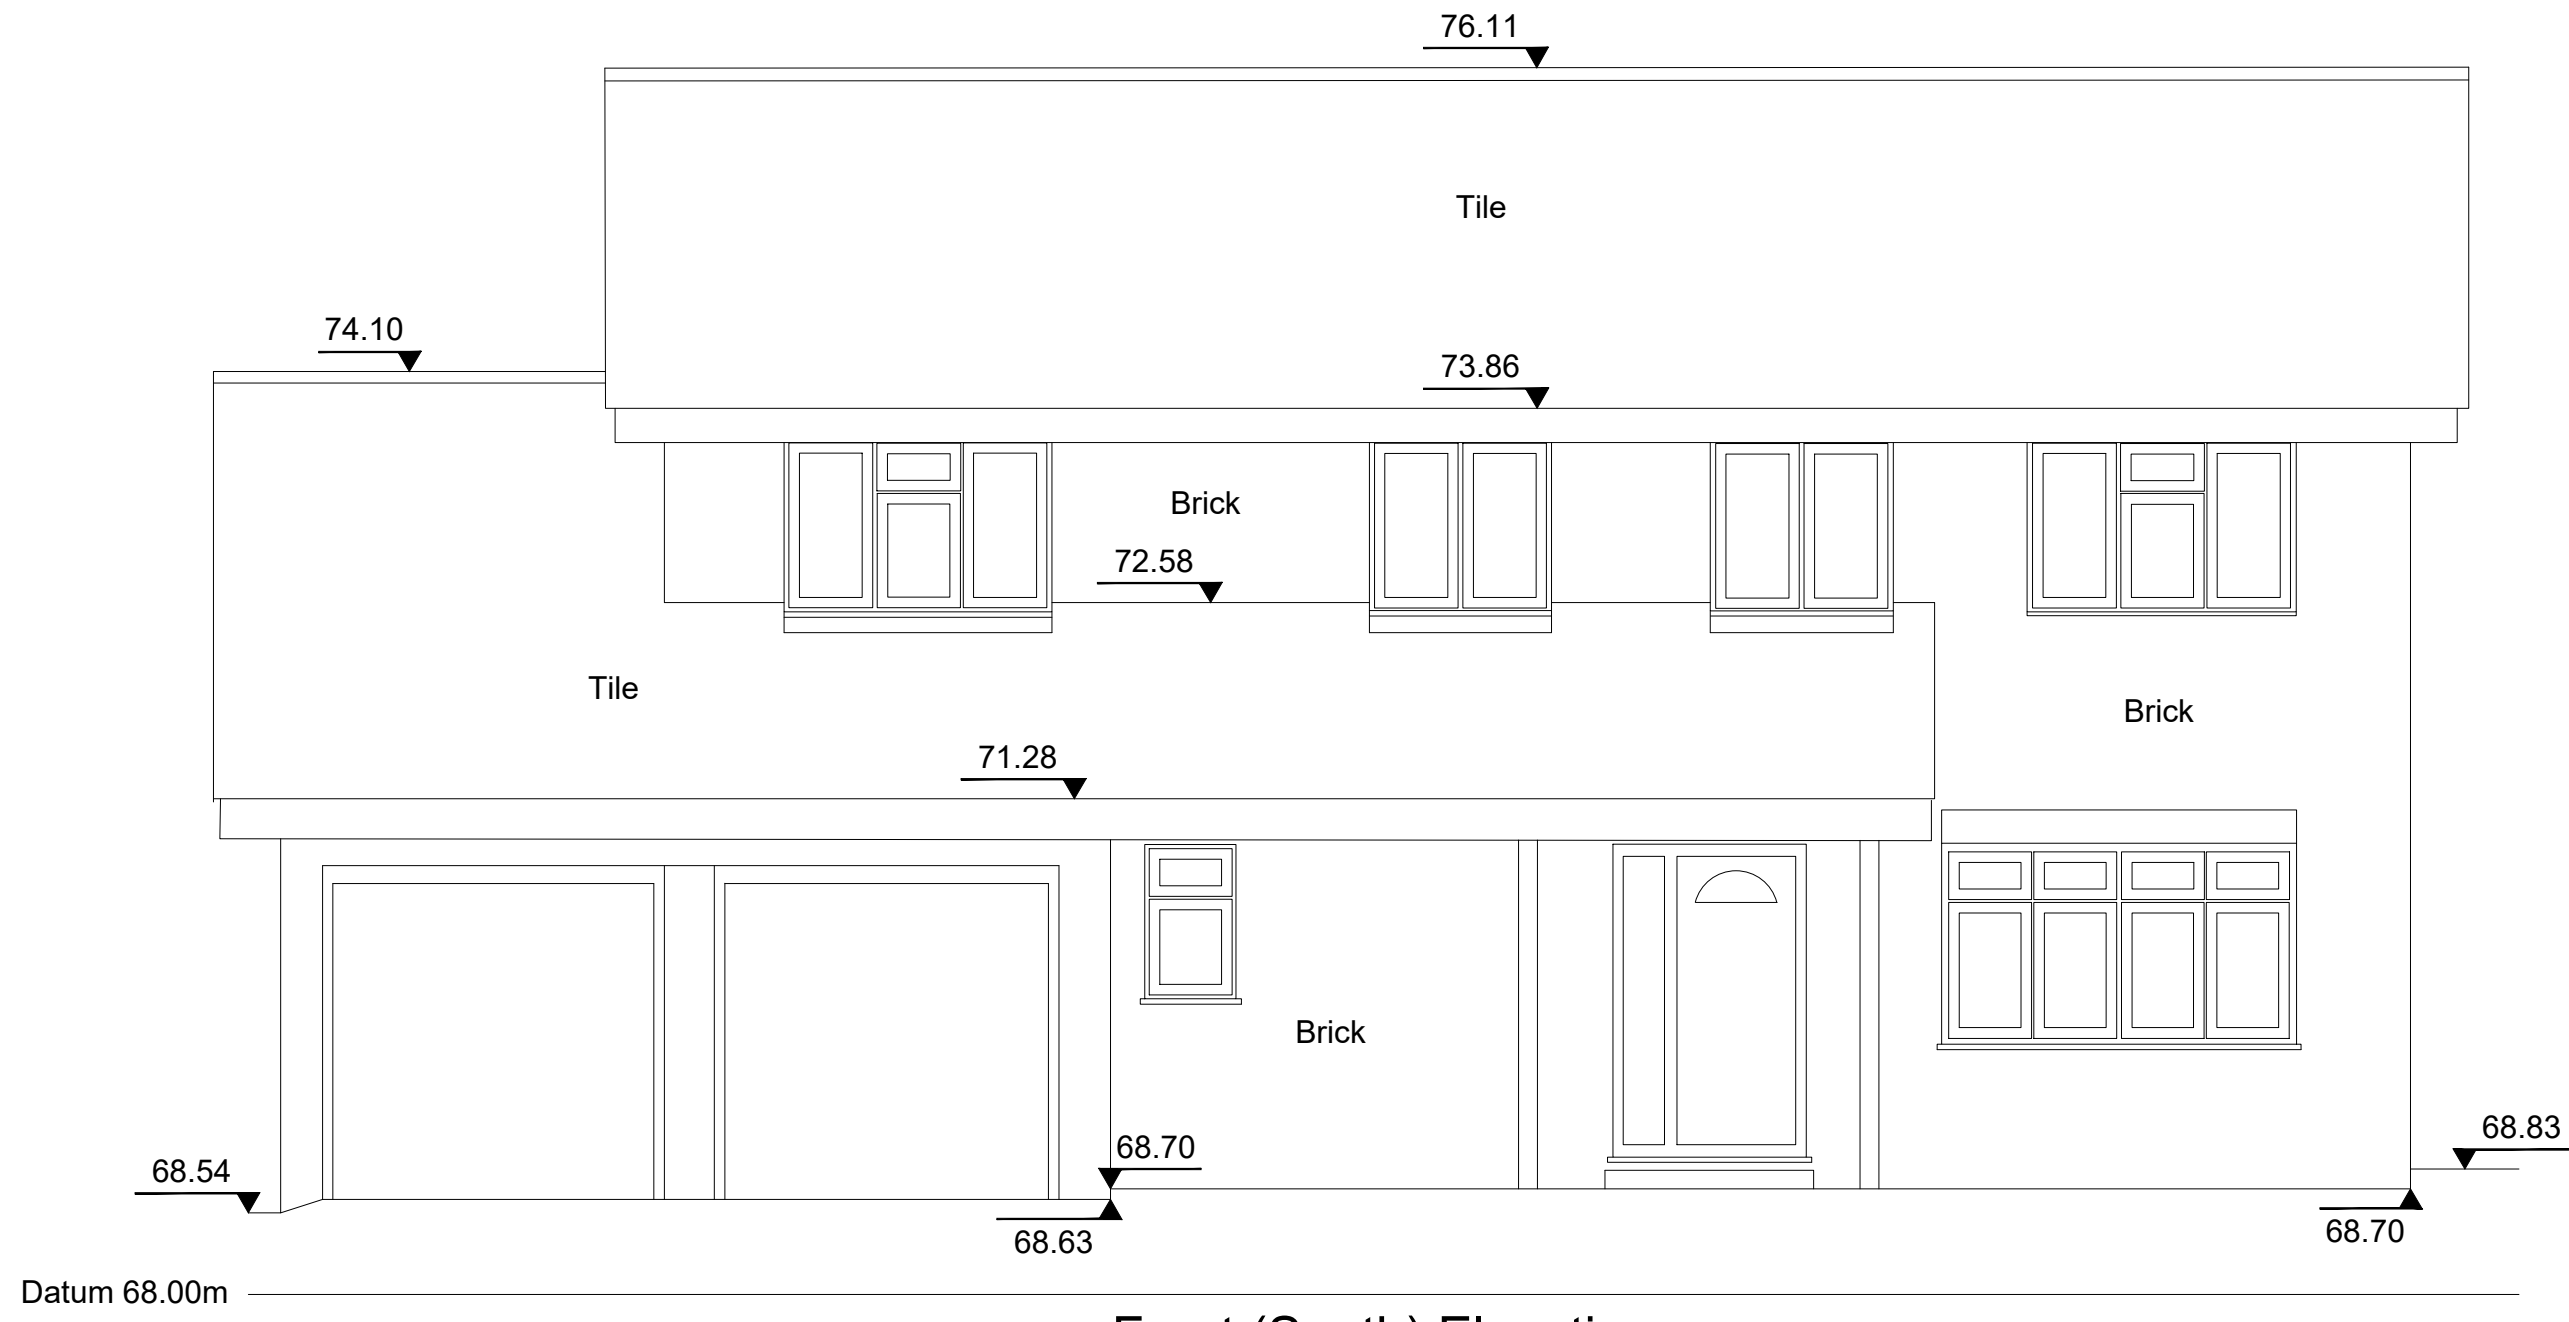

Front (South) Elevation

01 EXISTING FRONT ELEVATION
立面图 1:500BA1

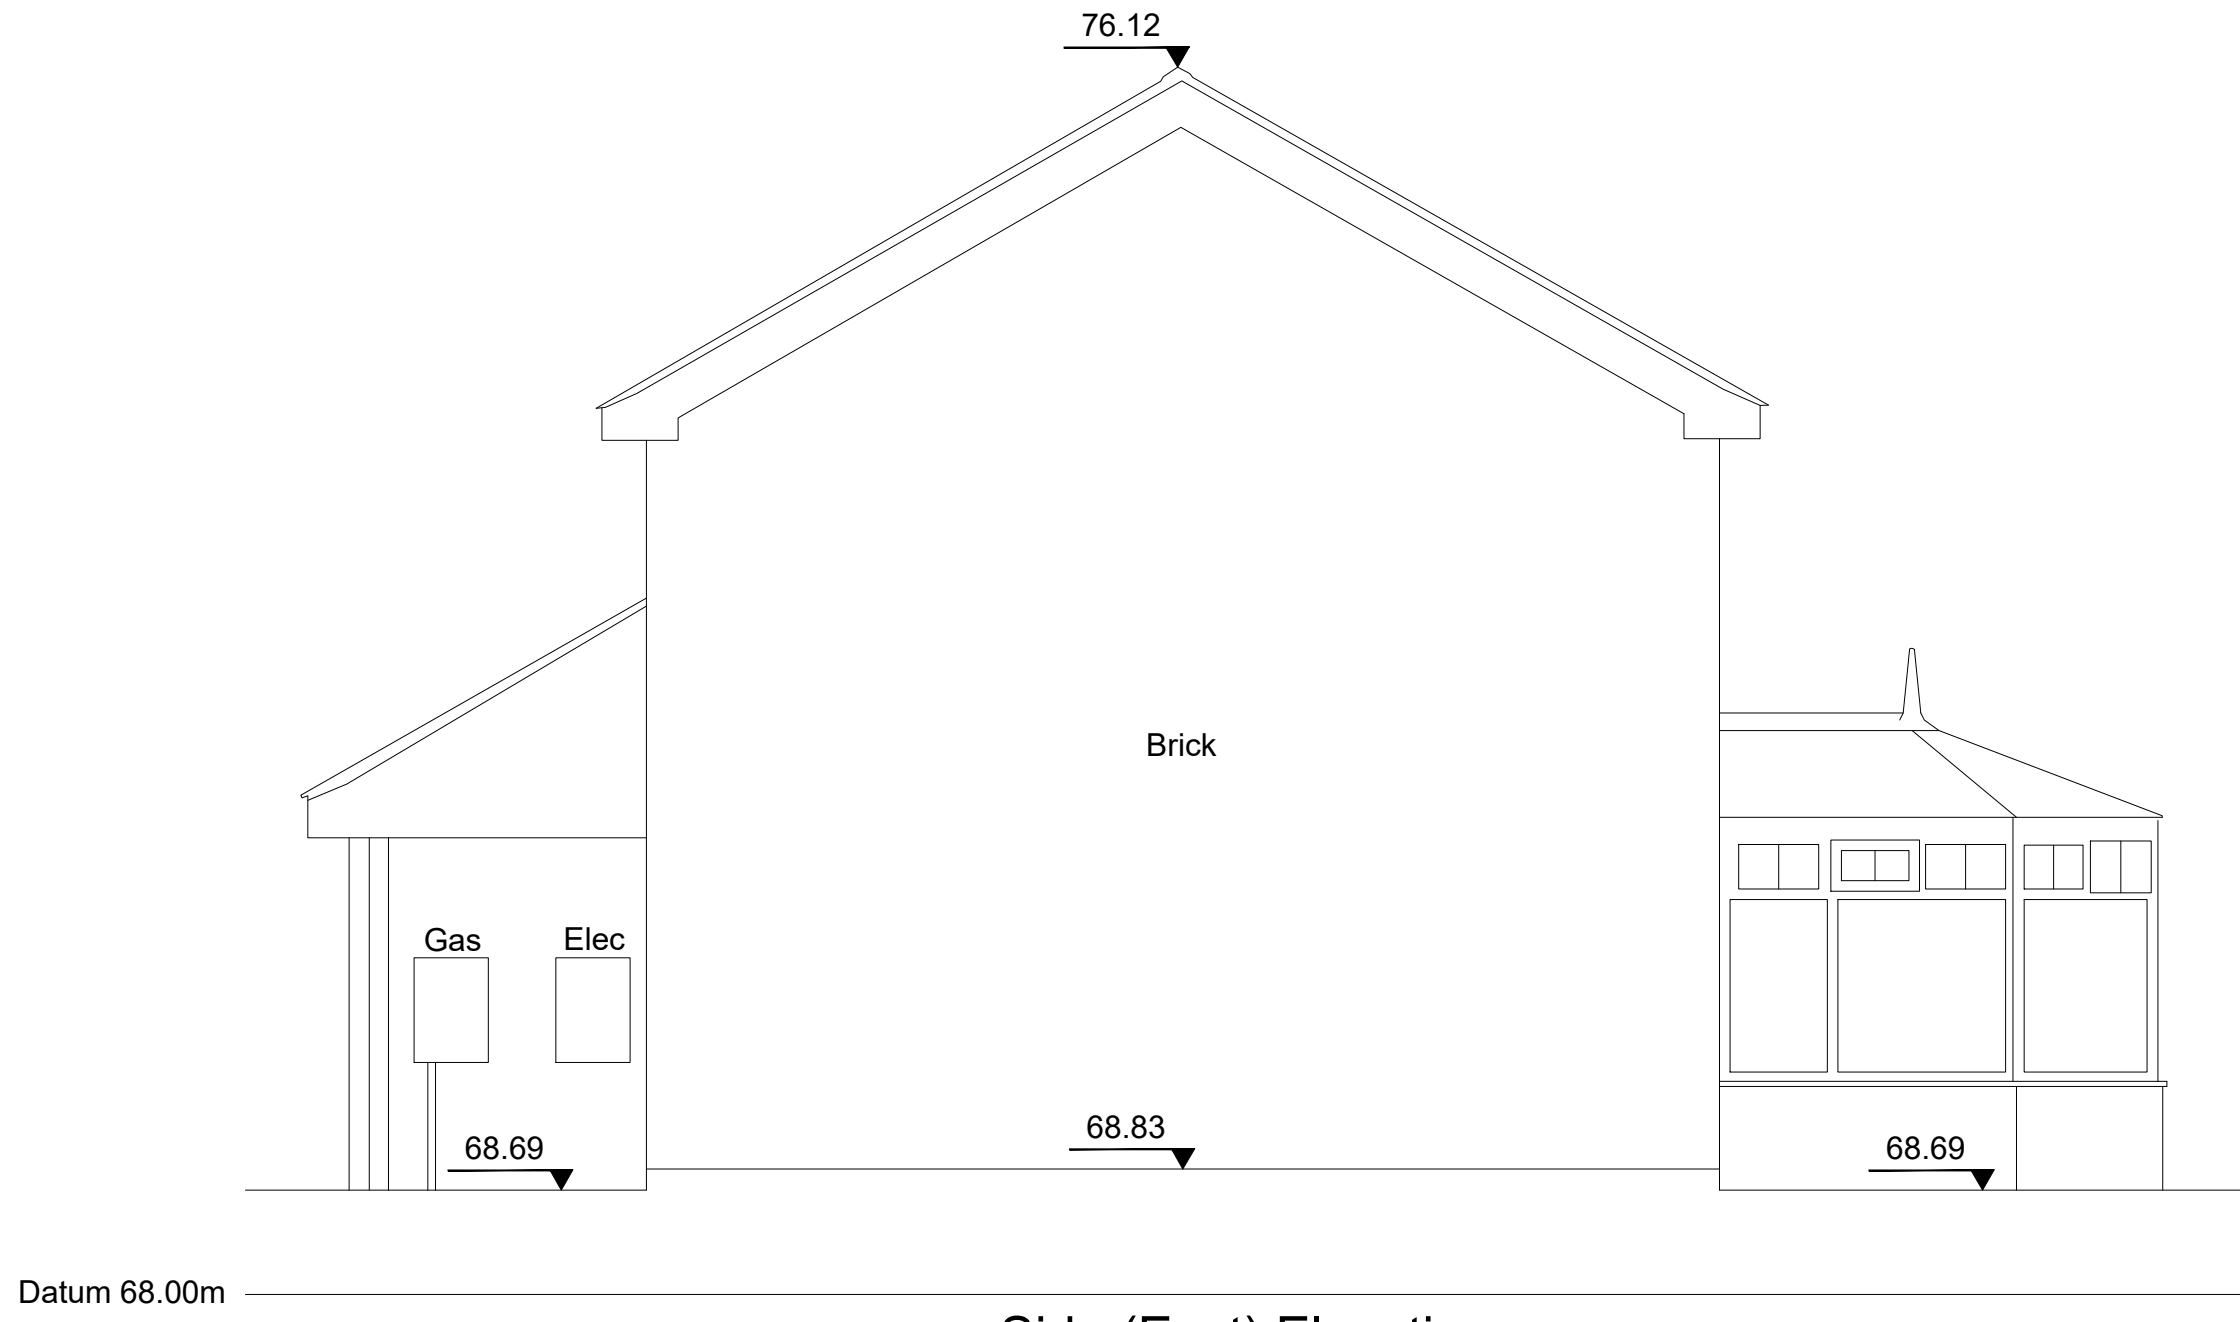


Side (East) Elevation

02 EXISTING SIDE ELEVATION
立面图 1:500BA1



Rear (North) Elevation

03 EXISTING FRONT ELEVATION
立面图 1:500BA1

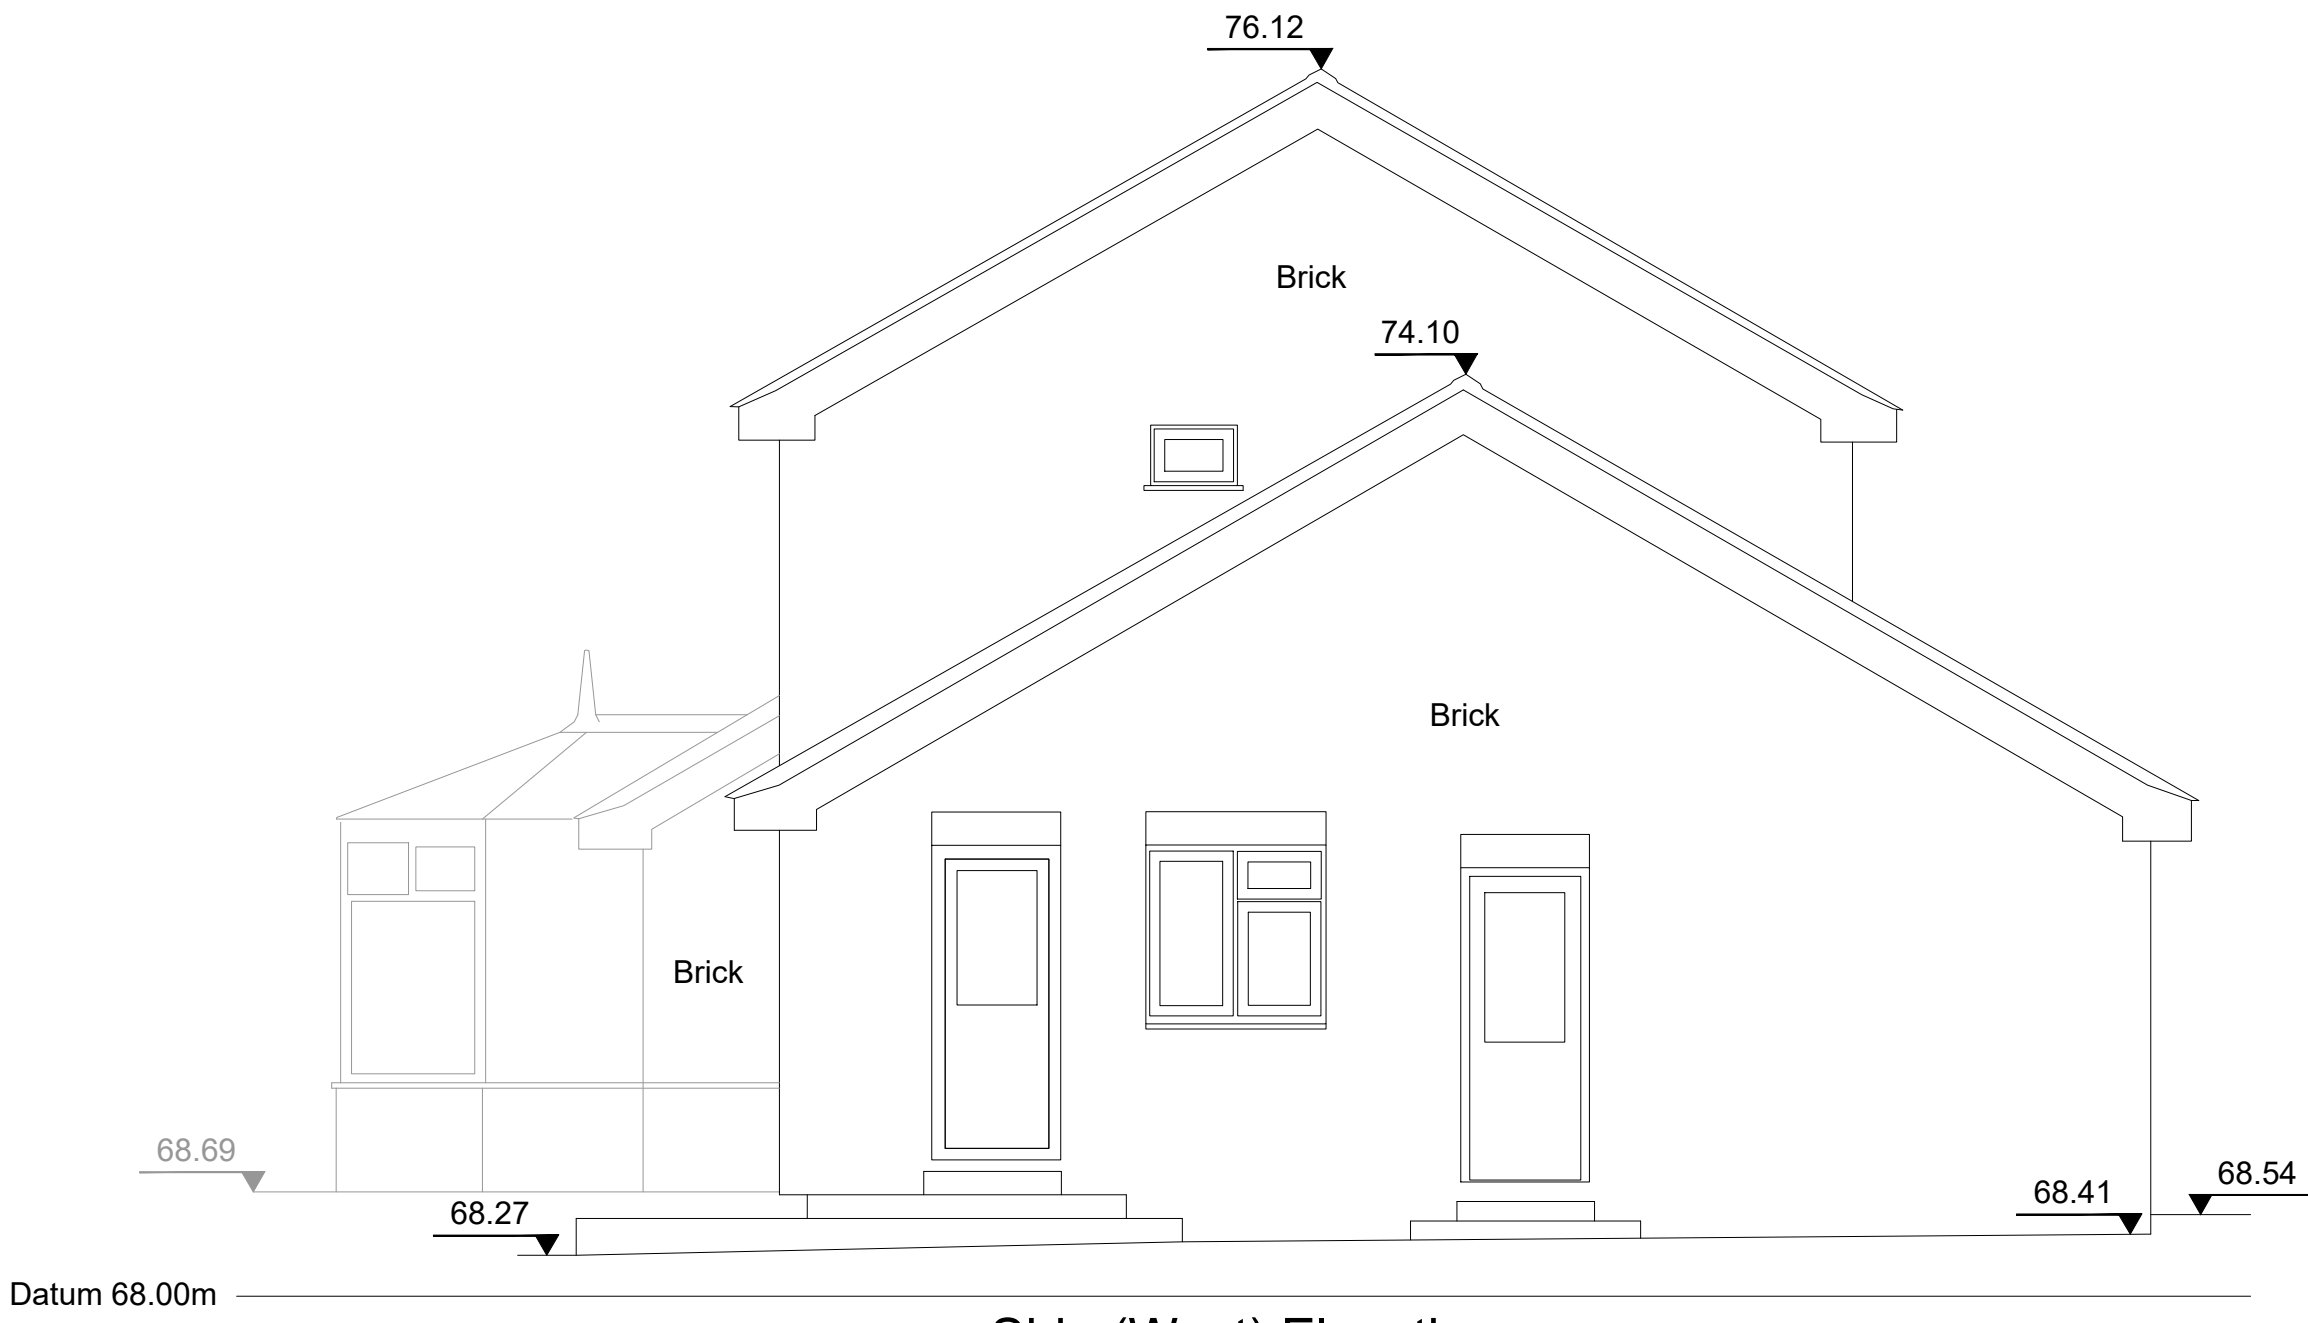

Side (West) Elevation

04 EXISTING SIDE ELEVATION
立面图 1:500BA1

P02 24.02.26 PLANNING DRAWING BG BG
P01 24.02.26 INITIAL ISSUE BG BG
REV DATE DESCRIPTION DRN CHK

CONNECTED
ARCHITECTURE

CLIENT
Mr & Mrs Saunders
PROJECT
1 Beale Close
Wokingham, RG40 1GA
DRAWING TITLE
Existing Elevations

SCALE 1:500BA1 / 1:1000BA3 A1 SHEET

STATUS
PRELIMINARY
DRAWING NO
0295-GA-0003
REV
P02

© 2026 Connected Architecture Limited. all rights reserved