

DRG. REMAINS COPYRIGHT OF THE ARCHITECT.
DIMENSIONAL DISCREPANCIES TO BE REFERRED
TO THE ARCHITECT
~~DO NOT SCALE~~

DRAWING STATUS ☒ PRELIMINARY ☐ FOR APPROVAL ☐ CONSTRUCTION

DATE
-

REVISION
-

A3 Drawing


0
Scale 1:200



20m

Site Plan

1:200

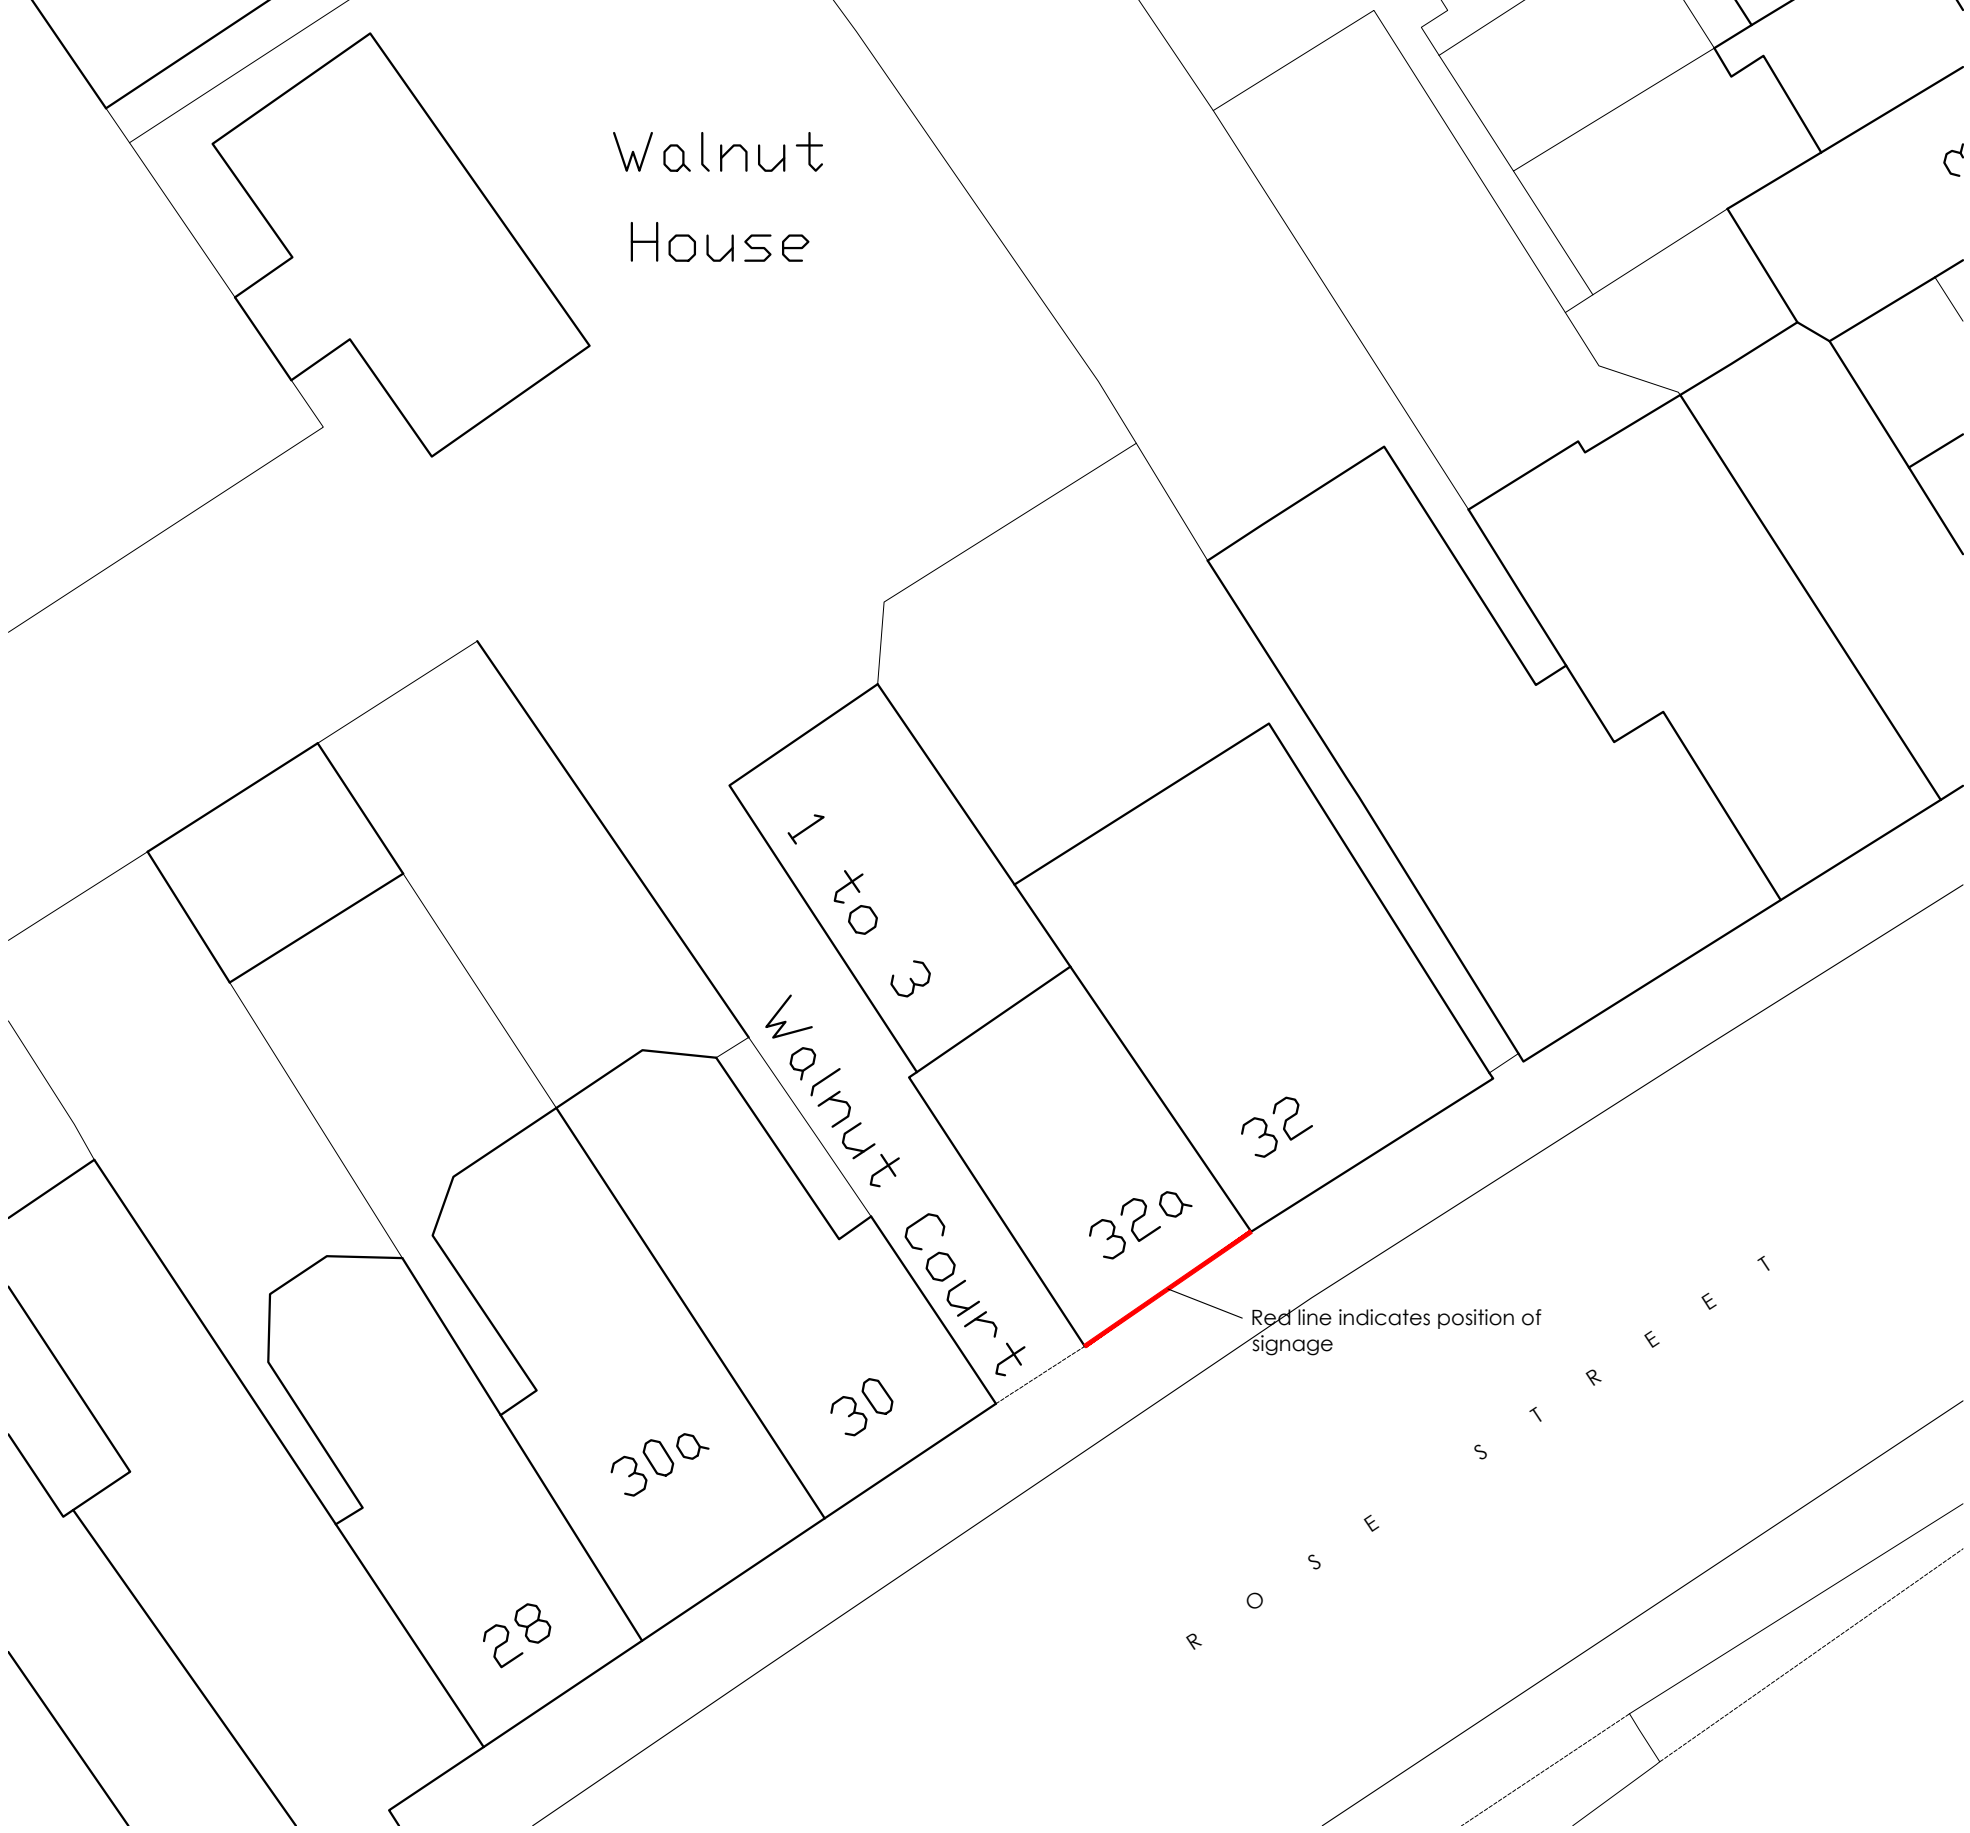

CLIENT

Miss C Wheeler
Continuous Beauty

DRG TITLE

Site Plan

JOB TITLE

Proposed signage
32a Rose Street
Wokingham

JOB No.

2545

DWG No.

01

DATE

Aug 25

SCALE

1:200

REV.

-



anne owen
architects

Anne Owen Architects Ltd
24 Springfield Park, Twyford, Reading RG10 9JH
+44(0)118 932 0846 / 07788 262602
anne@annehearchitect.co.uk
www.annehearchitect.co.uk

Director: Anne Owen BA (Hons) BAch RIBA

Company Registered in England & Wales No. 8861202