


Plan 00
Existing Ground Floor Plan 1:100

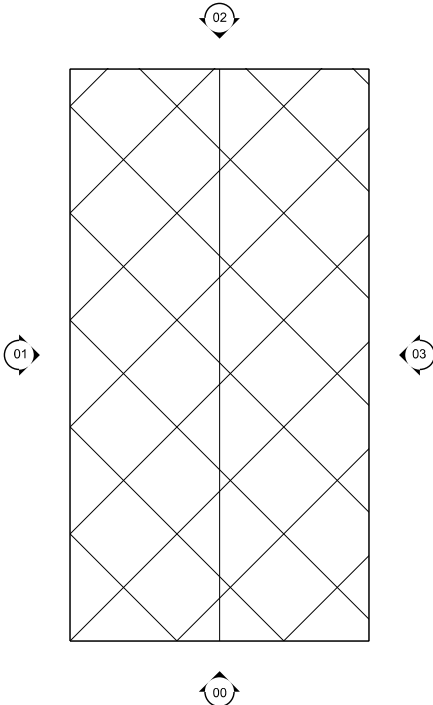

Plan 01
Existing Roof Plan 1:100

Existing wall

Proposed wall

Area to be removed

Legend Notes

Do not scale from drawings. Except for planning considerations.
Errors to be reported immediately to the Architect.
To be read in conjunction with all relevant Architects', Services and Structural Engineers' drawings.
All existing site, tree and building information has been compiled from different sources.
All dimensions to be checked on site.


Revisions					
P1	Planning	JC	JC	WBC	11/12/24
P1	For Discussion	JC	JC	RW	22/11/24
P1	For Discussion	JC	JC	RW	18/11/24
P1	For Discussion	JC	JC	RW	12/11/24
P1	For Discussion	JC	JC	RW	11/11/24
P1	For Discussion	JC	JC	RW	01/11/24
P1	For Discussion	JC	JC	RW	11/10/24
P1	For Discussion	JC	JC	RW	01/10/24
Rev.	Description	Drawn	Check	Issued to	Date Issued

0.0m


1.0m

5.0m


Key Plan

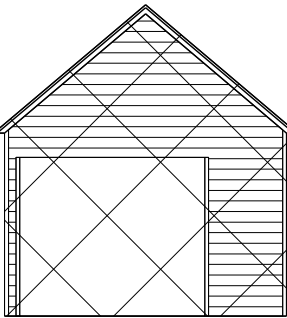


Elev 00
Existing Front Elevation 1:100

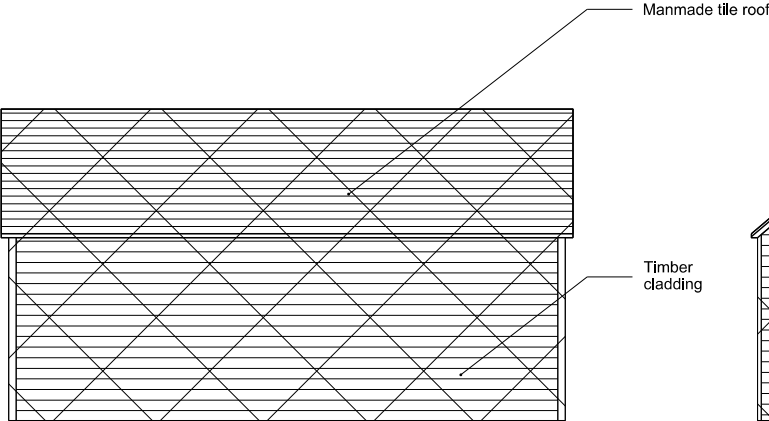

Elev 01
Existing Side Elevation 1:100

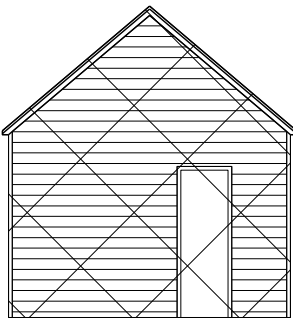

Elev 02
Existing Rear Elevation 1:100

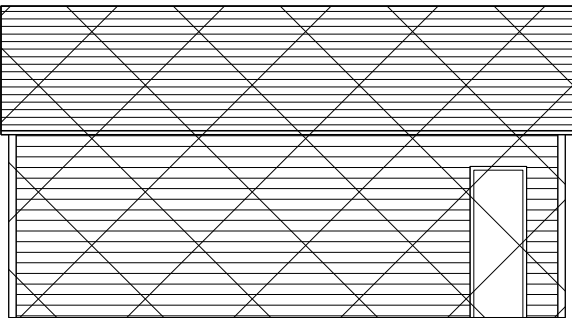

Elev 03
Existing Side Elevation 1:100

Project Name 201 Reading Road	Project No. 290		
Drawing Name Existing Garage Plans	Drawing No. 290_X_20_10		
Client Riorden Welby	Drawn JC	Issue	
Scale 1:100 @ a3	Checked JC	P1	
Date 1 October 2024	Approved JC		