




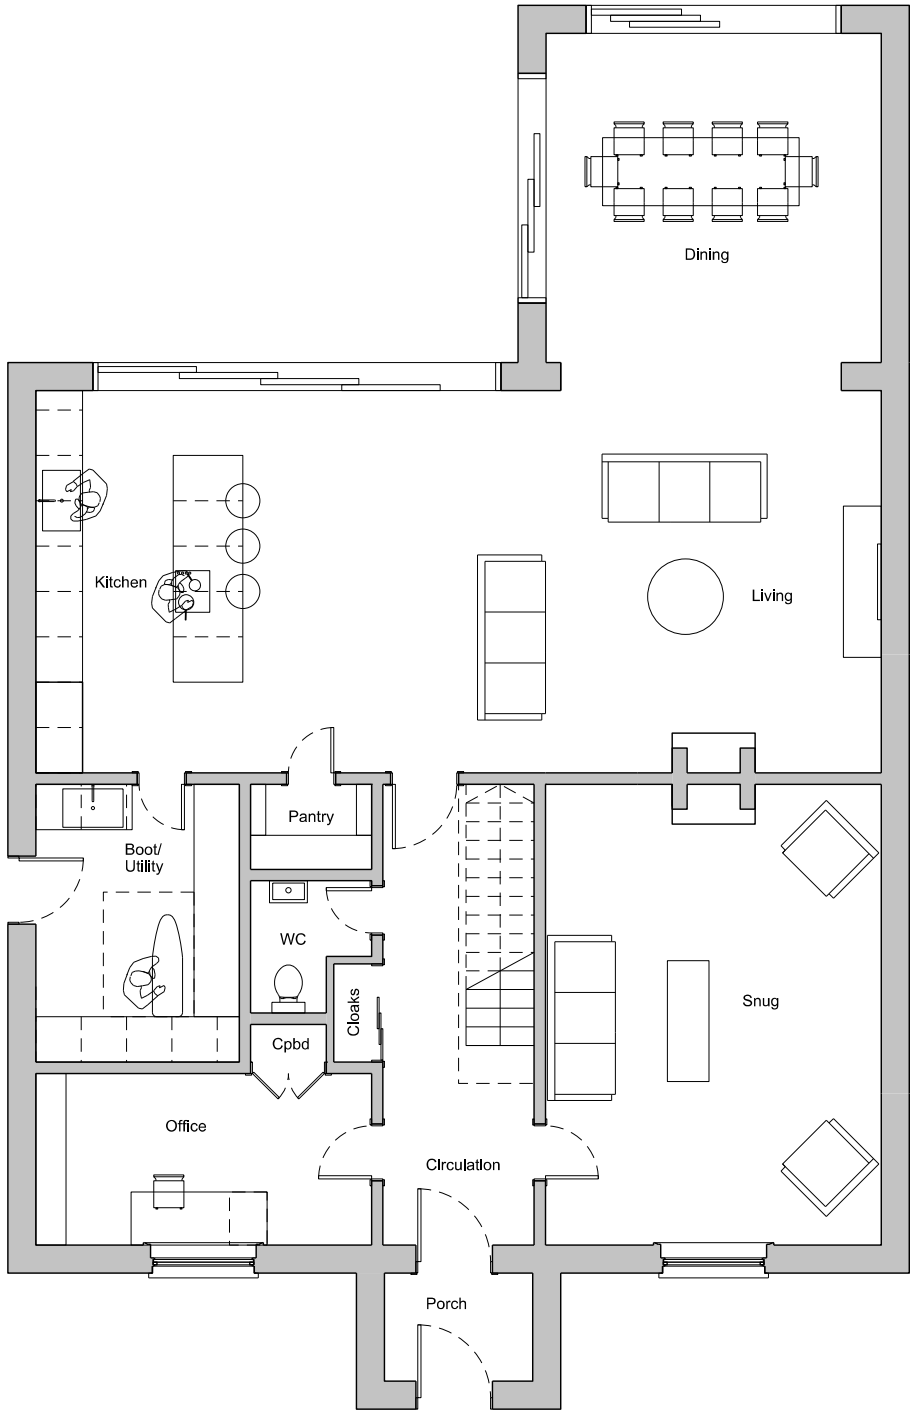

Plan 00
Proposed Ground Floor Plan 1:100

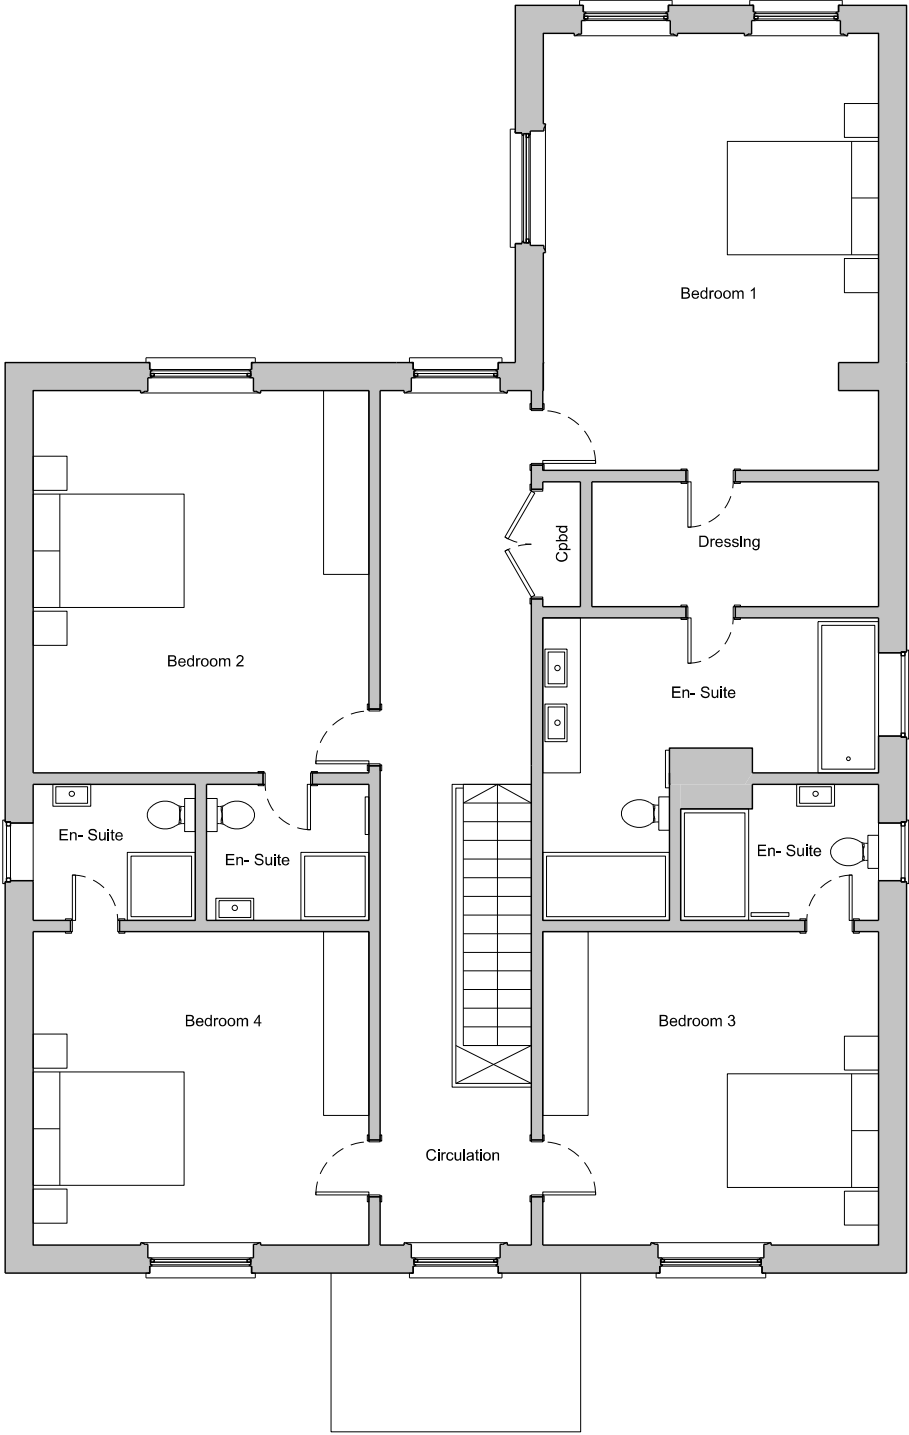


Plan 01
Proposed First Floor Plan 1:100

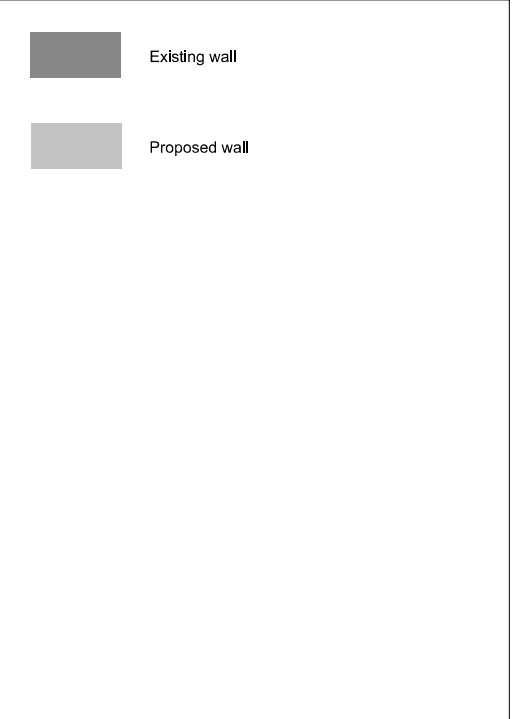

Legend Notes

Do not scale from drawings. Except for planning considerations.
Errors to be reported immediately to the Architect.
To be read in conjunction with all relevant Architects', Services and Structural Engineers' drawings.
All existing site, tree and building information has been compiled from different sources.
All dimensions to be checked on site.

Revisions					
P8	Planning	JC	JC	WBC	11/12/24
P7	For Discussion	JC	JC	RW	22/11/24
P7	For Discussion	JC	JC	RW	18/11/24
P6	For Discussion	JC	JC	RW	12/11/24
P5	For Discussion	JC	JC	RW	11/11/24
P4	For Discussion	JC	JC	RW	01/11/24
P3	For Discussion	JC	JC	RW	11/10/24
P2	For Discussion	JC	JC	RW	08/10/24
P1	For Discussion	JC	JC	RW	01/10/24

 

Project Name 201 Reading Road		Project No. 290	
Drawing Name Proposed Floor Plans		Drawing No. 290_P_20_00	
Client	Riorden Welby	Drawn	JC
Scale	1:100 @ a3	Checked	JC
Date	11 December 2024	Approved	JC
		Issue P8	