




Legend Notes

Do not scale from drawings. Except for planning considerations.
Errors to be reported immediately to the Architect.
To be read in conjunction with all relevant Architects', Services and Structural Engineers' drawings.
All existing site, tree and building information has been compiled from different sources.
All dimensions to be checked on site.

Revisions

P7	Planning	JC	JC	WBC	11/12/24
P6	For Discussion	JC	JC	RW	22/11/24
P6	For Discussion	JC	JC	RW	19/11/24
P6	For Discussion	JC	JC	RW	18/11/24
P5	For Discussion	JC	JC	RW	12/11/24
P3	For Discussion	JC	JC	RW	11/11/24
P2	For Discussion	JC	JC	RW	11/10/24
P1	For Discussion	JC	JC	RW	01/10/24


Rev.	Description	Drawn	Check	Issued to	Date Issued
------	-------------	-------	-------	-----------	-------------

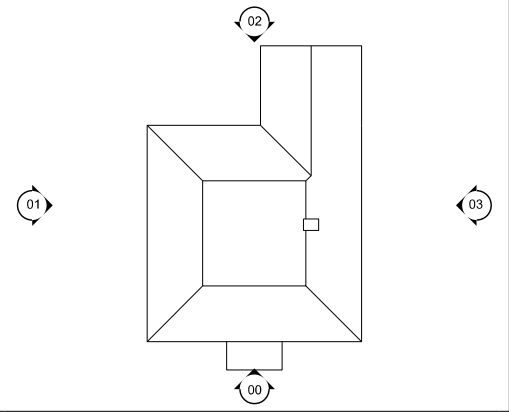

Key Plan

Project Name 201 Reading Road	Project No. 290		
Drawing Name Proposed Elevations	Drawing No. 290_P_40_01		
Client Riorden Welby	Drawn JC	Issue	P7
Scale 1:100 @ a3	Checked JC		
Date 11 December 2024	Approved JC		

Elev 02
Proposed Rear Elevation 1:100

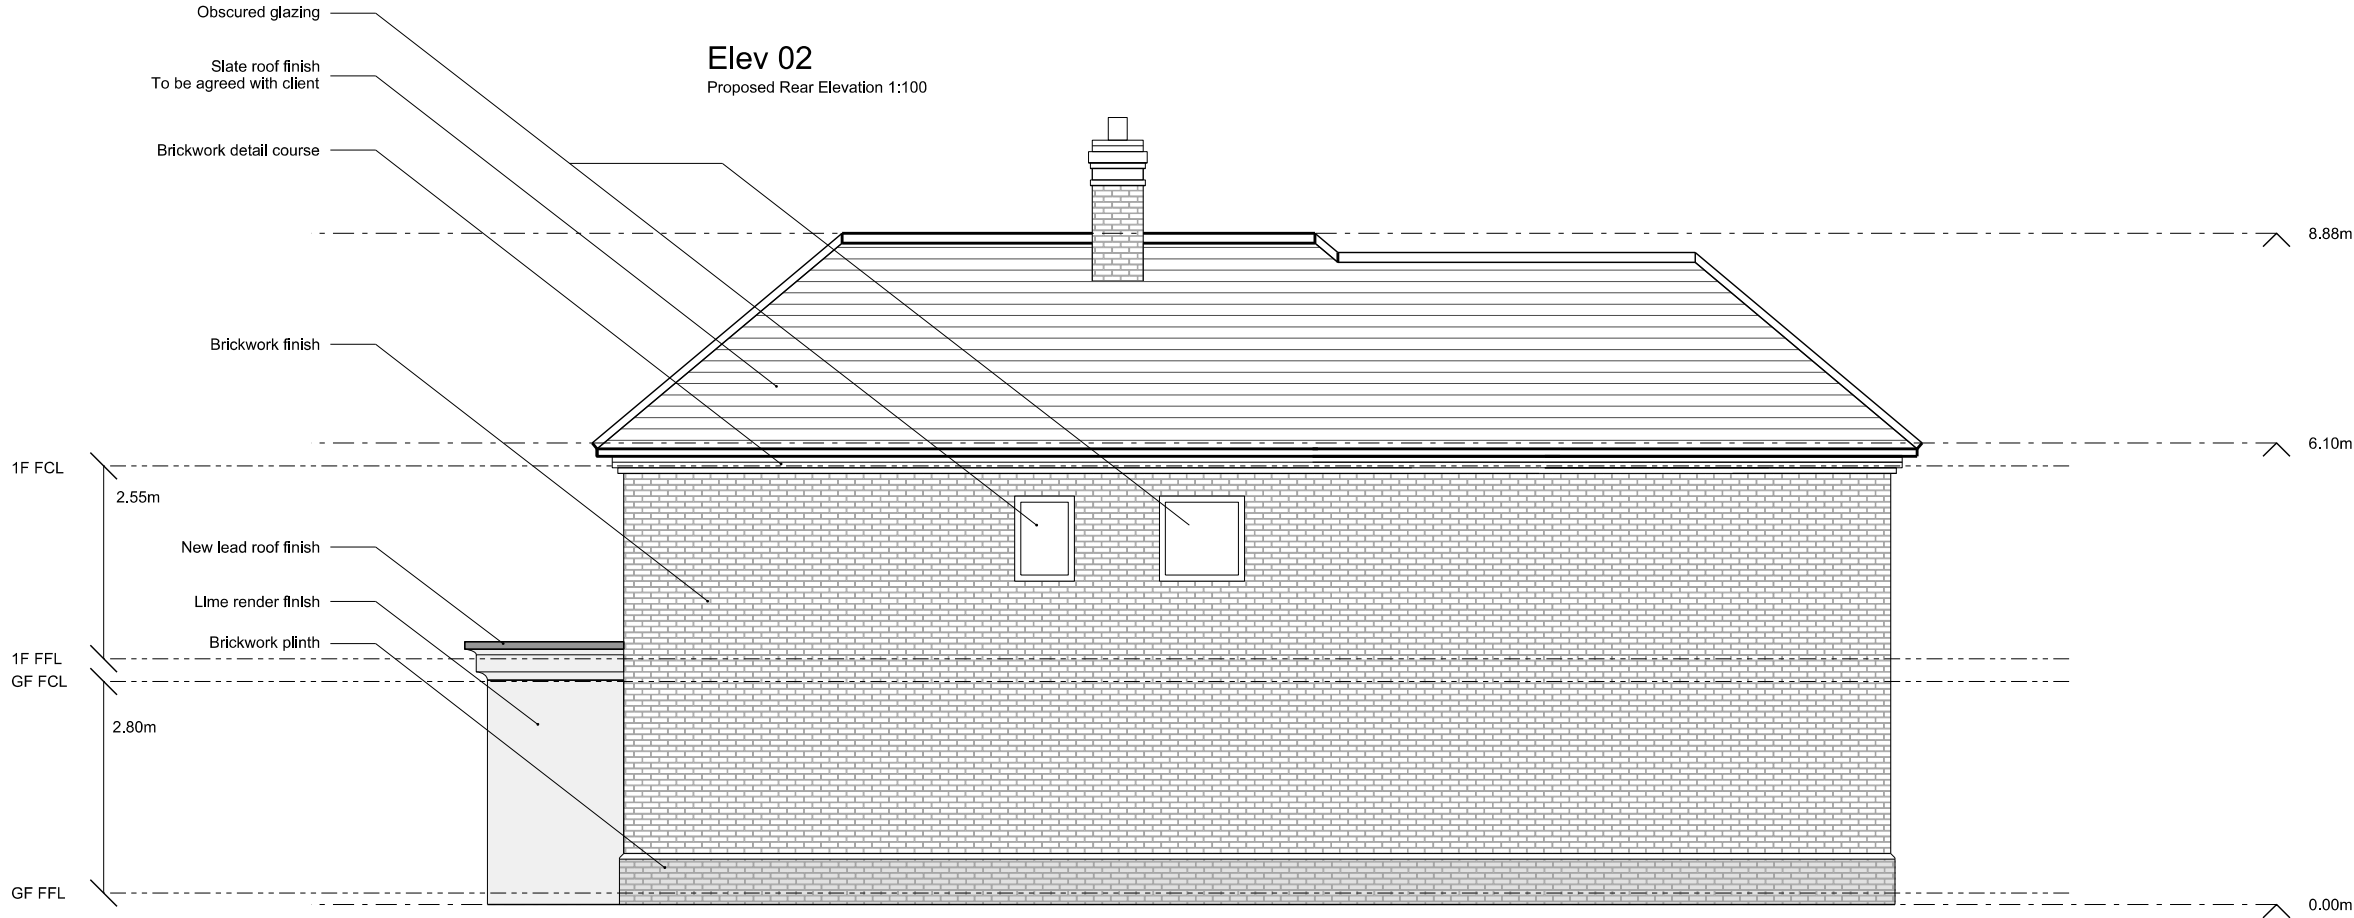

Elev 03
Proposed Side Elevation 1:100