


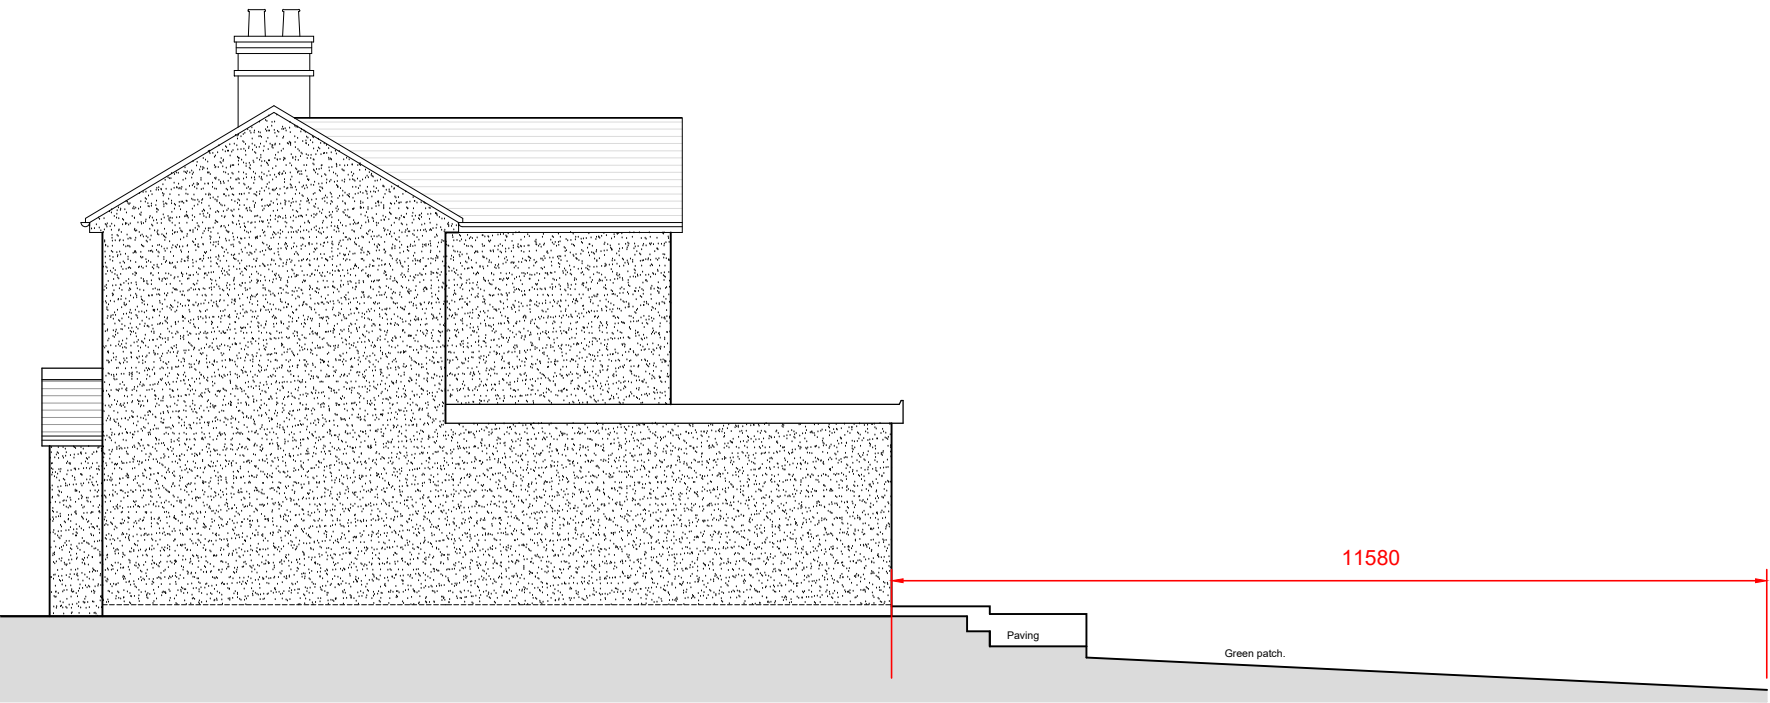


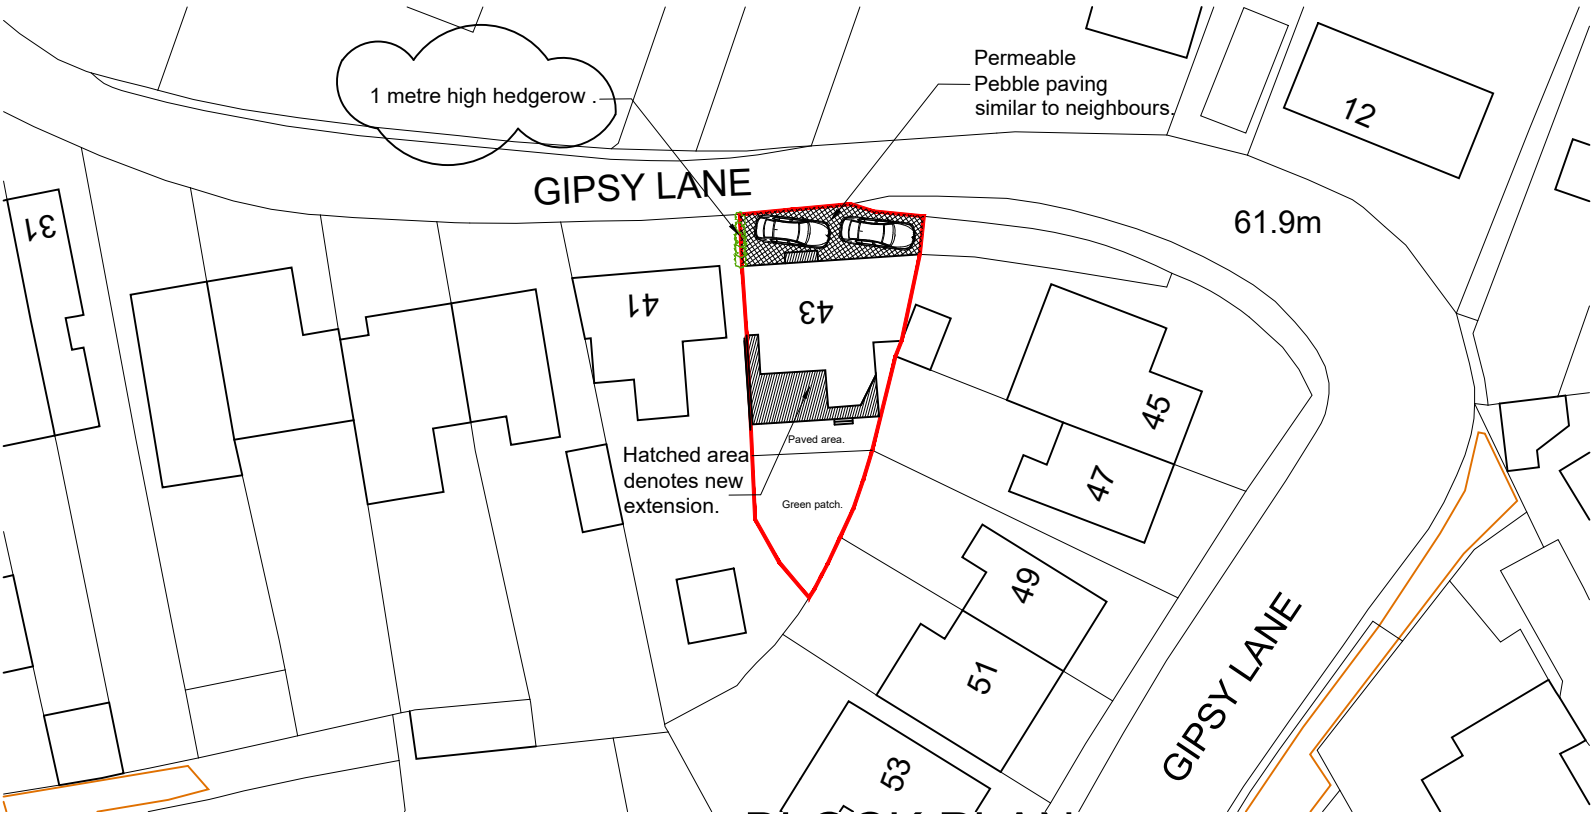

PROPOSED WEST ELEVATION

 

BLOCK PLAN

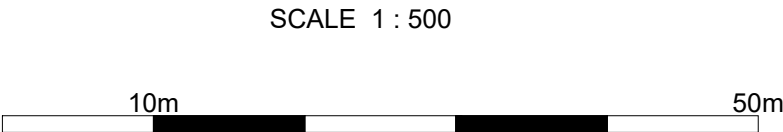

NOTES

© SK Design consultants - THIS DRAWING AND DESIGN REMAINS THE COPYRIGHT AND INTELLECTUAL PROPERTY OF SK CONSULTANTS AND SHALL NOT BE COPIED IN ANY FORMAT WITHOUT APPROVAL.

THIS DRAWING IS TO BE READ IN CONJUNCTION WITH ALL OTHER DRAWINGS AND DOCUMENTS PROVIDED. THE CONTRACTOR MUST CHECK ALL DIMENSIONS ON SITE BEFORE PLACING ORDERS FOR MATERIALS OR SHOP FABRICATIONS OR COMMENCING WORKS ON SITE. ANY DISCREPANCIES SHOULD BE NOTIFIED BEFORE PROCEEDING.

A 19.09.2024 Added as per planners advise SK

SK Design Consultants
22 Netley close
Caversham
Reading RG4 6SR
Tel : 07821111602

Client:
Mr KEERTHI GOTETI

Project:
SINGLE STOREY REAR EXTENSION

Location:
43 Gipsy Lane, WOKINGHAM, Berkshire, RG40 2BN

Drawing Title:
GARDEN LEVEL

Date:
JUN 2024

Sheet Size:
A3

Drawn:
SK

Drawing No:

P1501-04

Revision:

.