


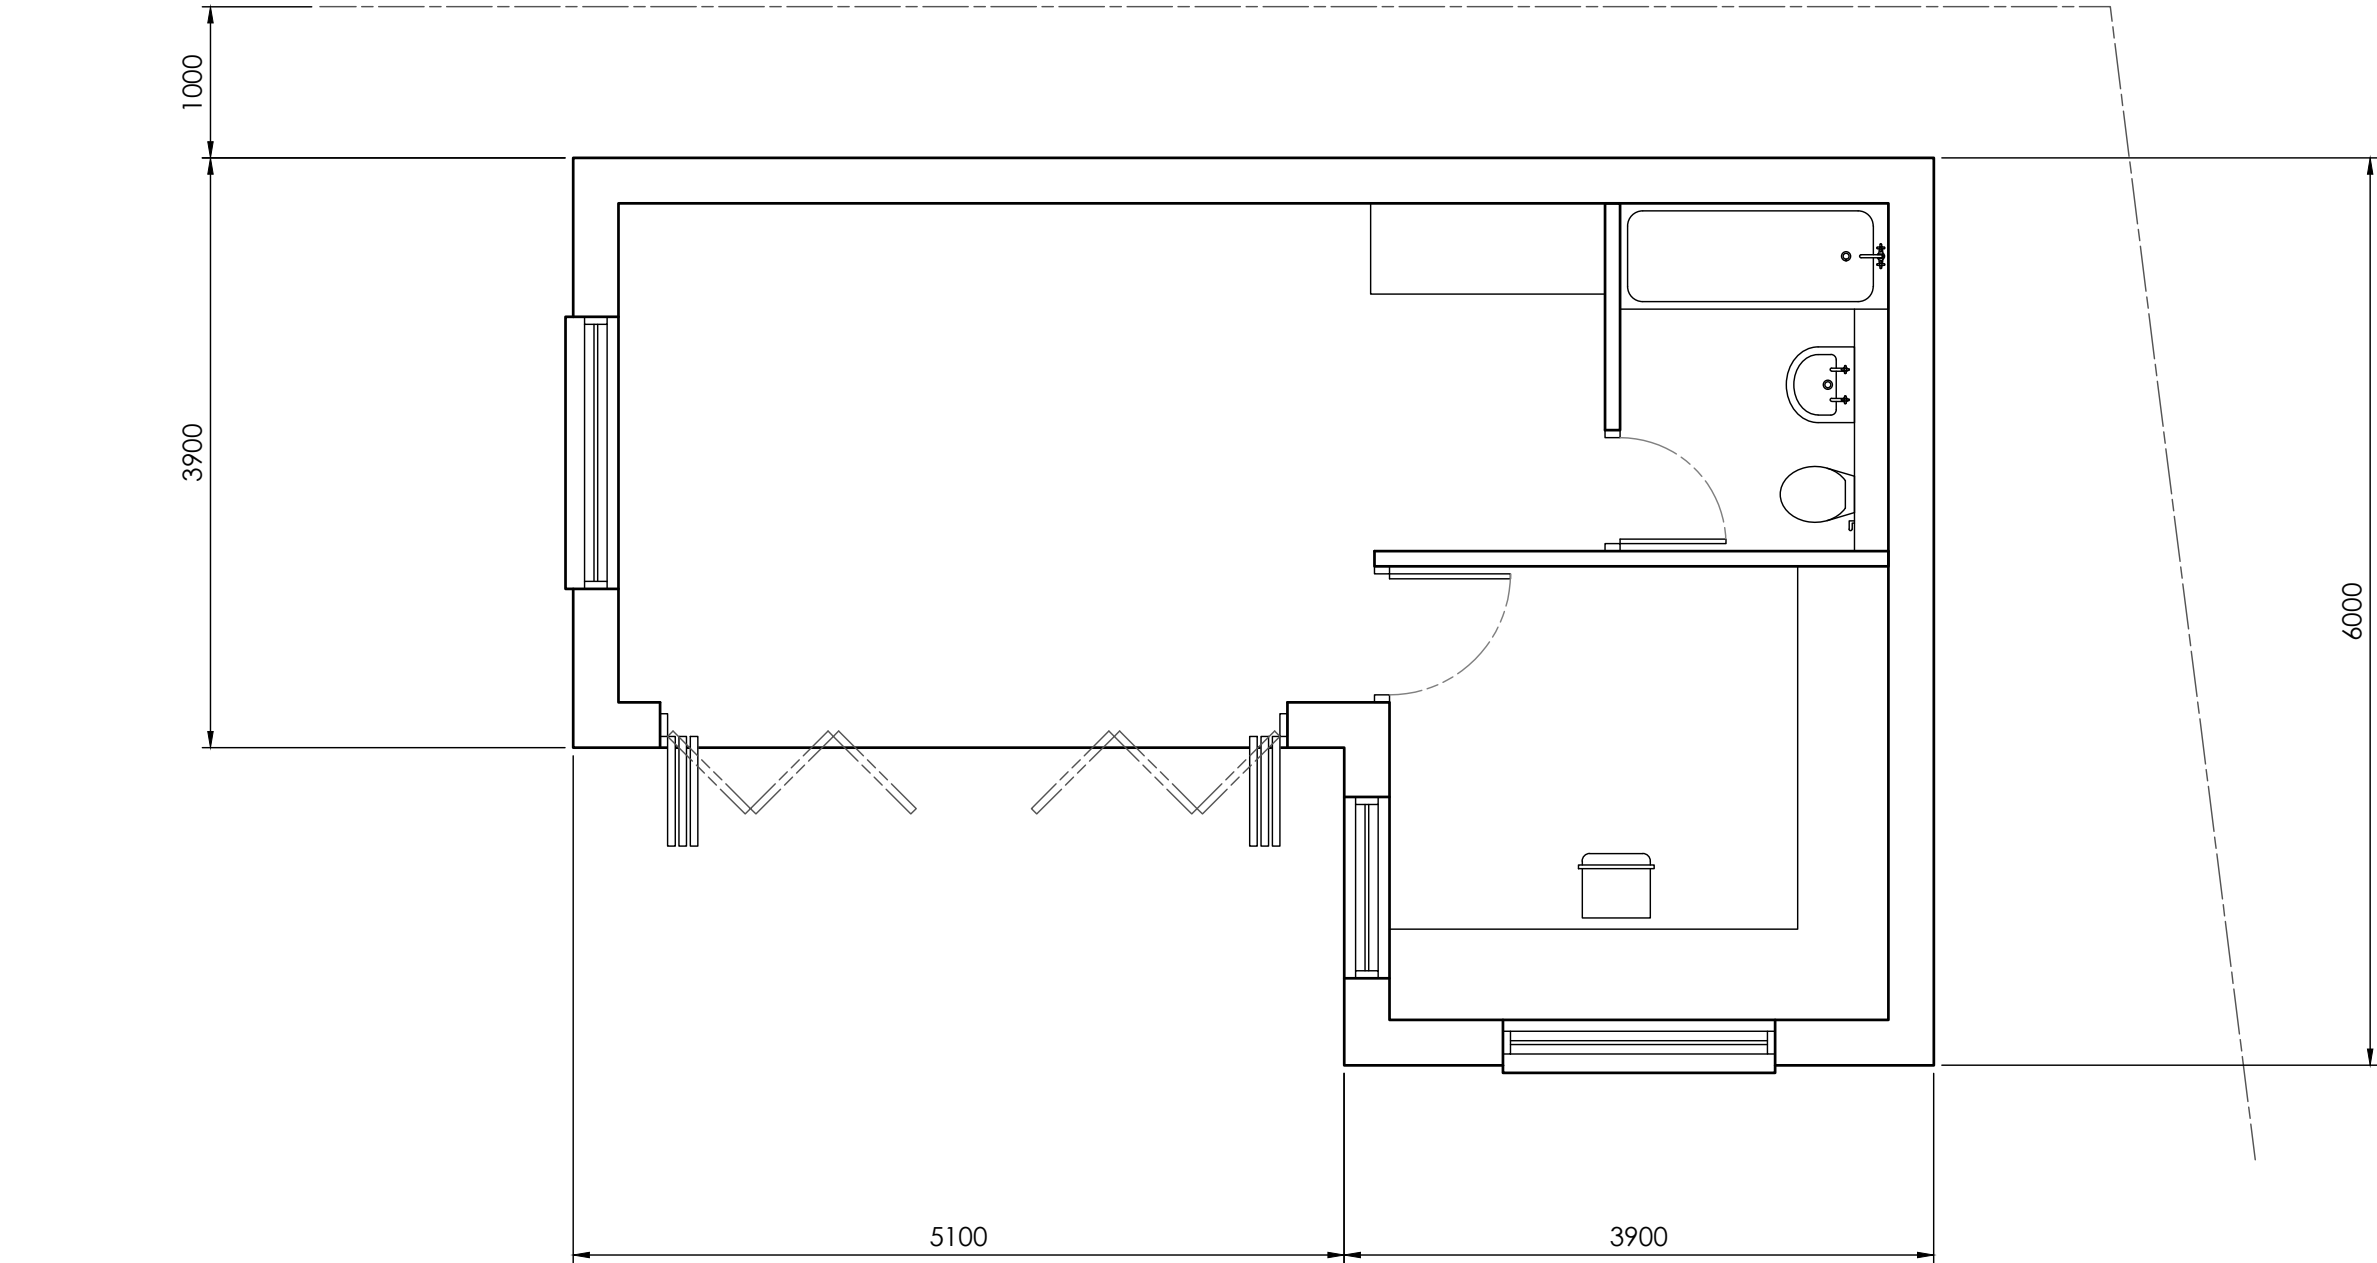
 


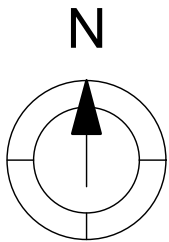


A	M Harrison	18.09.2024	First Issue			DATE
ISSUE	BY	DATE	DESCRIPTION		APPROVED	DATE
Scale	1:50	Dimensions	mm	Tolerance	Mass	Projection 3rd Angle
Drawing Owner		Title				
 T : 01189 770404		1 Pages Croft, Wokingham, Berkshire RG40 2HN, New Outbuilding, Proposed Floor Plan				
Drawn by				Drawing Number		Sheet
				24/PCW/011		1/1
				Issue		A

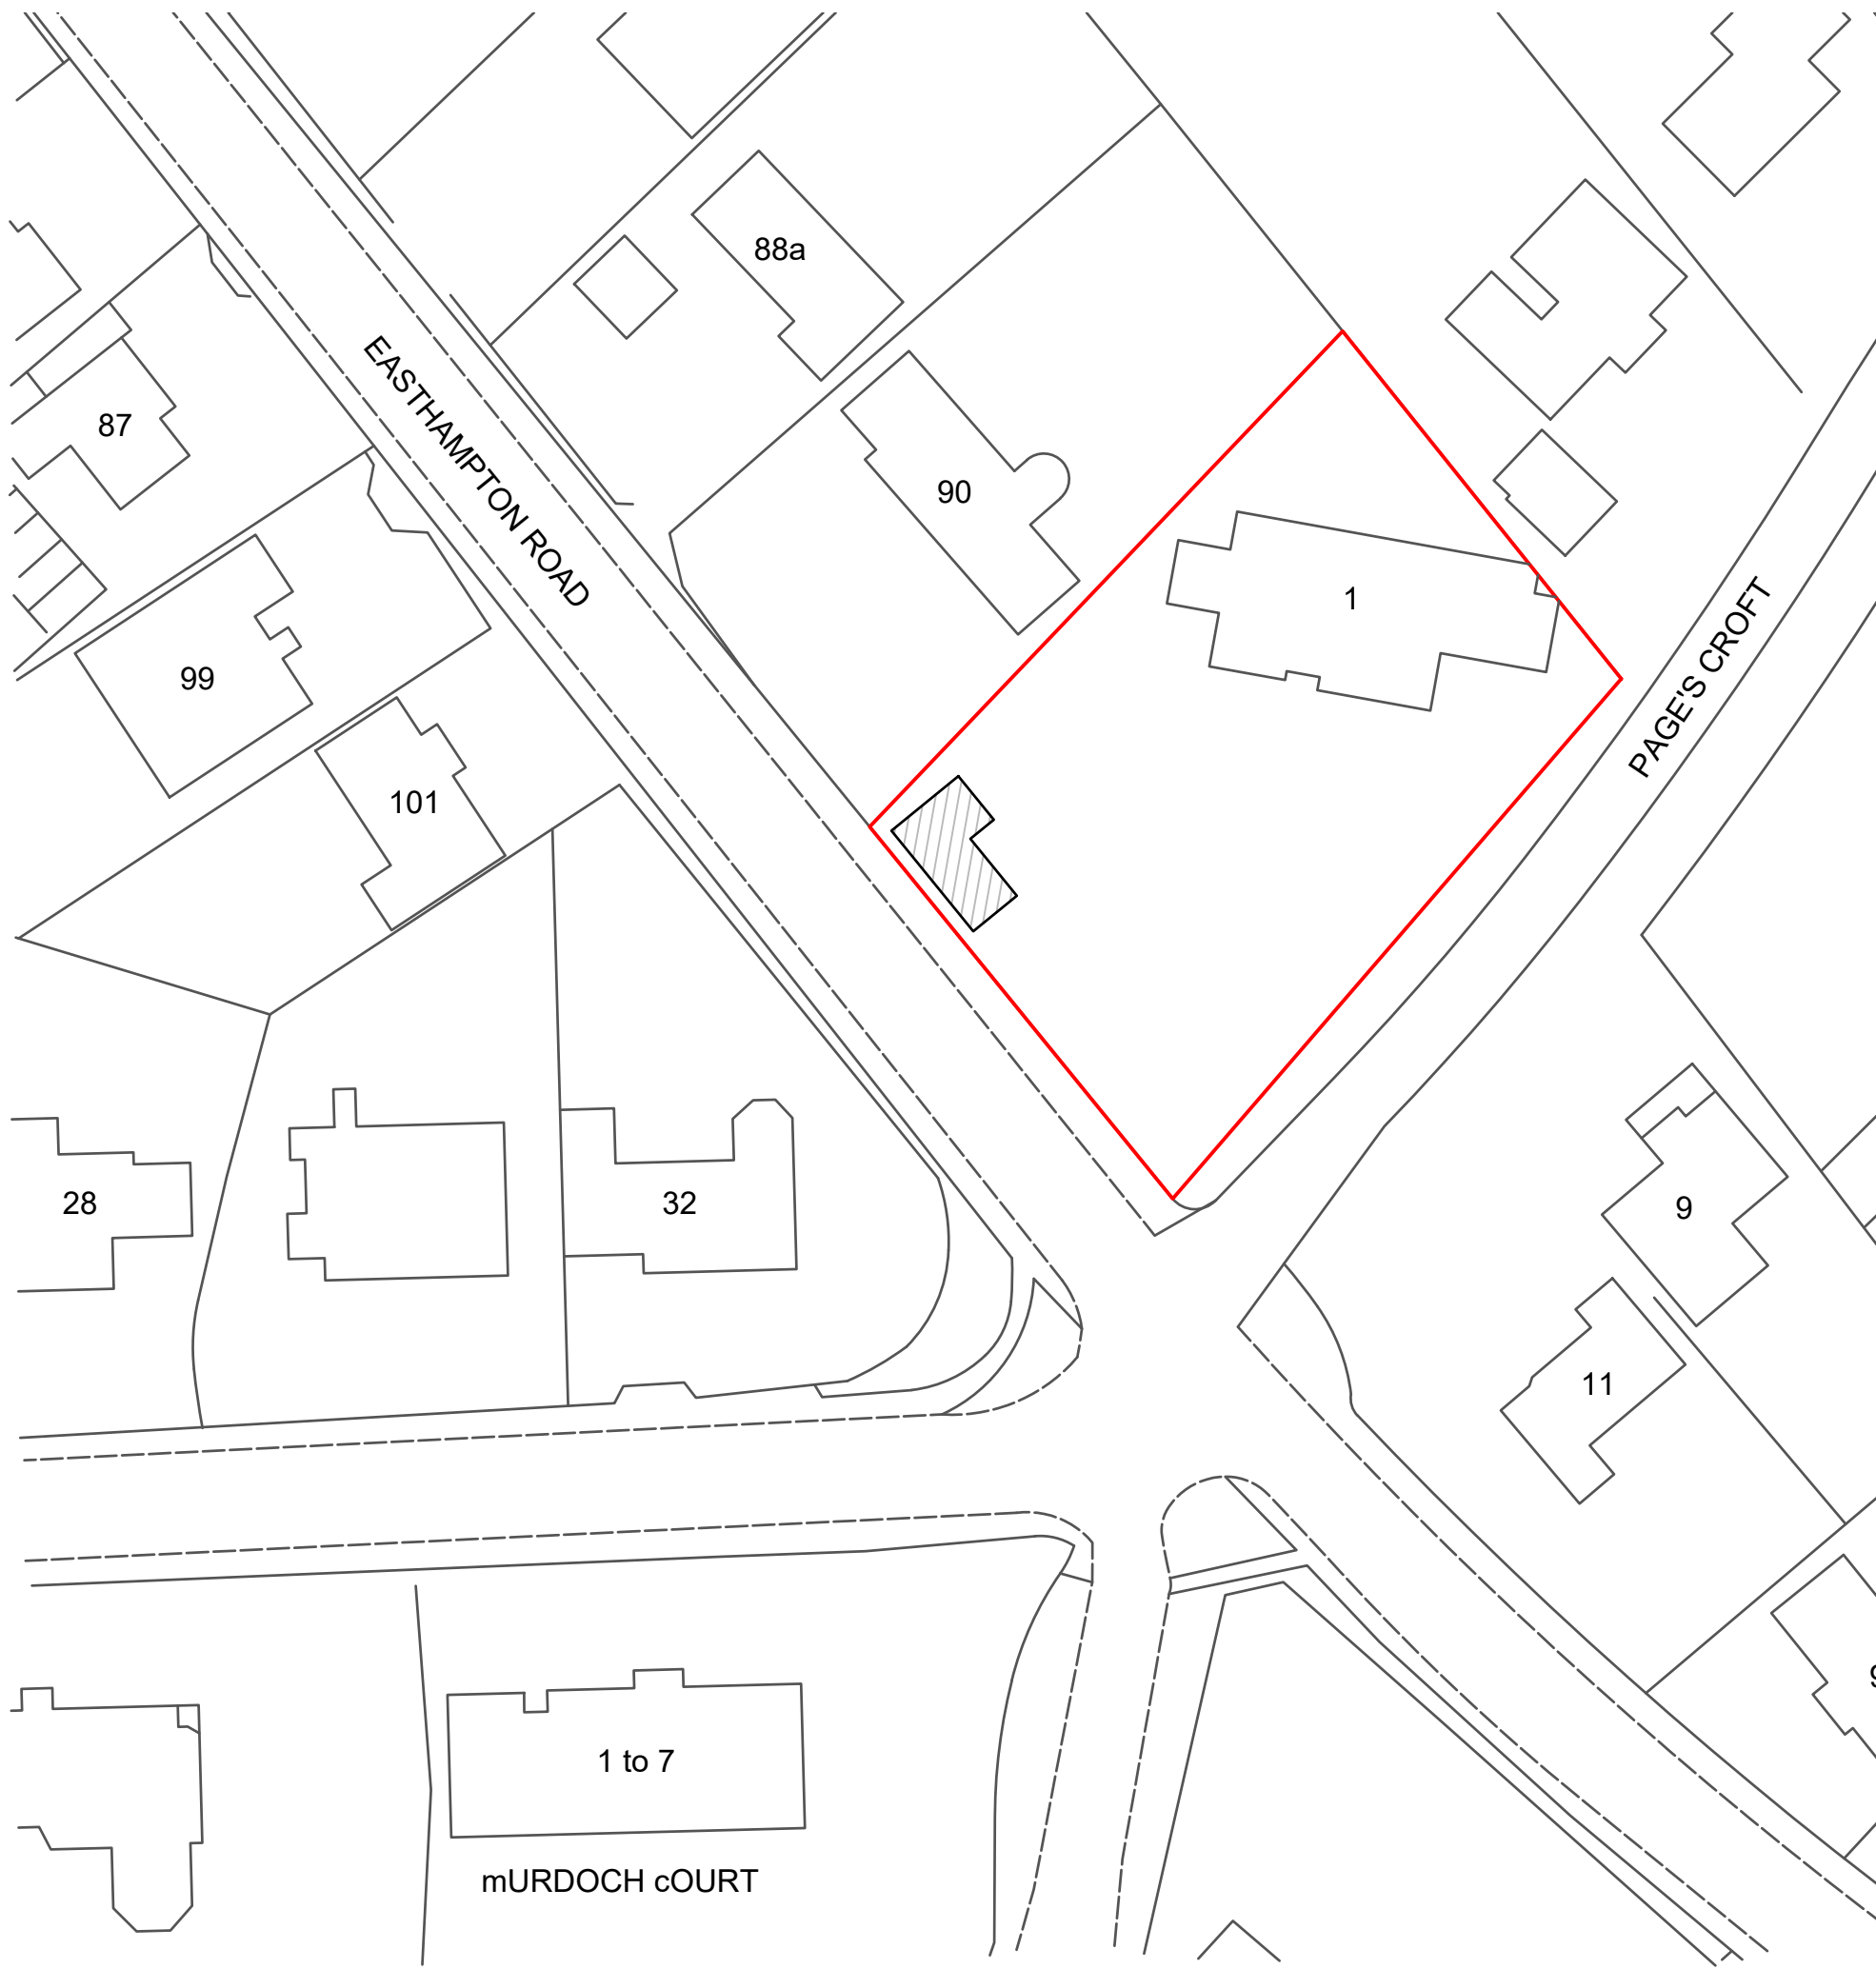


A		M Harrison	18.09.2024	First Issue		APPROVED	DATE
ISSUE		BY	DATE	DESCRIPTION		APPROVED	DATE
Scale		1:500		Dimensions	mm	Tolerance	Mass
Drawing Owner		Berkshire Developments		Title		Projection	
1		1 Pages Croft, Wokingham, Berkshire RG40 2HN, New Outbuilding, Proposed Site Plan		3rd Angle		92	
Drawn by		remCAD Drawing Services		Drawing Number		Sheet	Issue
				24/PCW/012		1/1	A

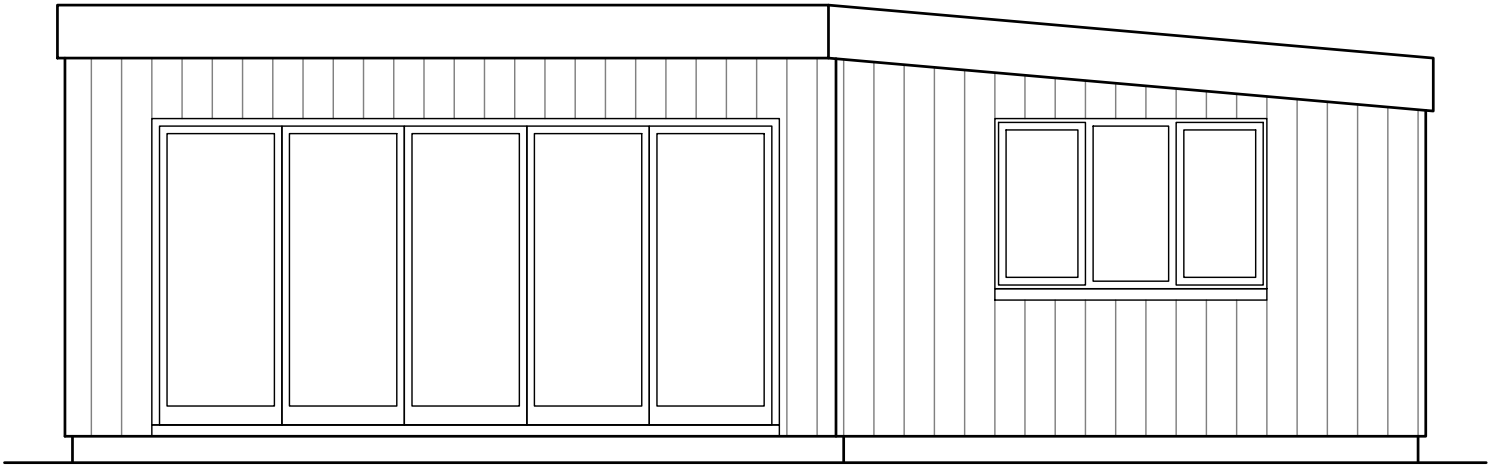


NORTH EAST ELEVATION

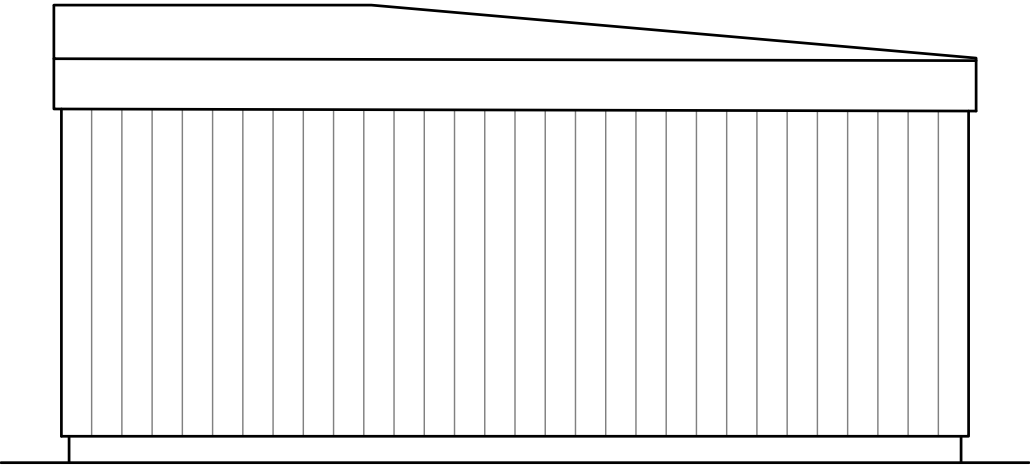

NORTH WEST ELEVATION

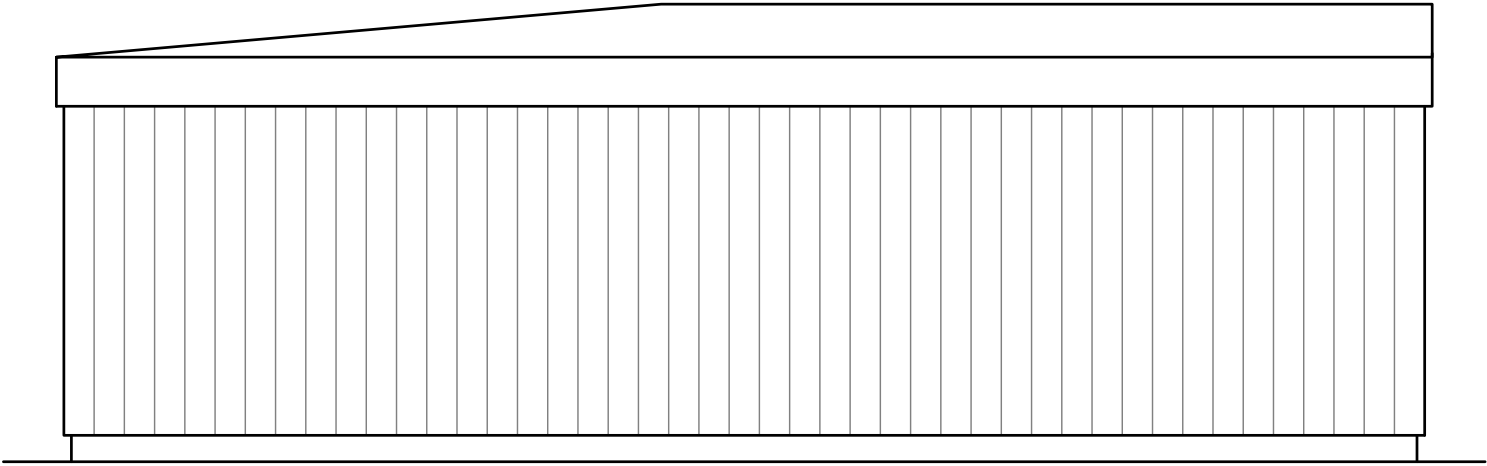




SOUTH WEST ELEVATION

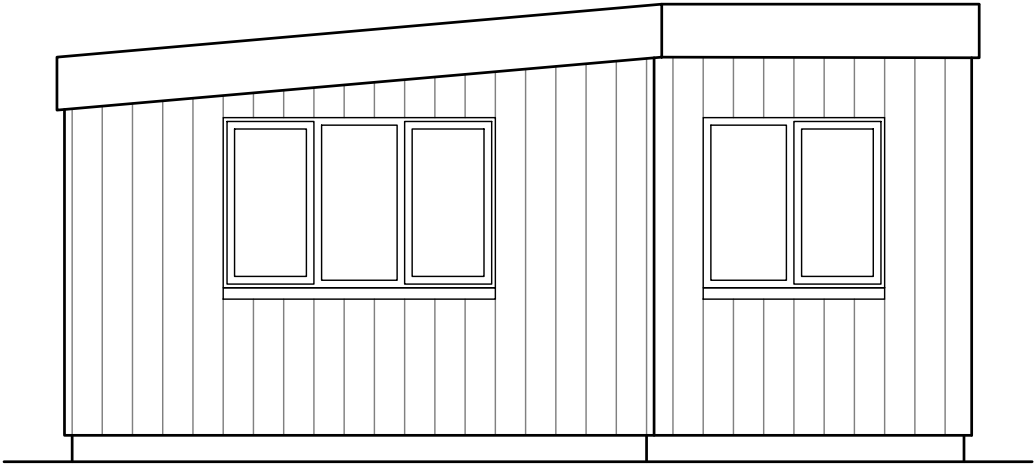


SOUTH EAST ELEVATION

 

A	M Harrison	18.09.2024	First Issue			
ISSUE	BY	DATE	DESCRIPTION		APPROVED	DATE
Scale	1:50	Dimensions	mm	Tolerance	Mass	Projection 3rd Angle
Drawing Owner		Title				
 T : 01189 770404		1 Pages Croft, Wokingham, Berkshire RG40 2HN, New Outbuilding, Proposed Elevations				
Drawn by				Drawing Number		Sheet
				24/PCW/02		1/1
				Issue		A

 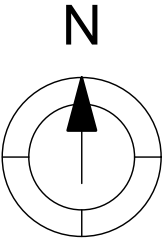

 A	M Harrison	18.09.2024	First Issue			
ISSUE	BY	DATE	DESCRIPTION		APPROVED	DATE
Scale	Dimensions		Tolerance	Mass	Projection	
1:1250		mm			3rd Angle 	
Drawing Owner			Title			
 T : 01189 770404			1 Pages Croft, Wokingham, Berkshire RG40 2HN, New Outbuilding, Proposed Location Plan			
Drawn by			Drawing Number		Sheet	Issue
			24/PCW/03		1/1	A