



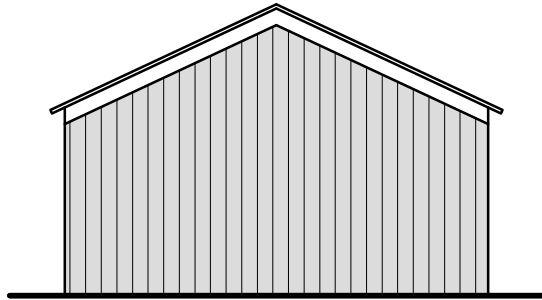


SIDE ELEVATION
SCALE 1:100

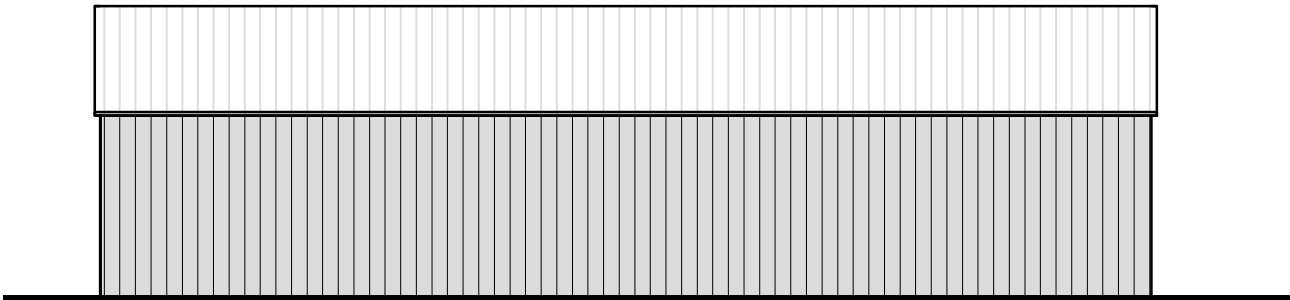


FRONT ELEVATION
SCALE 1:100



REAR ELEVATION
SCALE 1:100

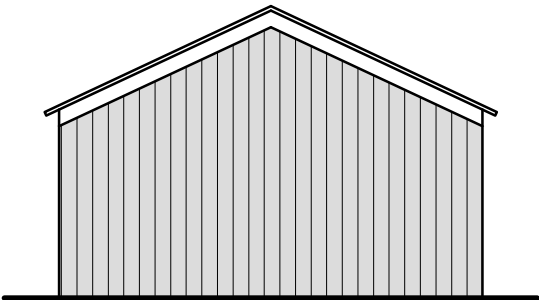

SIDE ELEVATION
SCALE 1:100

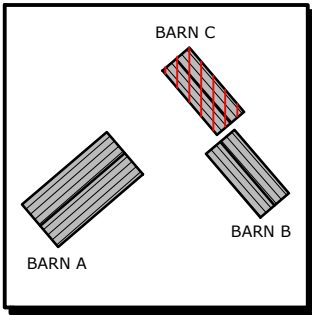

KEY PLAN
SCALE 1:1250



PLANNING & BUILDING DRAWINGS

PROJECT:
MANOR FARM, LONGWATER ROAD,
FINCHAMPSTEAD RG40 3TS

DETAIL:
BARN C
PROPOSED ELEVATIONS

PLANNING PERMISSION

JOB No: 2453	DRG No: 012
SCALE @ A3: 1:100	REV: A

CONTACT:
JAKE UNDERWOOD
Web: www.jakeunderwood.com
Email: info@jakeunderwood.com
Phone: 07784927778