




 

BARN C
EXISTING ROOF PLAN
SCALE 1:100

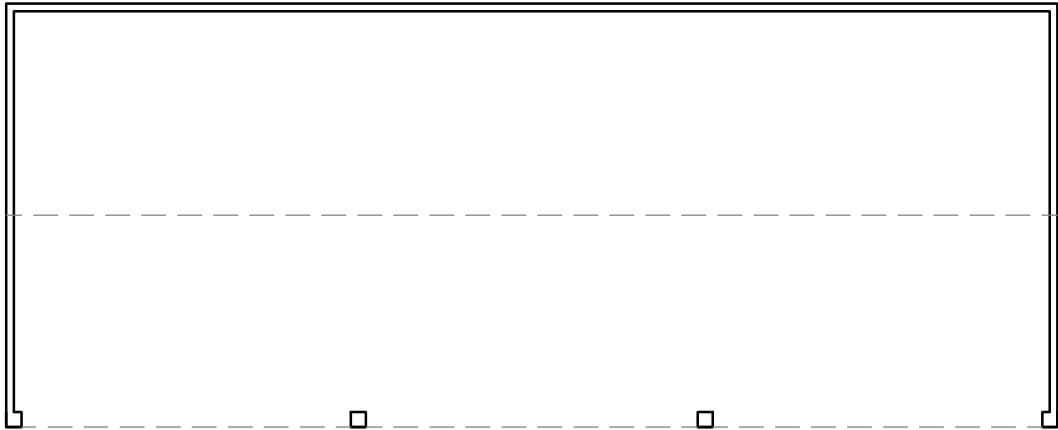

BARN C
EXISTING FLOOR PLAN
SCALE 1:100

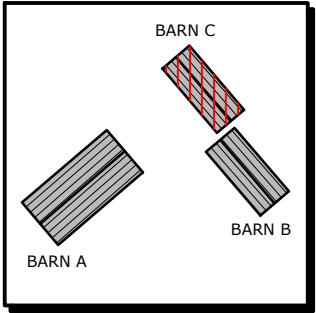

KEY PLAN
SCALE 1:1250





JAKE
UNDERWOOD
PLANNING & BUILDING DRAWINGS

PROJECT: MANOR FARM, LONGWATER ROAD, FINCHAMPSTEAD RG40 3TS	
DETAIL: BARN C EXISTING PLANS	
PLANNING PERMISSION	
JOB No: 2453	DRG No: 011
SCALE @ A3: 1:100	REV: A
CONTACT: JAKE UNDERWOOD Web: www.jakeunderwood.com Email: info@jakeunderwood.com Phone: 07784927778	