





BARN B
PROPOSED ROOF PLAN
SCALE 1:100

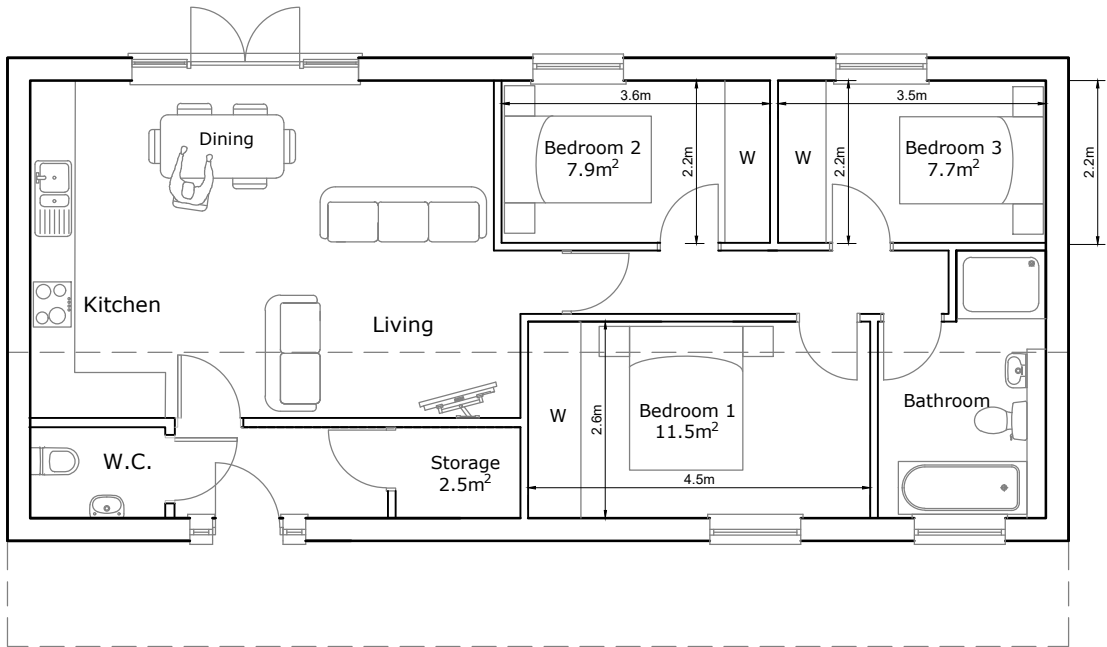

In accordance with the nationally
described space standards
Total Floor Area: 77m²
Number of bedrooms: 3
Number of bed spaces: 4

BARN B
PROPOSED FLOOR PLAN
SCALE 1:100

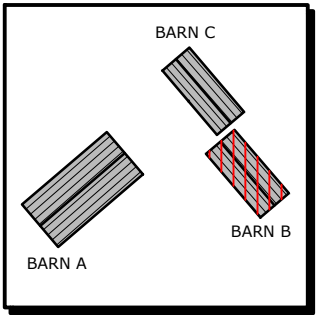

KEY PLAN
SCALE 1:1250



JAKE
UNDERWOOD

PLANNING & BUILDING DRAWINGS

PROJECT:
MANOR FARM, LONGWATER ROAD,
FINCHAMPSTEAD RG40 3TS

DETAIL:
BARN B
PROPOSED PLANS

PLANNING PERMISSION

JOB No: 2453	DRG No: 009
SCALE @ A3: 1:100	REV: A

CONTACT:
JAKE UNDERWOOD
Web: www.jakeunderwood.com
Email: info@jakeunderwood.com
Phone: 07784927778