

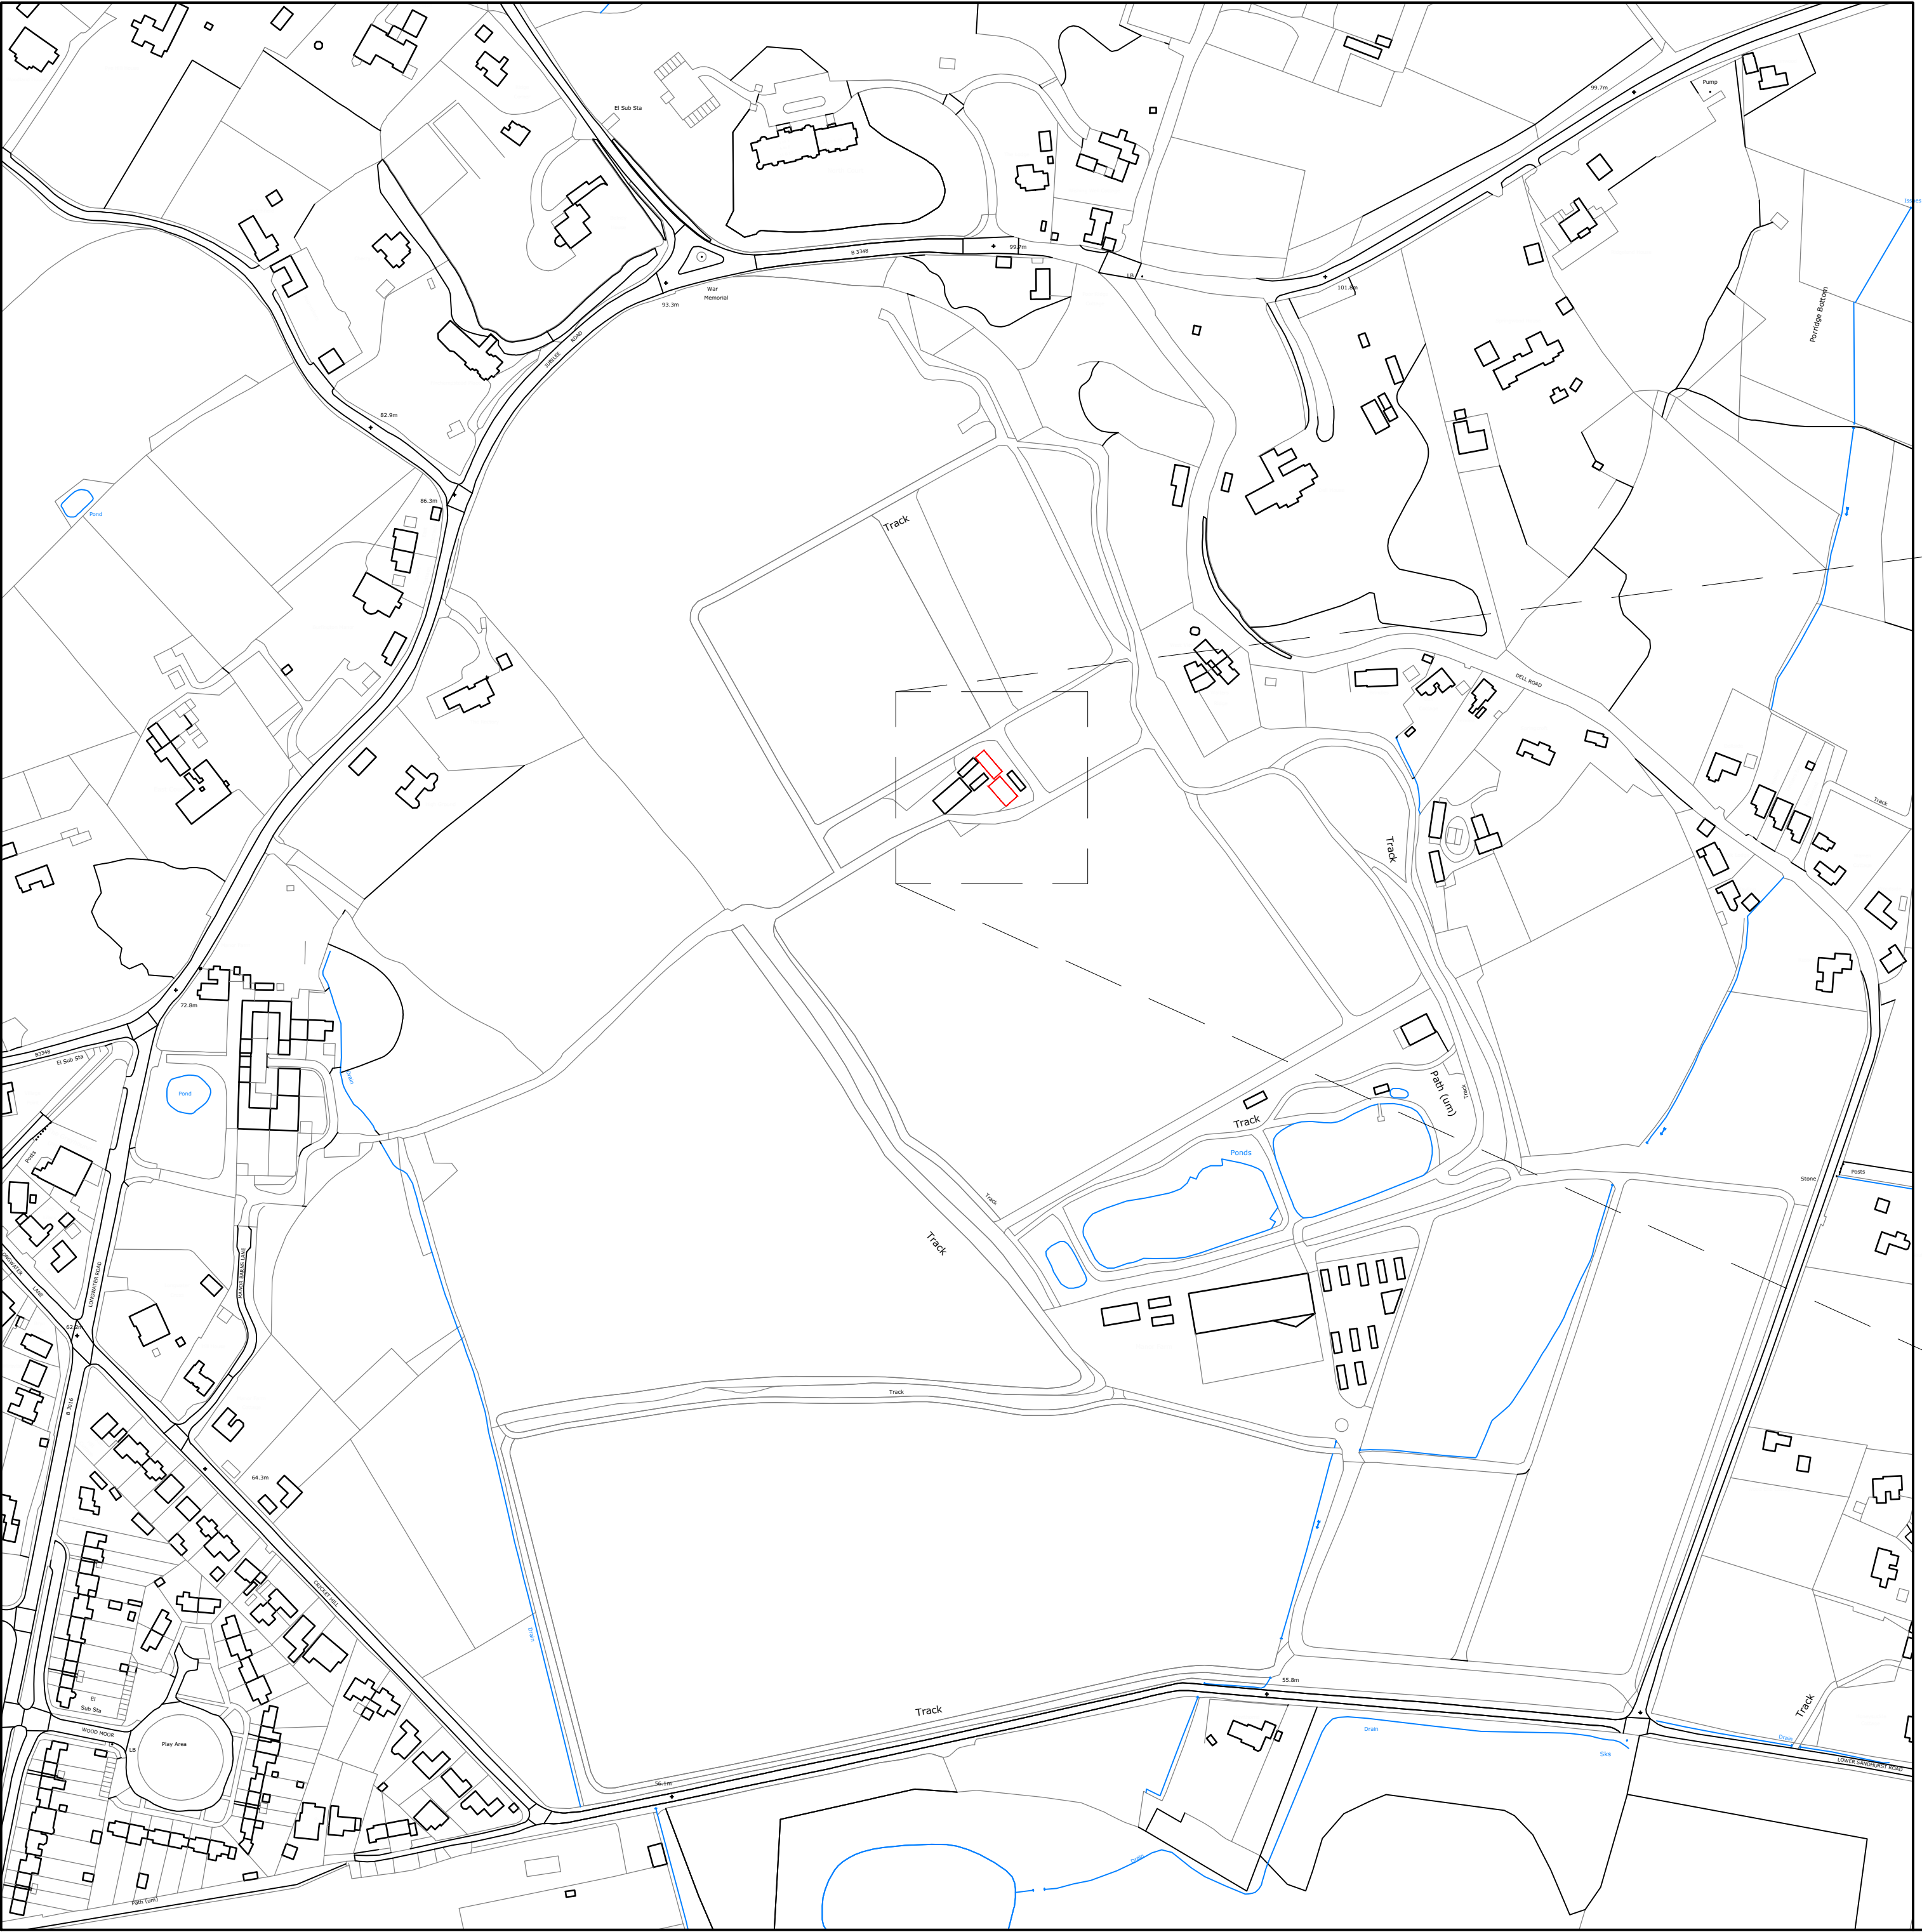


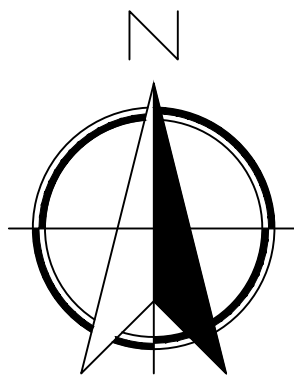


LOCATION PLAN
SCALE 1:2500

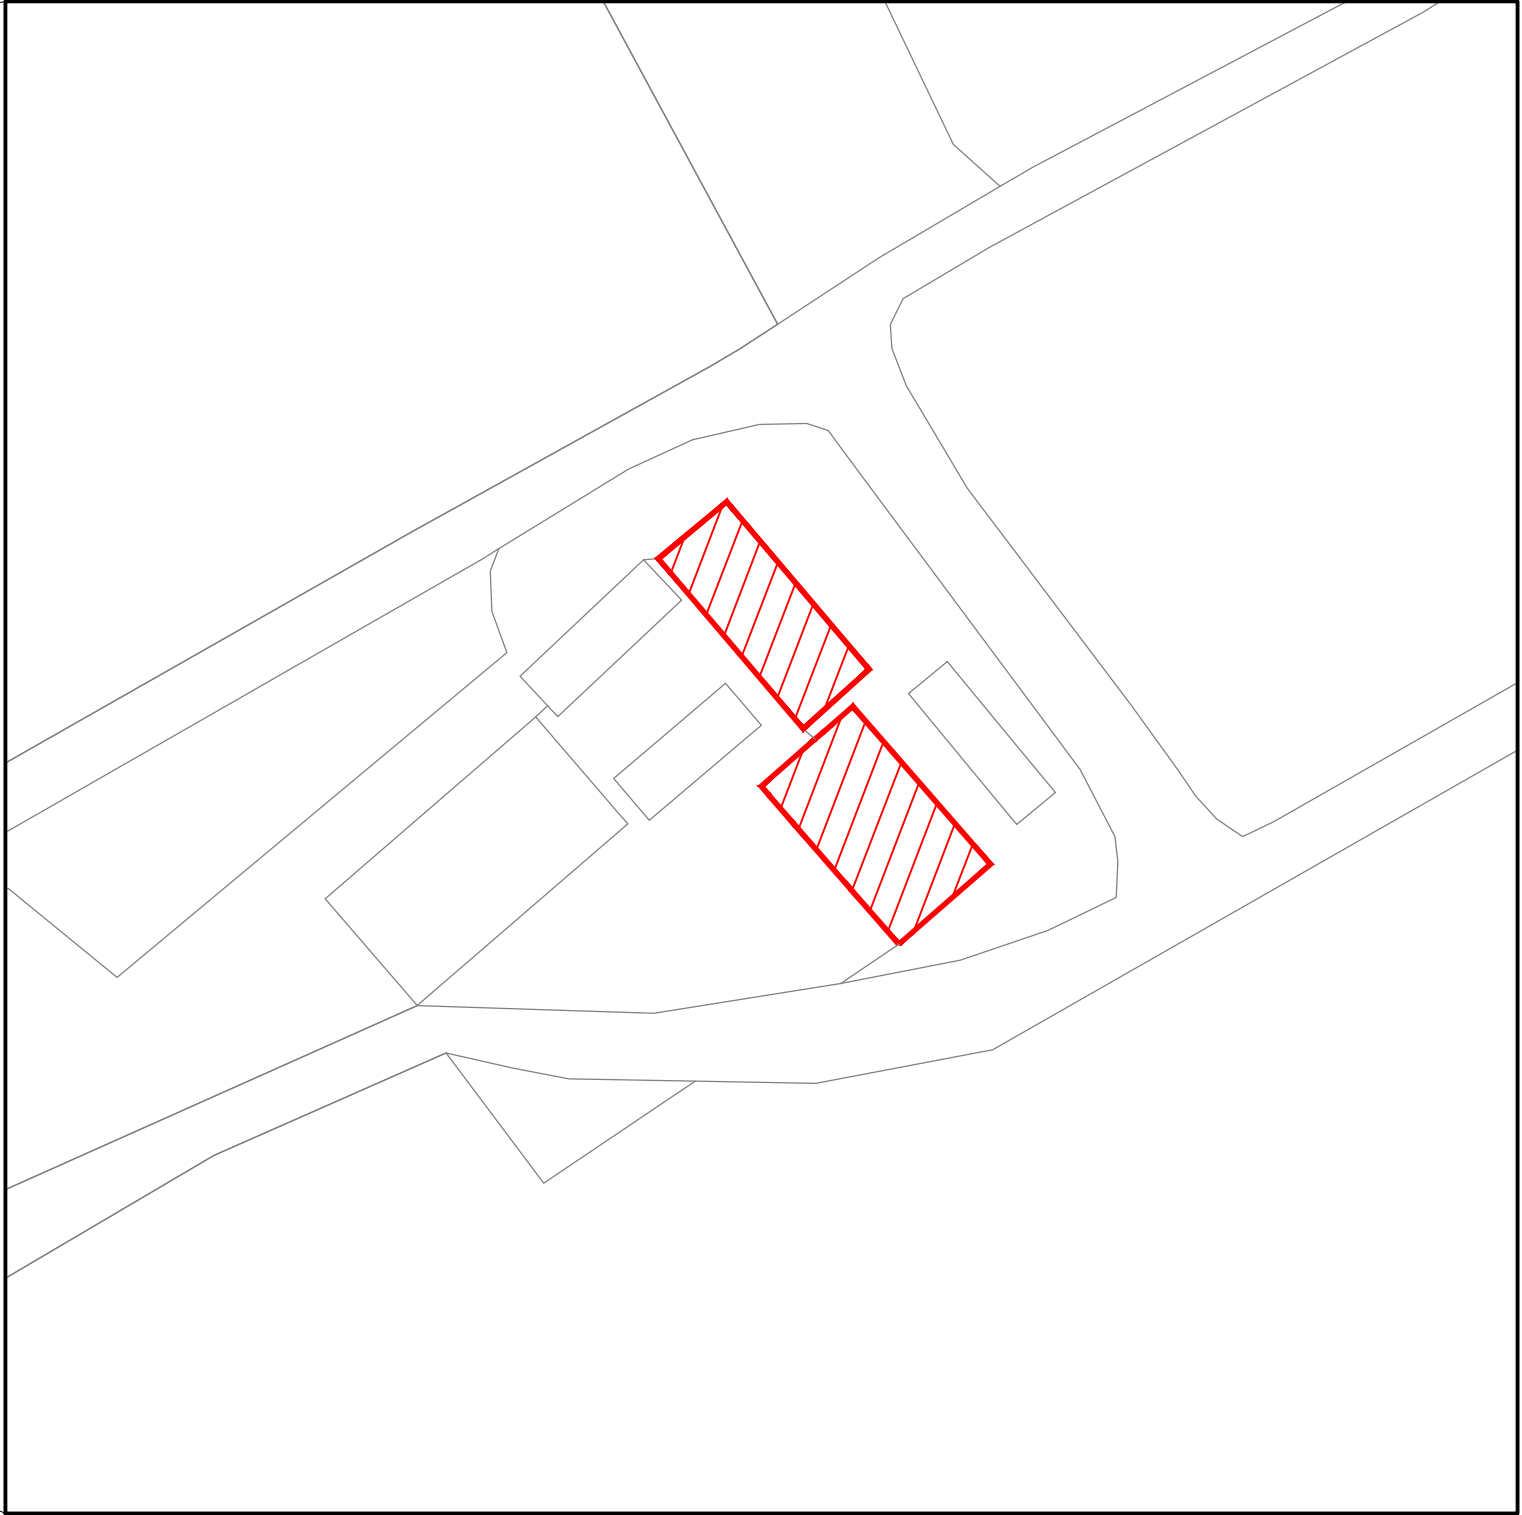

0m 10m 20m 30m 40m 50m
SCALE BAR 1:500

SITE PLAN - PROPOSED SHOWN HATCHED
SCALE 1:500

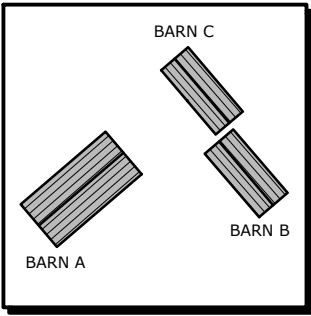

KEY PLAN
SCALE 1:1250