
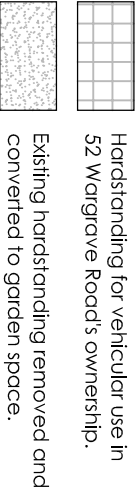
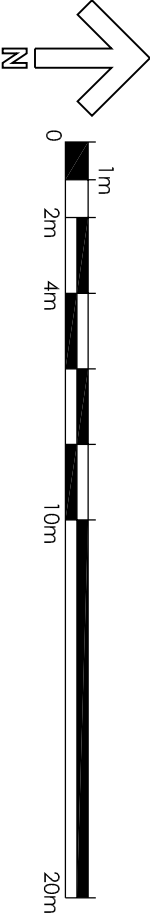


PROPOSED

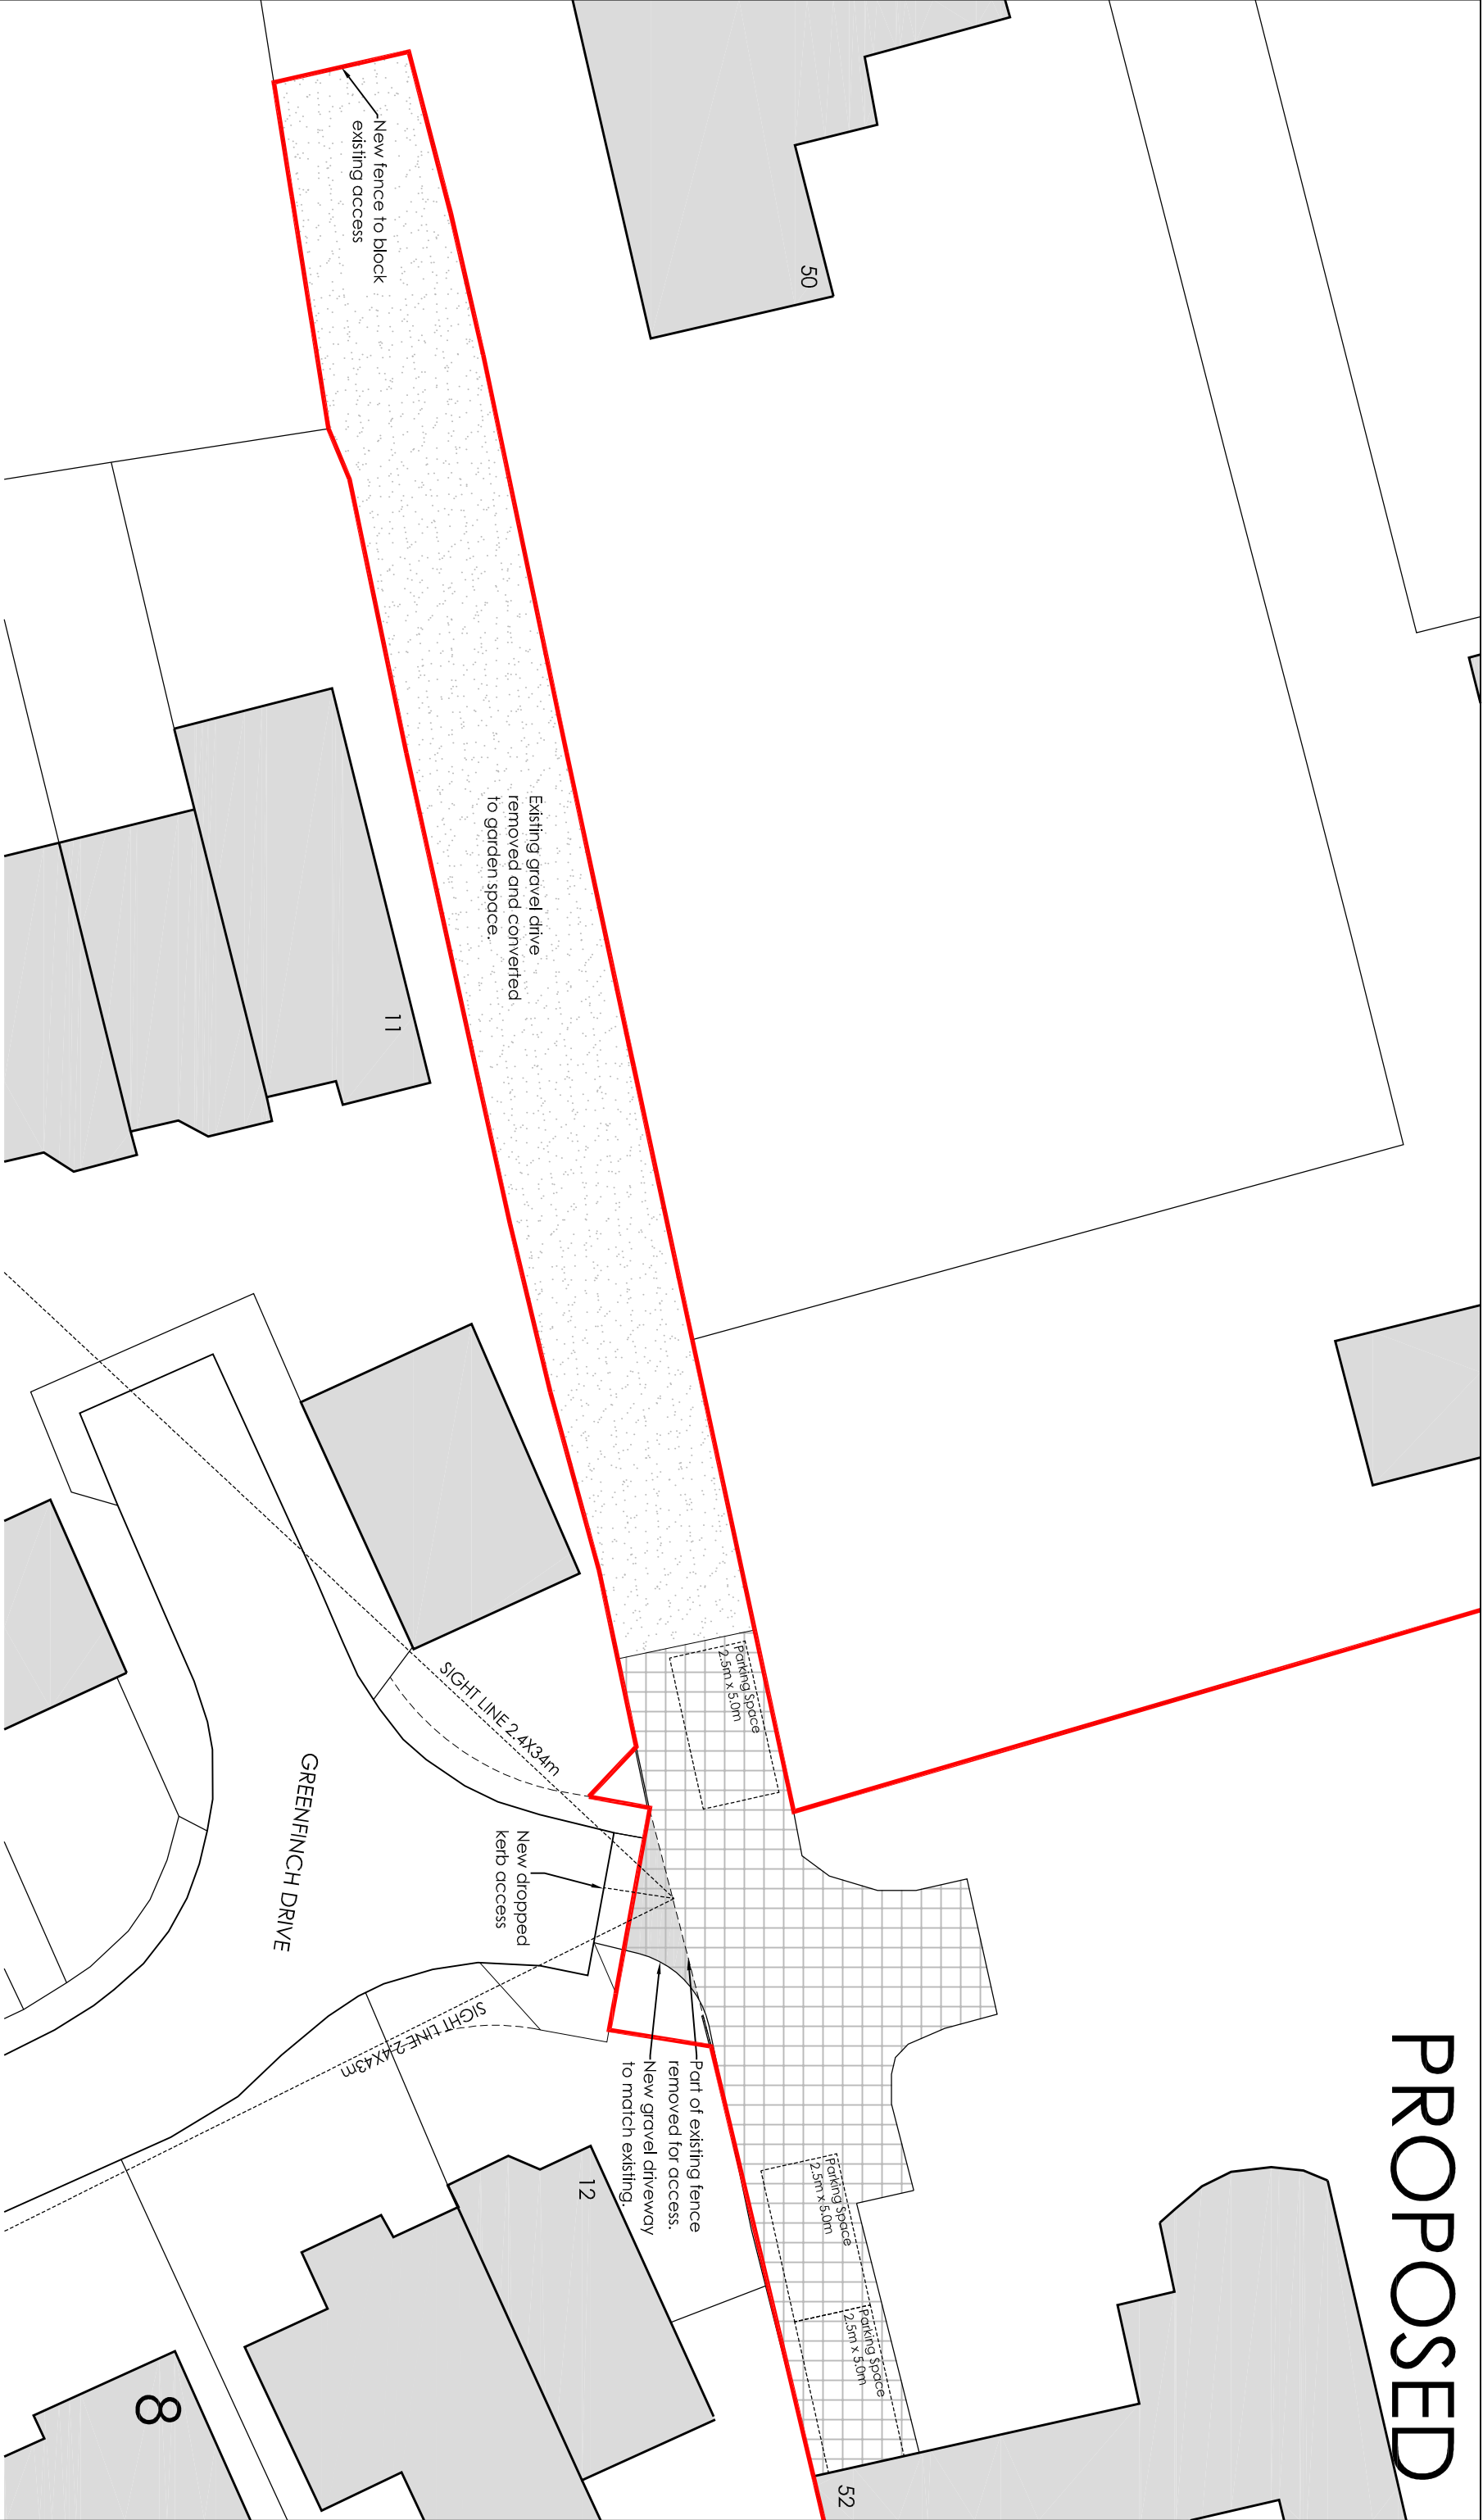

Project Title		New Dropped Kerb Access		Address		52 Wargrave Road Twyford Berkshire RG10 9PH	
Drawing Title		PROPOSED Site Plan + Parking Provisions		Status		Planning	
Job-Dwg No		M14-005		Rev		A	
Scale		1:200@A3		Drawing Size		A3	
Rev		A		Date		02/2025	
Rev		A		Description		Sight lines added	
Rev		A		Date		19/02/2025	

The drawing is copyright and may not be reproduced in whole or part without written authority.