



Proposed Elevations

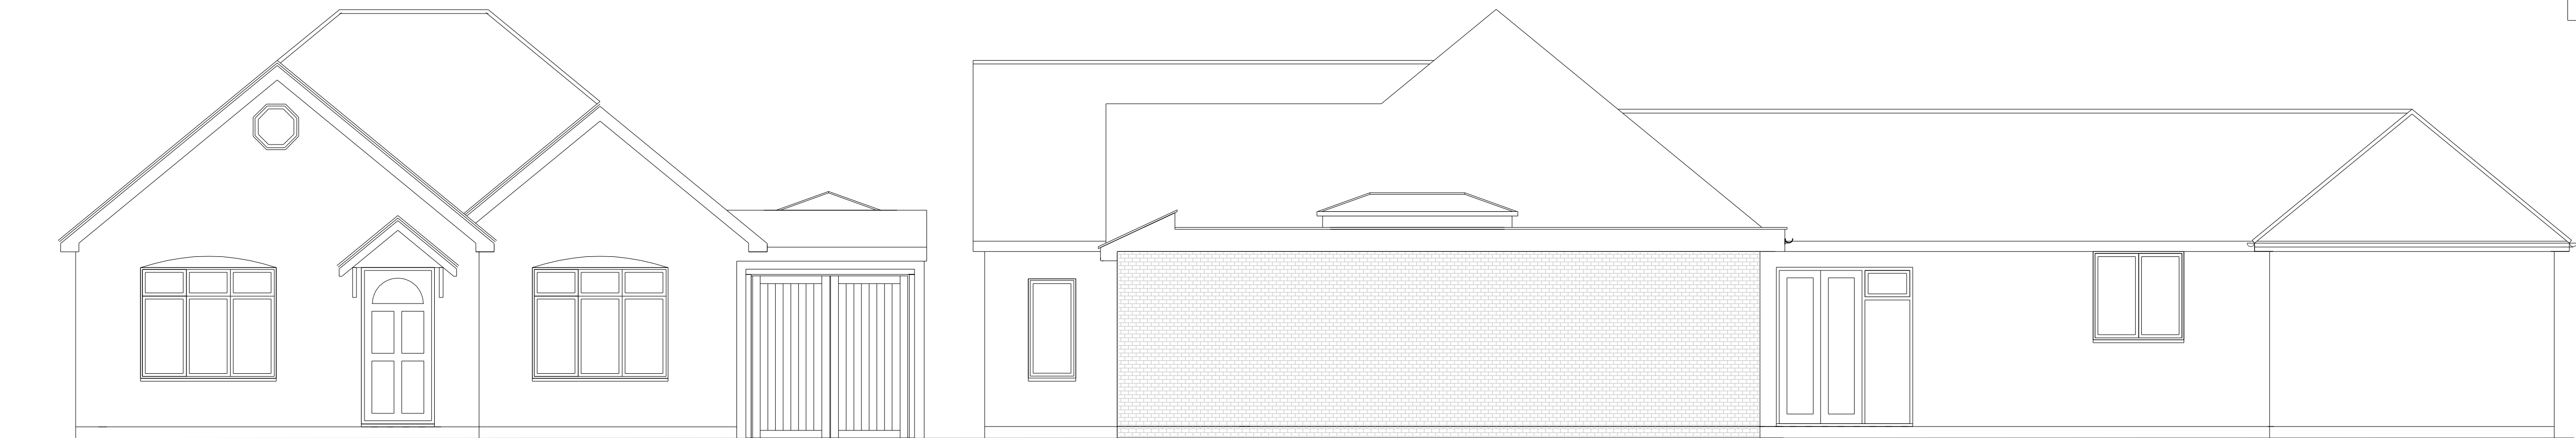

West Front Elevation

South Side Elevation

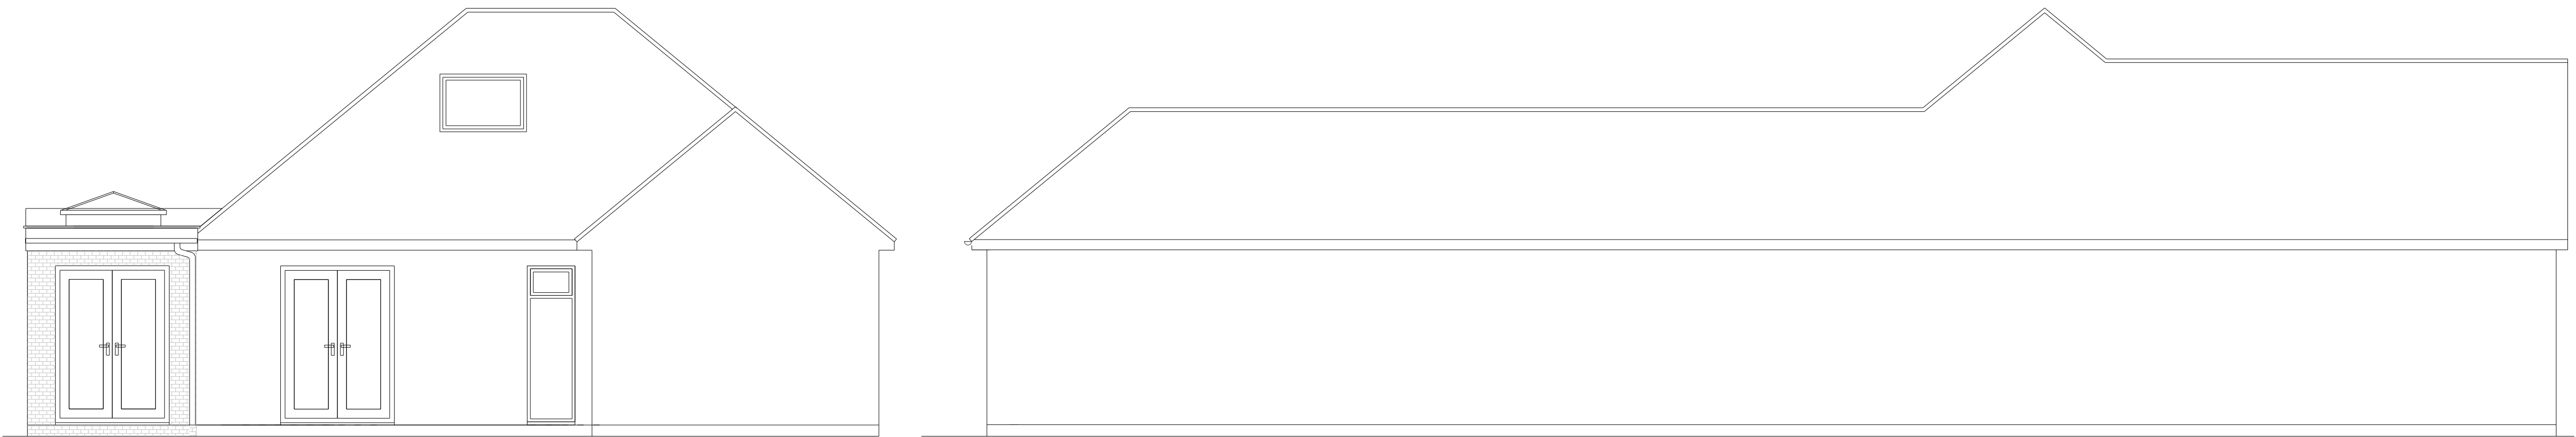

East Rear Elevation

North Side Elevation

Cantley Design

Cantley Design

Project
Conversion
63 Mill Lane
Earley
RG6 7JF
Drawing Title
Proposed
Client
Mr and Mrs McKeever
Drawing No.
01/2/2025/RDO/nco/PE/D4
Date
Feb 25
Drawn by
Bob Owles
Scale
1:50
Checked by
NCO

Page Size - A1 3000 mm

Cantley Drawing Services
20 Cantley Crescent
Wokingham
RG41 1NX
0781 803 2212

Page Size - A1
1: 50 @ A1

