


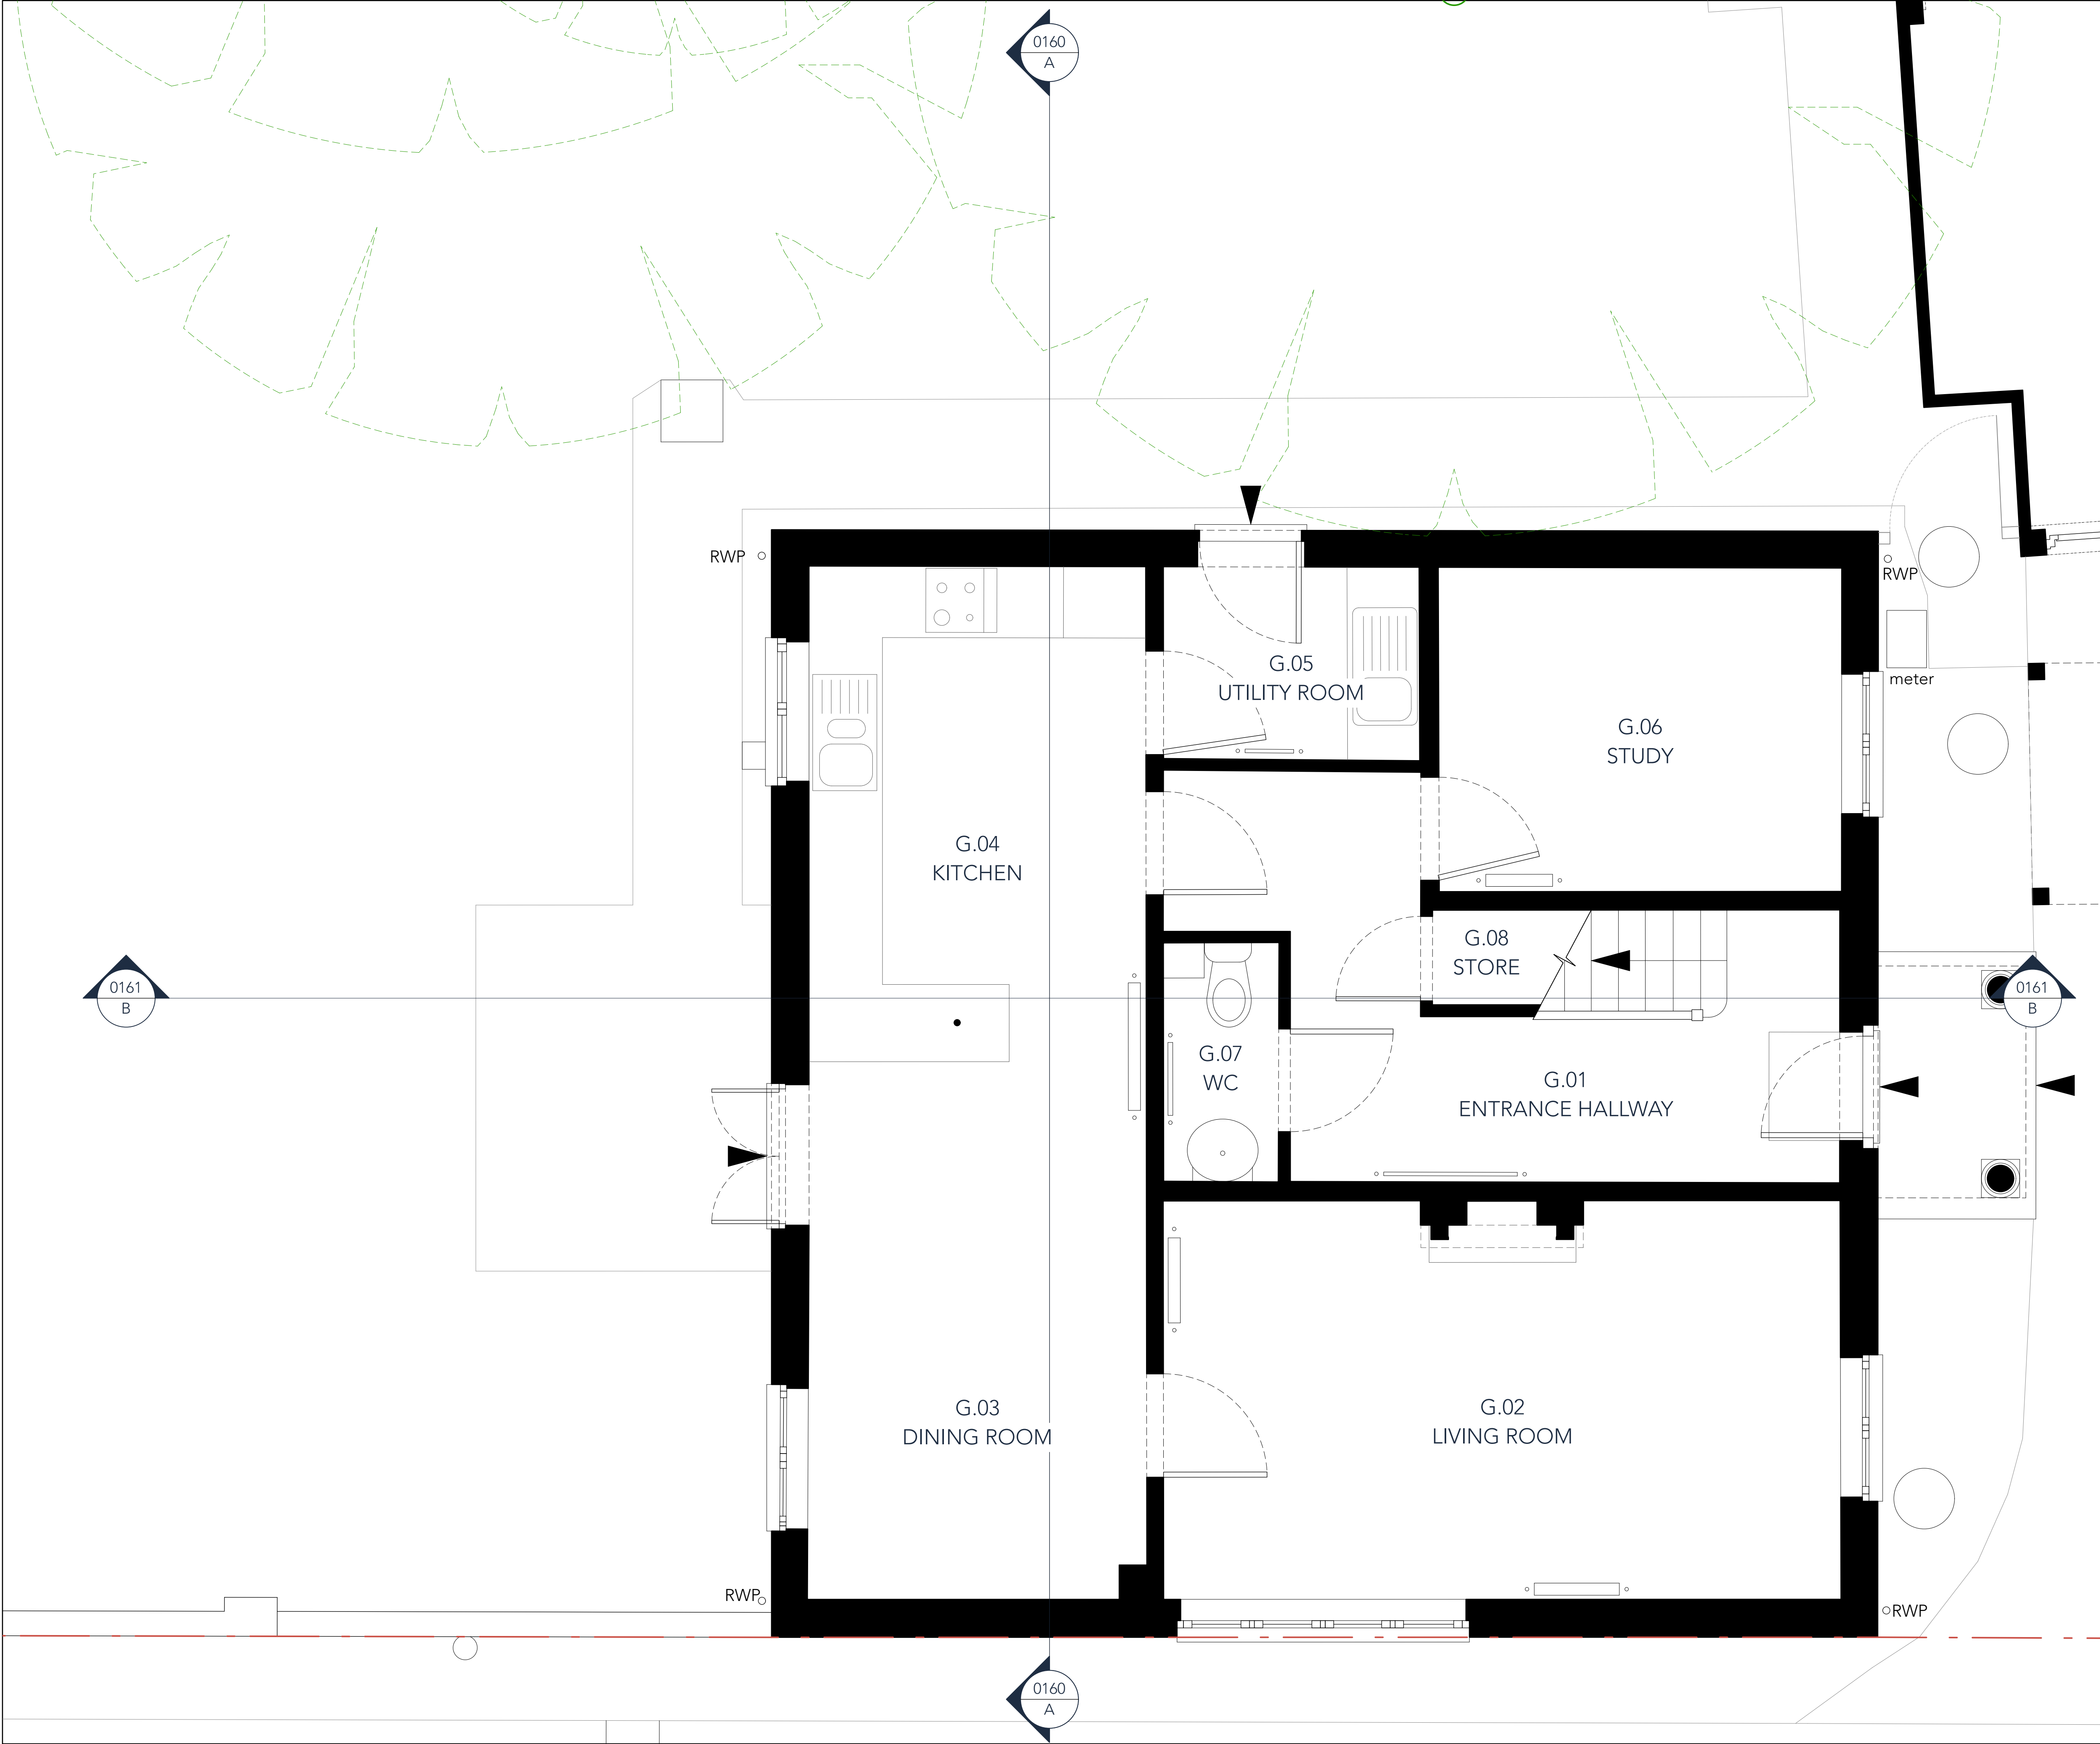

KEY

C	17/02/2025	SRH	Issued for PLANNING
B	21/12/2024	SRH	Site Boundary Added, Pre App Submission
A	12/12/2024	SRH	Updated to Stage 3

revision	date	check	description

1:25 @ A1 / 1:50 @ A3

0.00.2.0.4.0.6.0.8.1.0.1.5.2.0

N

STUDIO

DO NOT SCALE FROM THIS DRAWING. All dimensions and levels to be checked on site prior to commencement of any works and/or preparation of shop drawings. Any discrepancies in coordinates, levels or dimensions must be reported to the Architect immediately. This drawing is to be read in conjunction with all relevant Architect's drawings, specifications and other Consultant's information.

project title

Warren Lodge

drawing title/location

Existing Ground Floor Plan

prepared on behalf of

Lindsey Morrow + Alun Lloyd

stage	3		
date	11/09/2024		
scale	size	status	revision
1:25	A1	S0: For review & comment	C

project no	orig	funct	spatial	form	disc	number
J24009	HAK	XX	00	DR	A	0120